



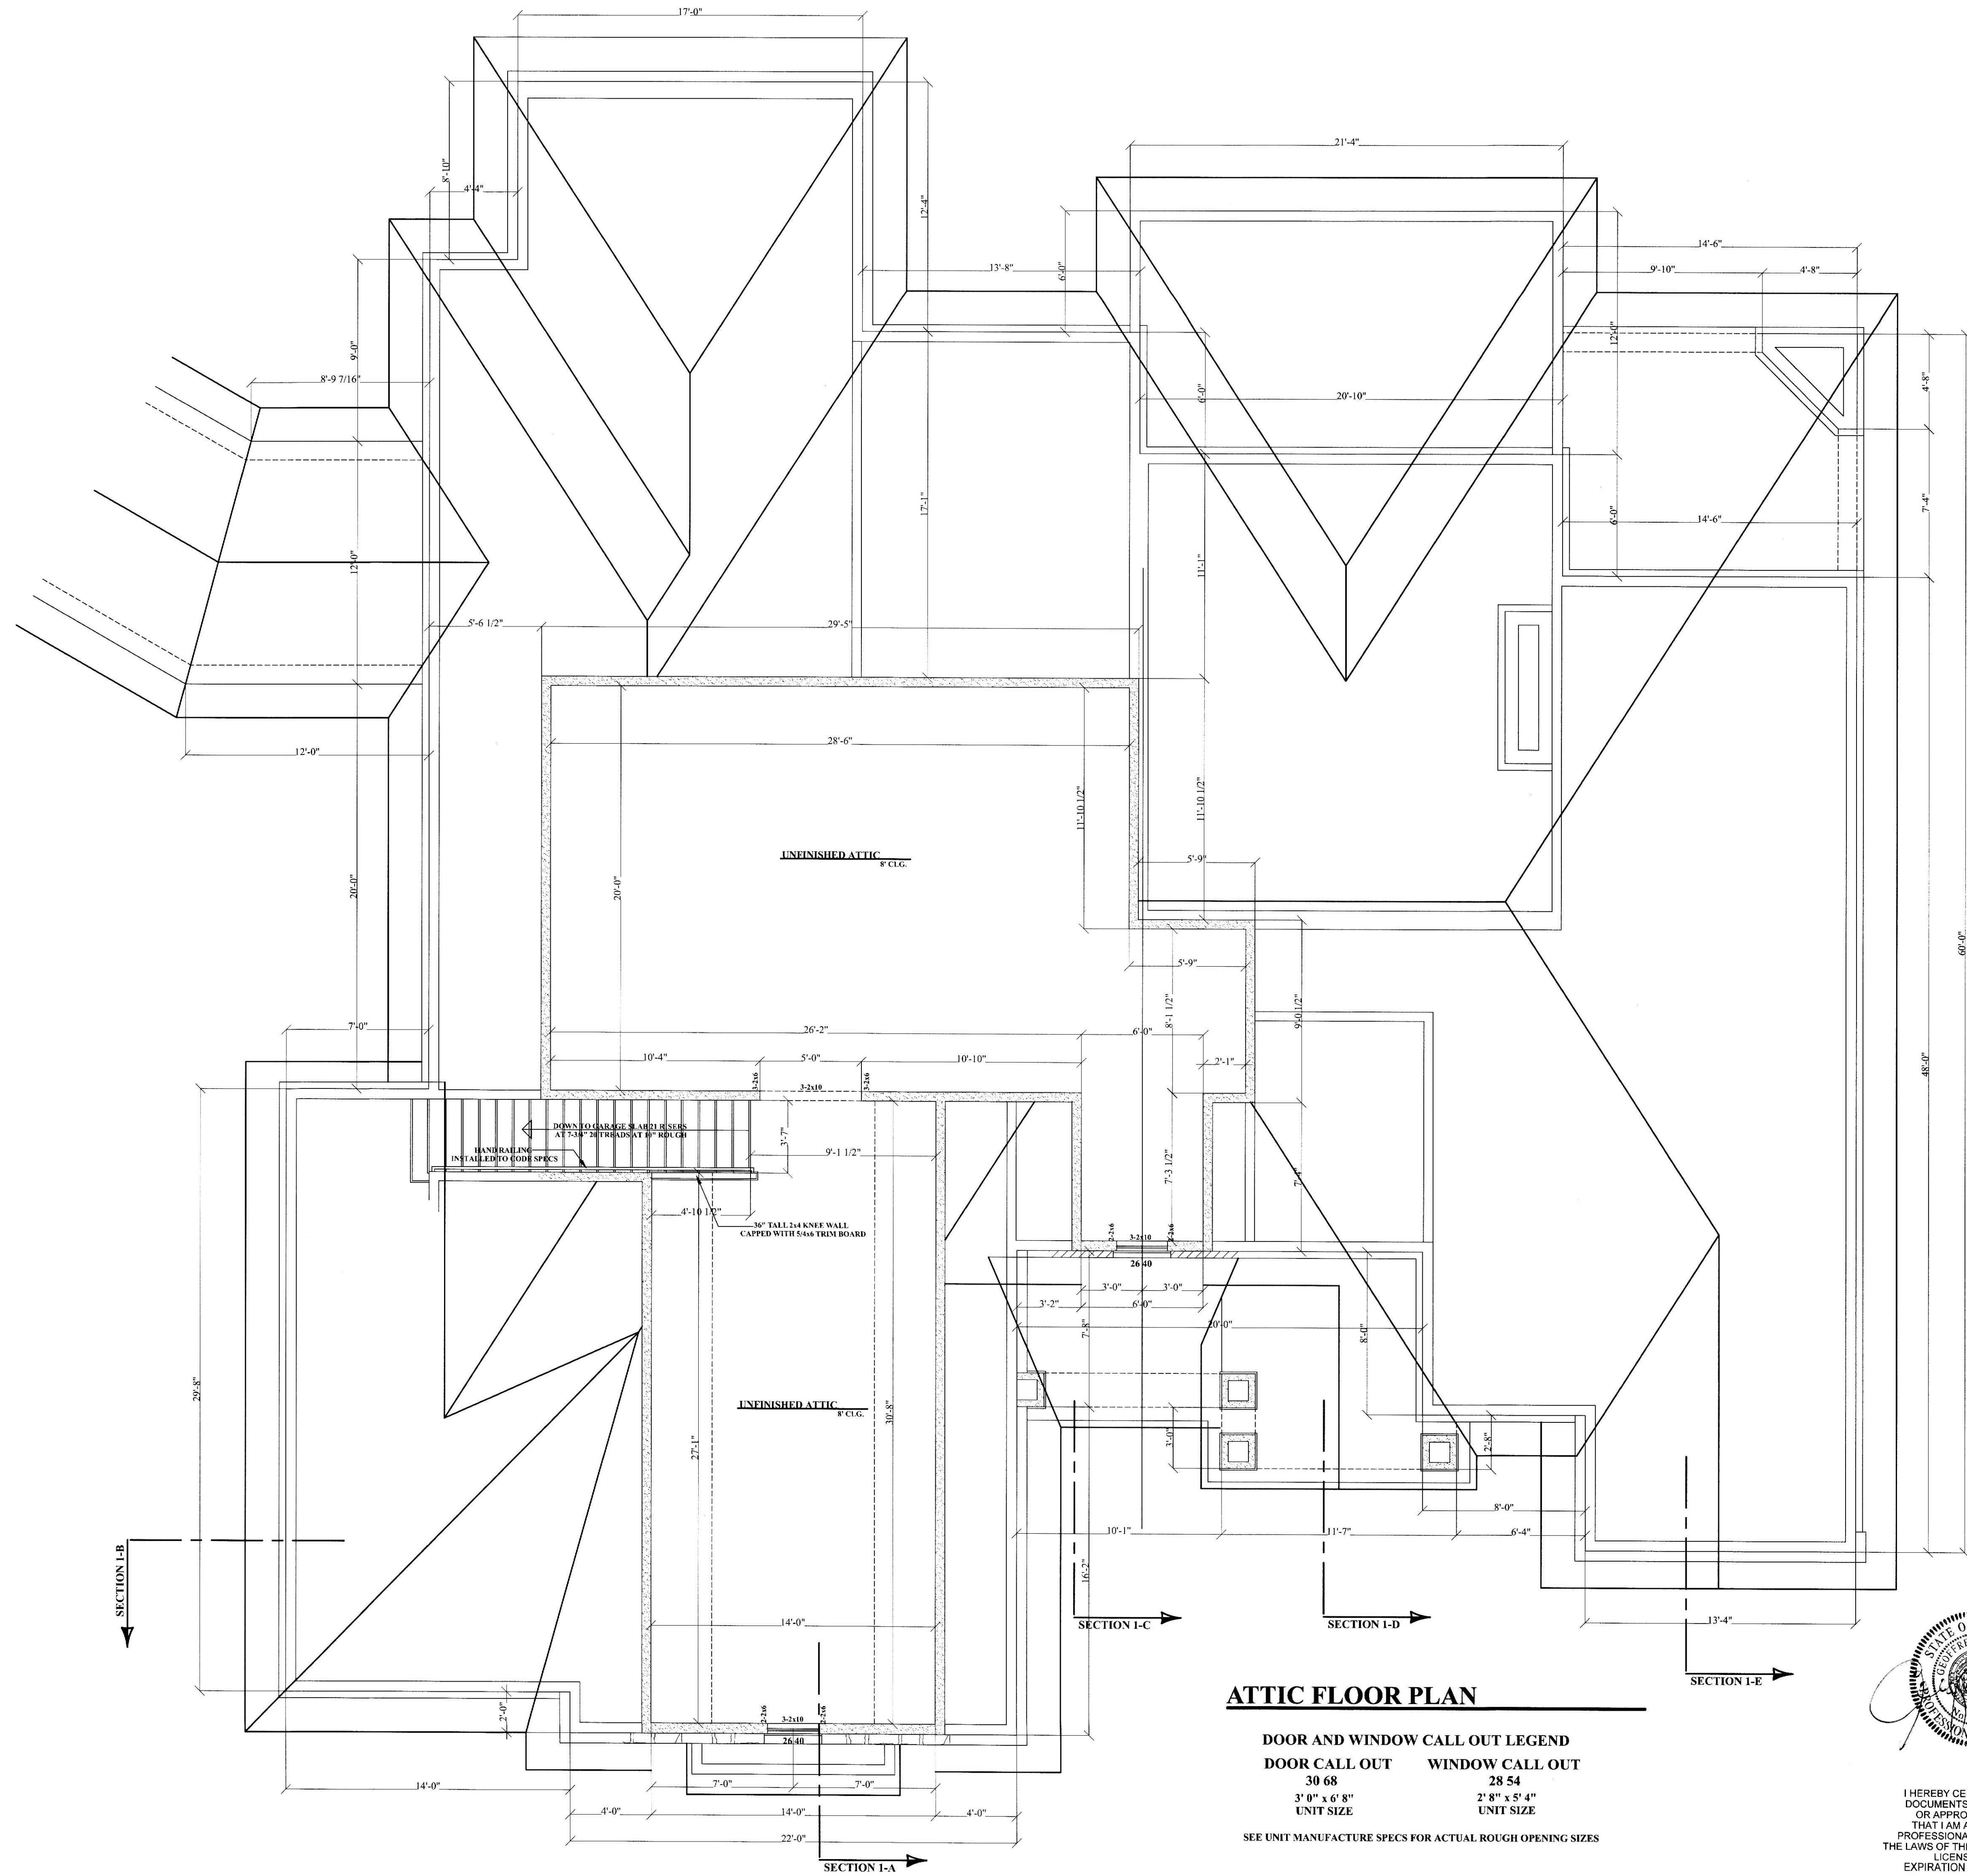

ATTIC FLOOR PLAN

DOOR AND WINDOW CALL OUT LEGEND	
DOOR CALL OUT	WINDOW CALL OUT
30 68	28 54
3' 0" x 6' 8"	2' 8" x 5' 4"
UNIT SIZE	UNIT SIZE

SEE UNIT MANUFACTURE SPECS FOR ACTUAL ROUGH OPENING SIZES

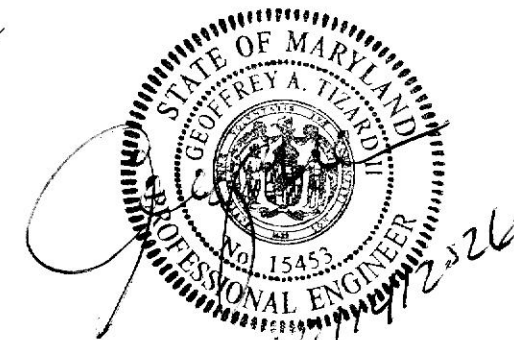

I HEREBY CERTIFY THAT THESE DOCUMENTS WERE PREPARED OR APPROVED BY ME, AND THAT I AM A DULY LICENSED PROFESSIONAL ENGINEER UNDER THE LAWS OF THE STATE OF MARYLAND
LICENSE NO. 15453
EXPIRATION DATE: JULY 2, 2027

10/12/26 RB

RB Home Design
1419 CHESAPEAKE AVE MIDDLE RIVER MD 21220
RBHOMEDSIGN@HOTMAIL.COM
443-613-5115

LOOMIS RESIDENCE
218 LOCUST HILL DRIVE
CHURCHVILLE MD 21028

THE CONTRACTOR IS RESPONSIBLE FOR DIMENSIONS TO BE CONFIRMED AND CORRELATED AT SITE FOR INFORMATION THAT PERTAINS SOLELY TO THE FABRICATION PROCESSES OR TO THE MEANS, METHODS, TECHNIQUES, SEQUENCES, AND PROCEDURES OF CONSTRUCTION OF THE WORK OF ALL TRADES

RB HOME DESIGN

DATE: 10/12/26

SCALE: 1/4" = 1'

DRAWN BY: RB

ATTIC PLAN

SHEET NO.

A-6