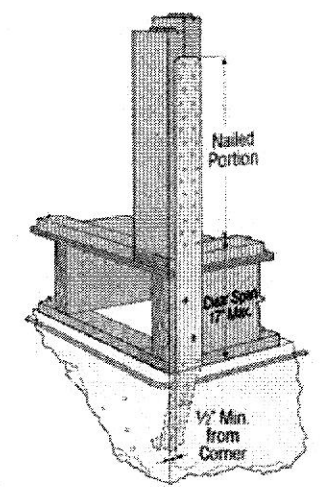


SIMPSON STHD14RJ
INSTALLATION DETAIL
N.T.S.

RB Home Design
1419 CHESAPEAKE AVE MIDDLE RIVER MD 21220
RBHOMEDSIGN@HOTMAIL.COM
443-613-5115

LOOMIS RESIDENCE
218 LOCUST HILL DRIVE
CHURCHVILLE MD 21028

THE CONTRACTOR IS
RESPONSIBLE FOR DIMENSIONS
TO BE CONFIRMED AND CORRELATED
AT SITE FOR INFORMATION THAT
PERTAINS SOLELY TO THE FABRICATION
PROCESS OR TO THE MEANS,
METHODS, TECHNIQUES, SEQUENCES,
AND PROCEDURES OF CONSTRUCTION
OF THE WORK OF ALL TRADES

RB HOME DESIGN

DATE: 10/12/26

SCALE: 1/4" = 1'

DRAWN BY: RB

FOUNDATION
PLAN



SHEET NO.

S-1


I HEREBY CERTIFY THAT THESE
DOCUMENTS WERE PREPARED
OR APPROVED BY ME, AND
THAT I AM A DULY LICENSED
PROFESSIONAL ENGINEER UNDER
THE LAWS OF THE STATE OF MARYLAND
LICENSE NO. 15453
EXPIRATION DATE: JULY 2, 2027



FOUNDATION PLAN

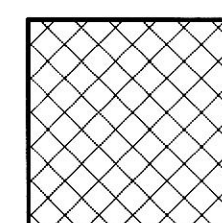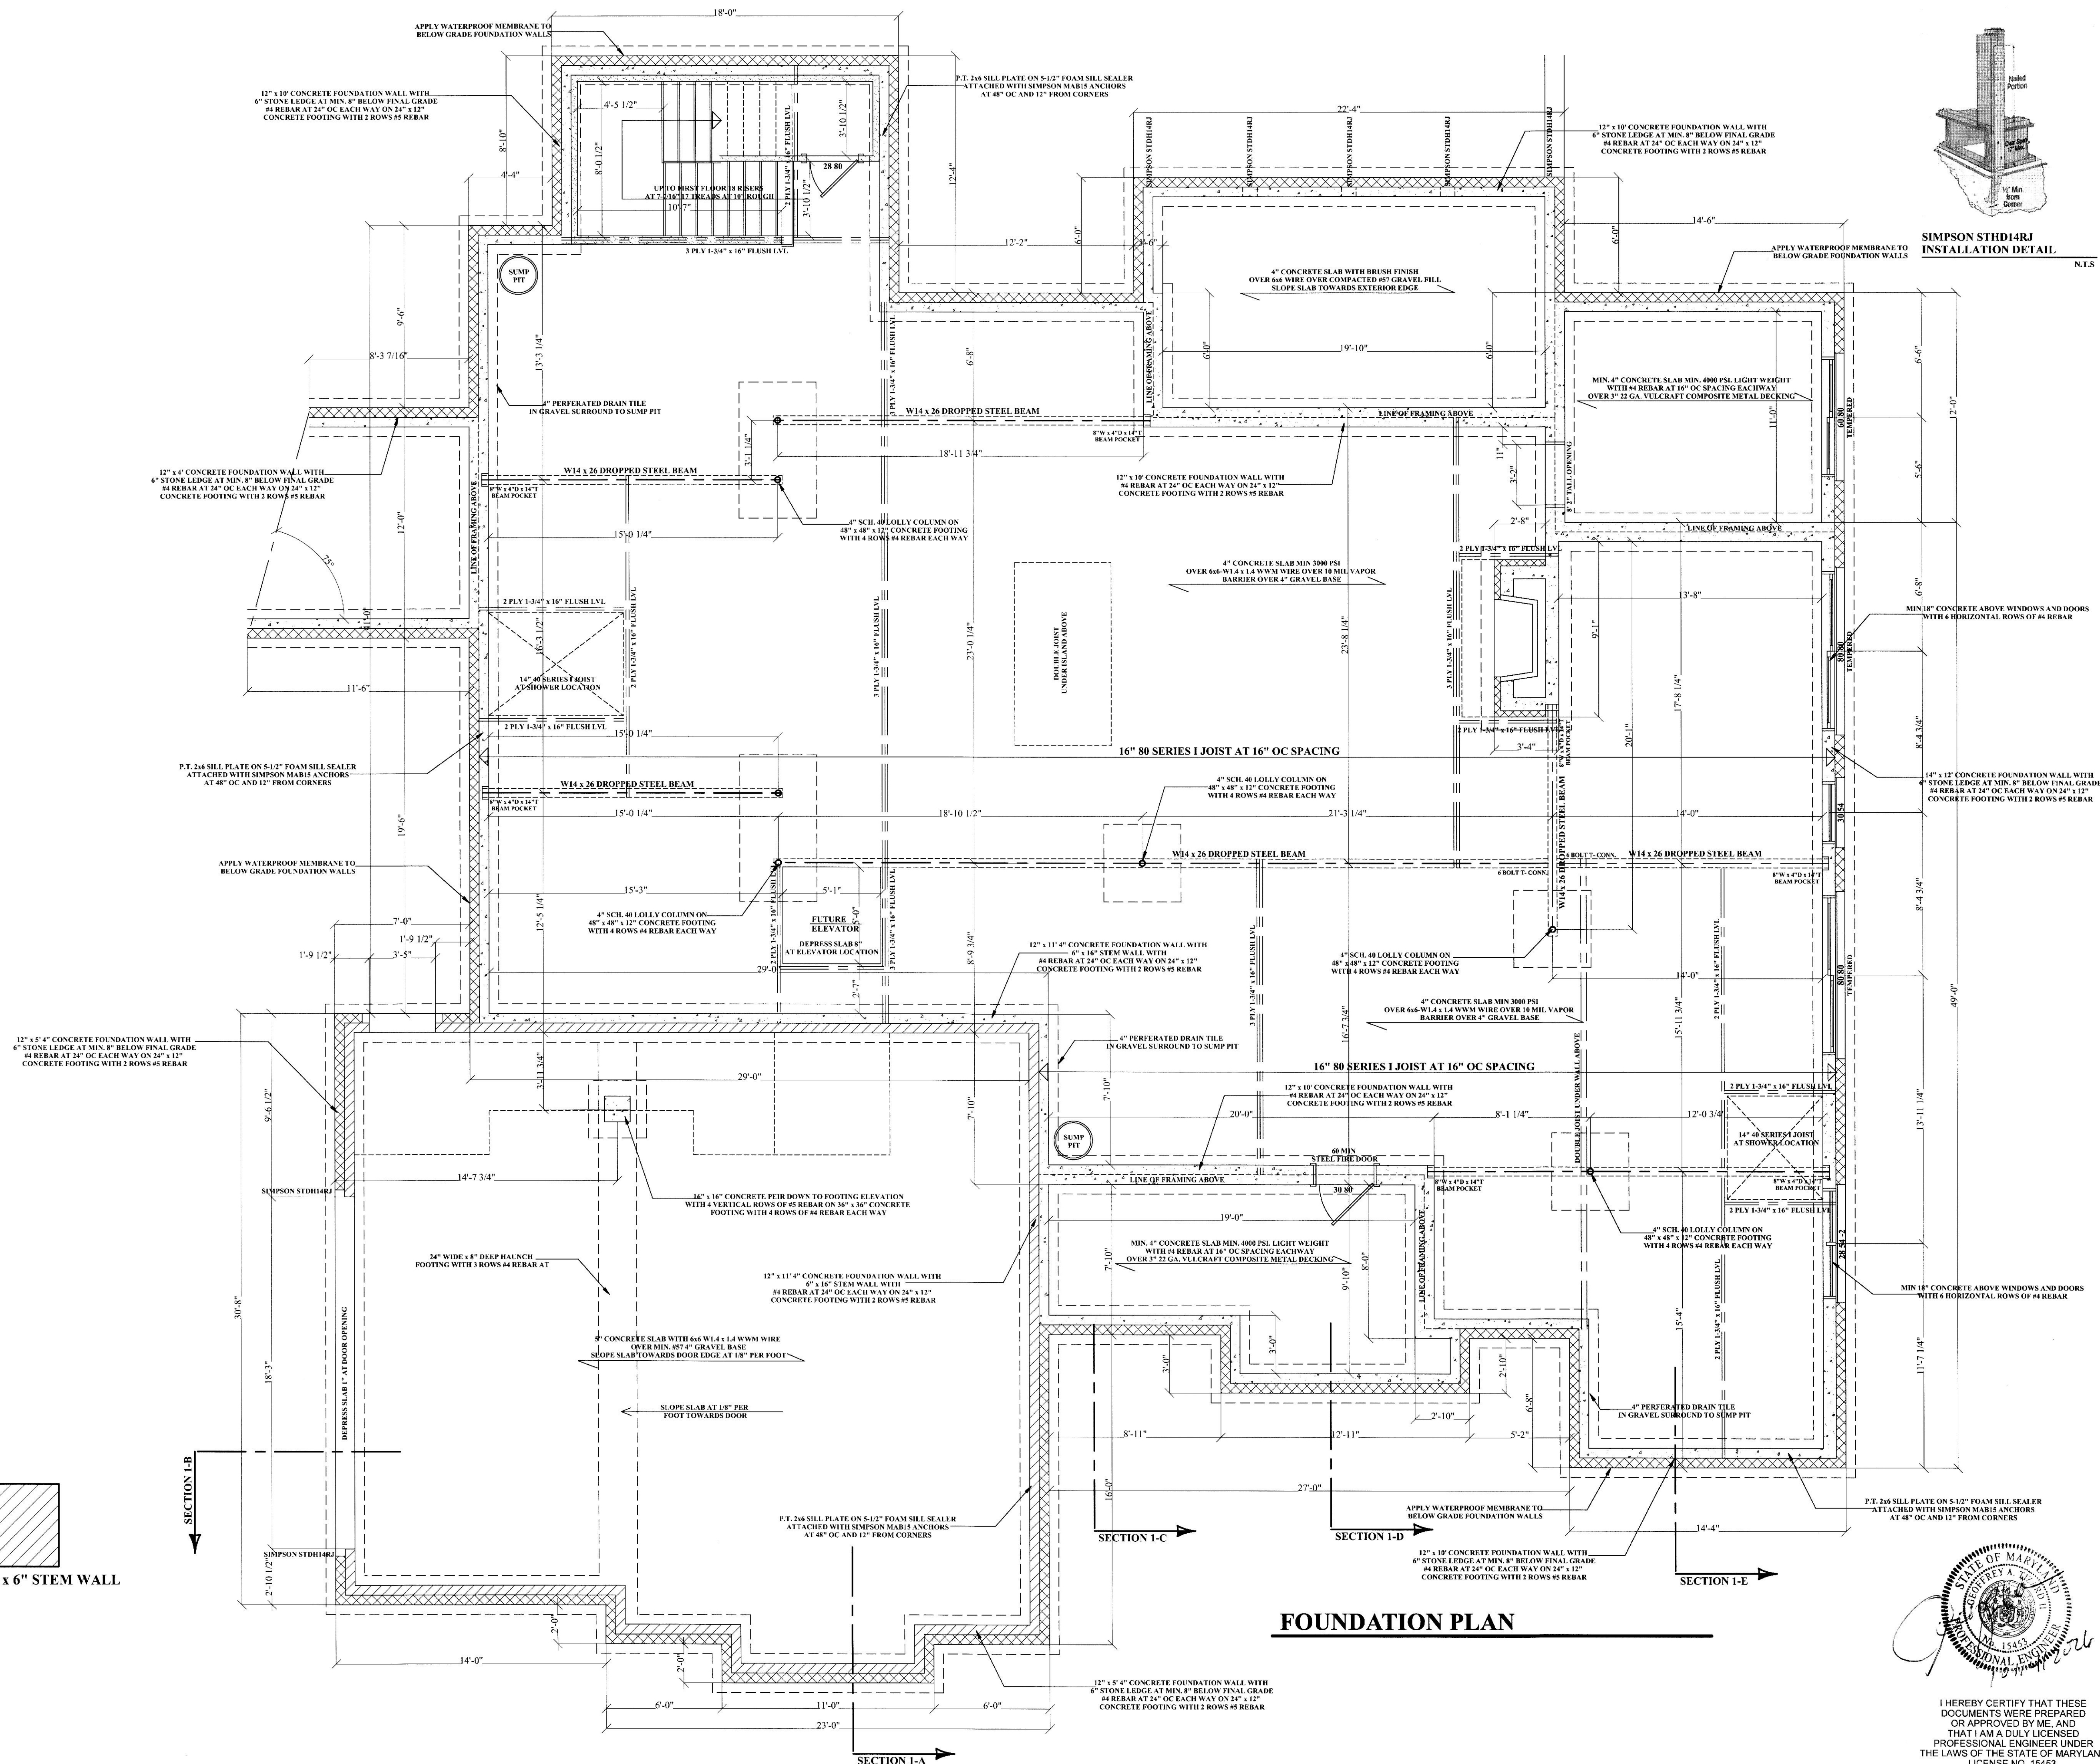

6" STONE LEDGE

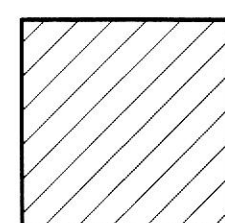

16" x 6" STEM WALL