
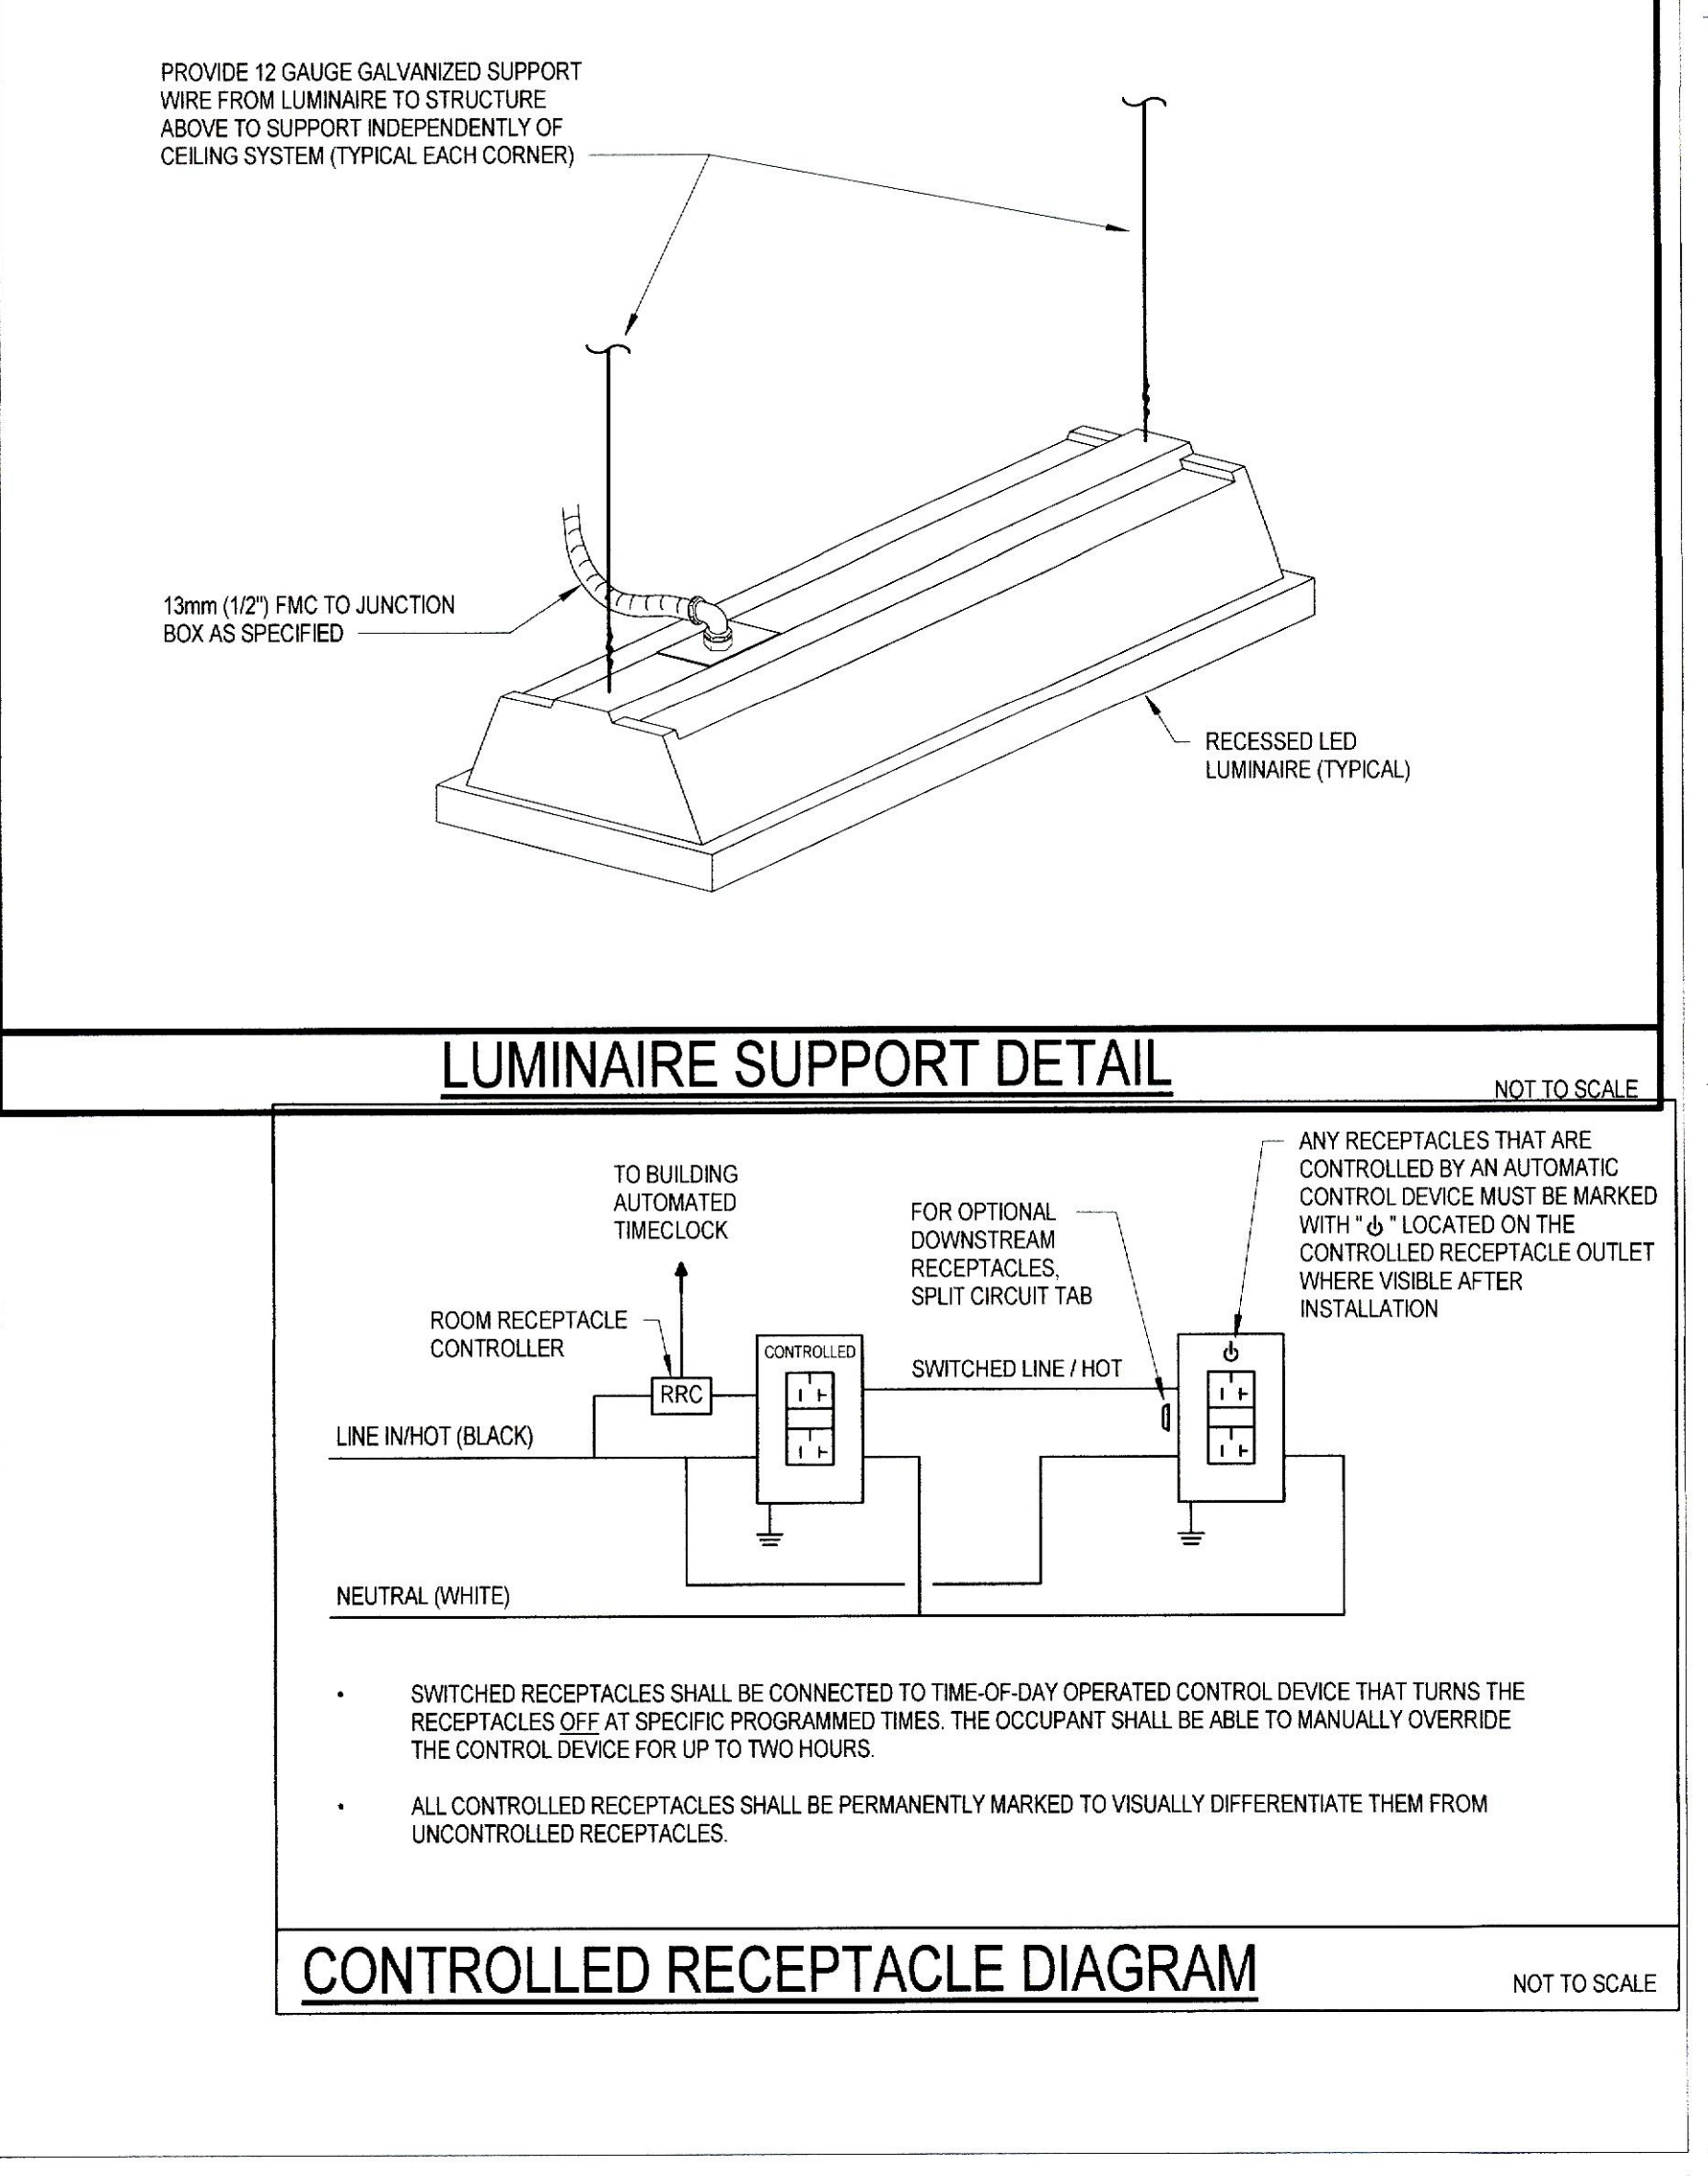
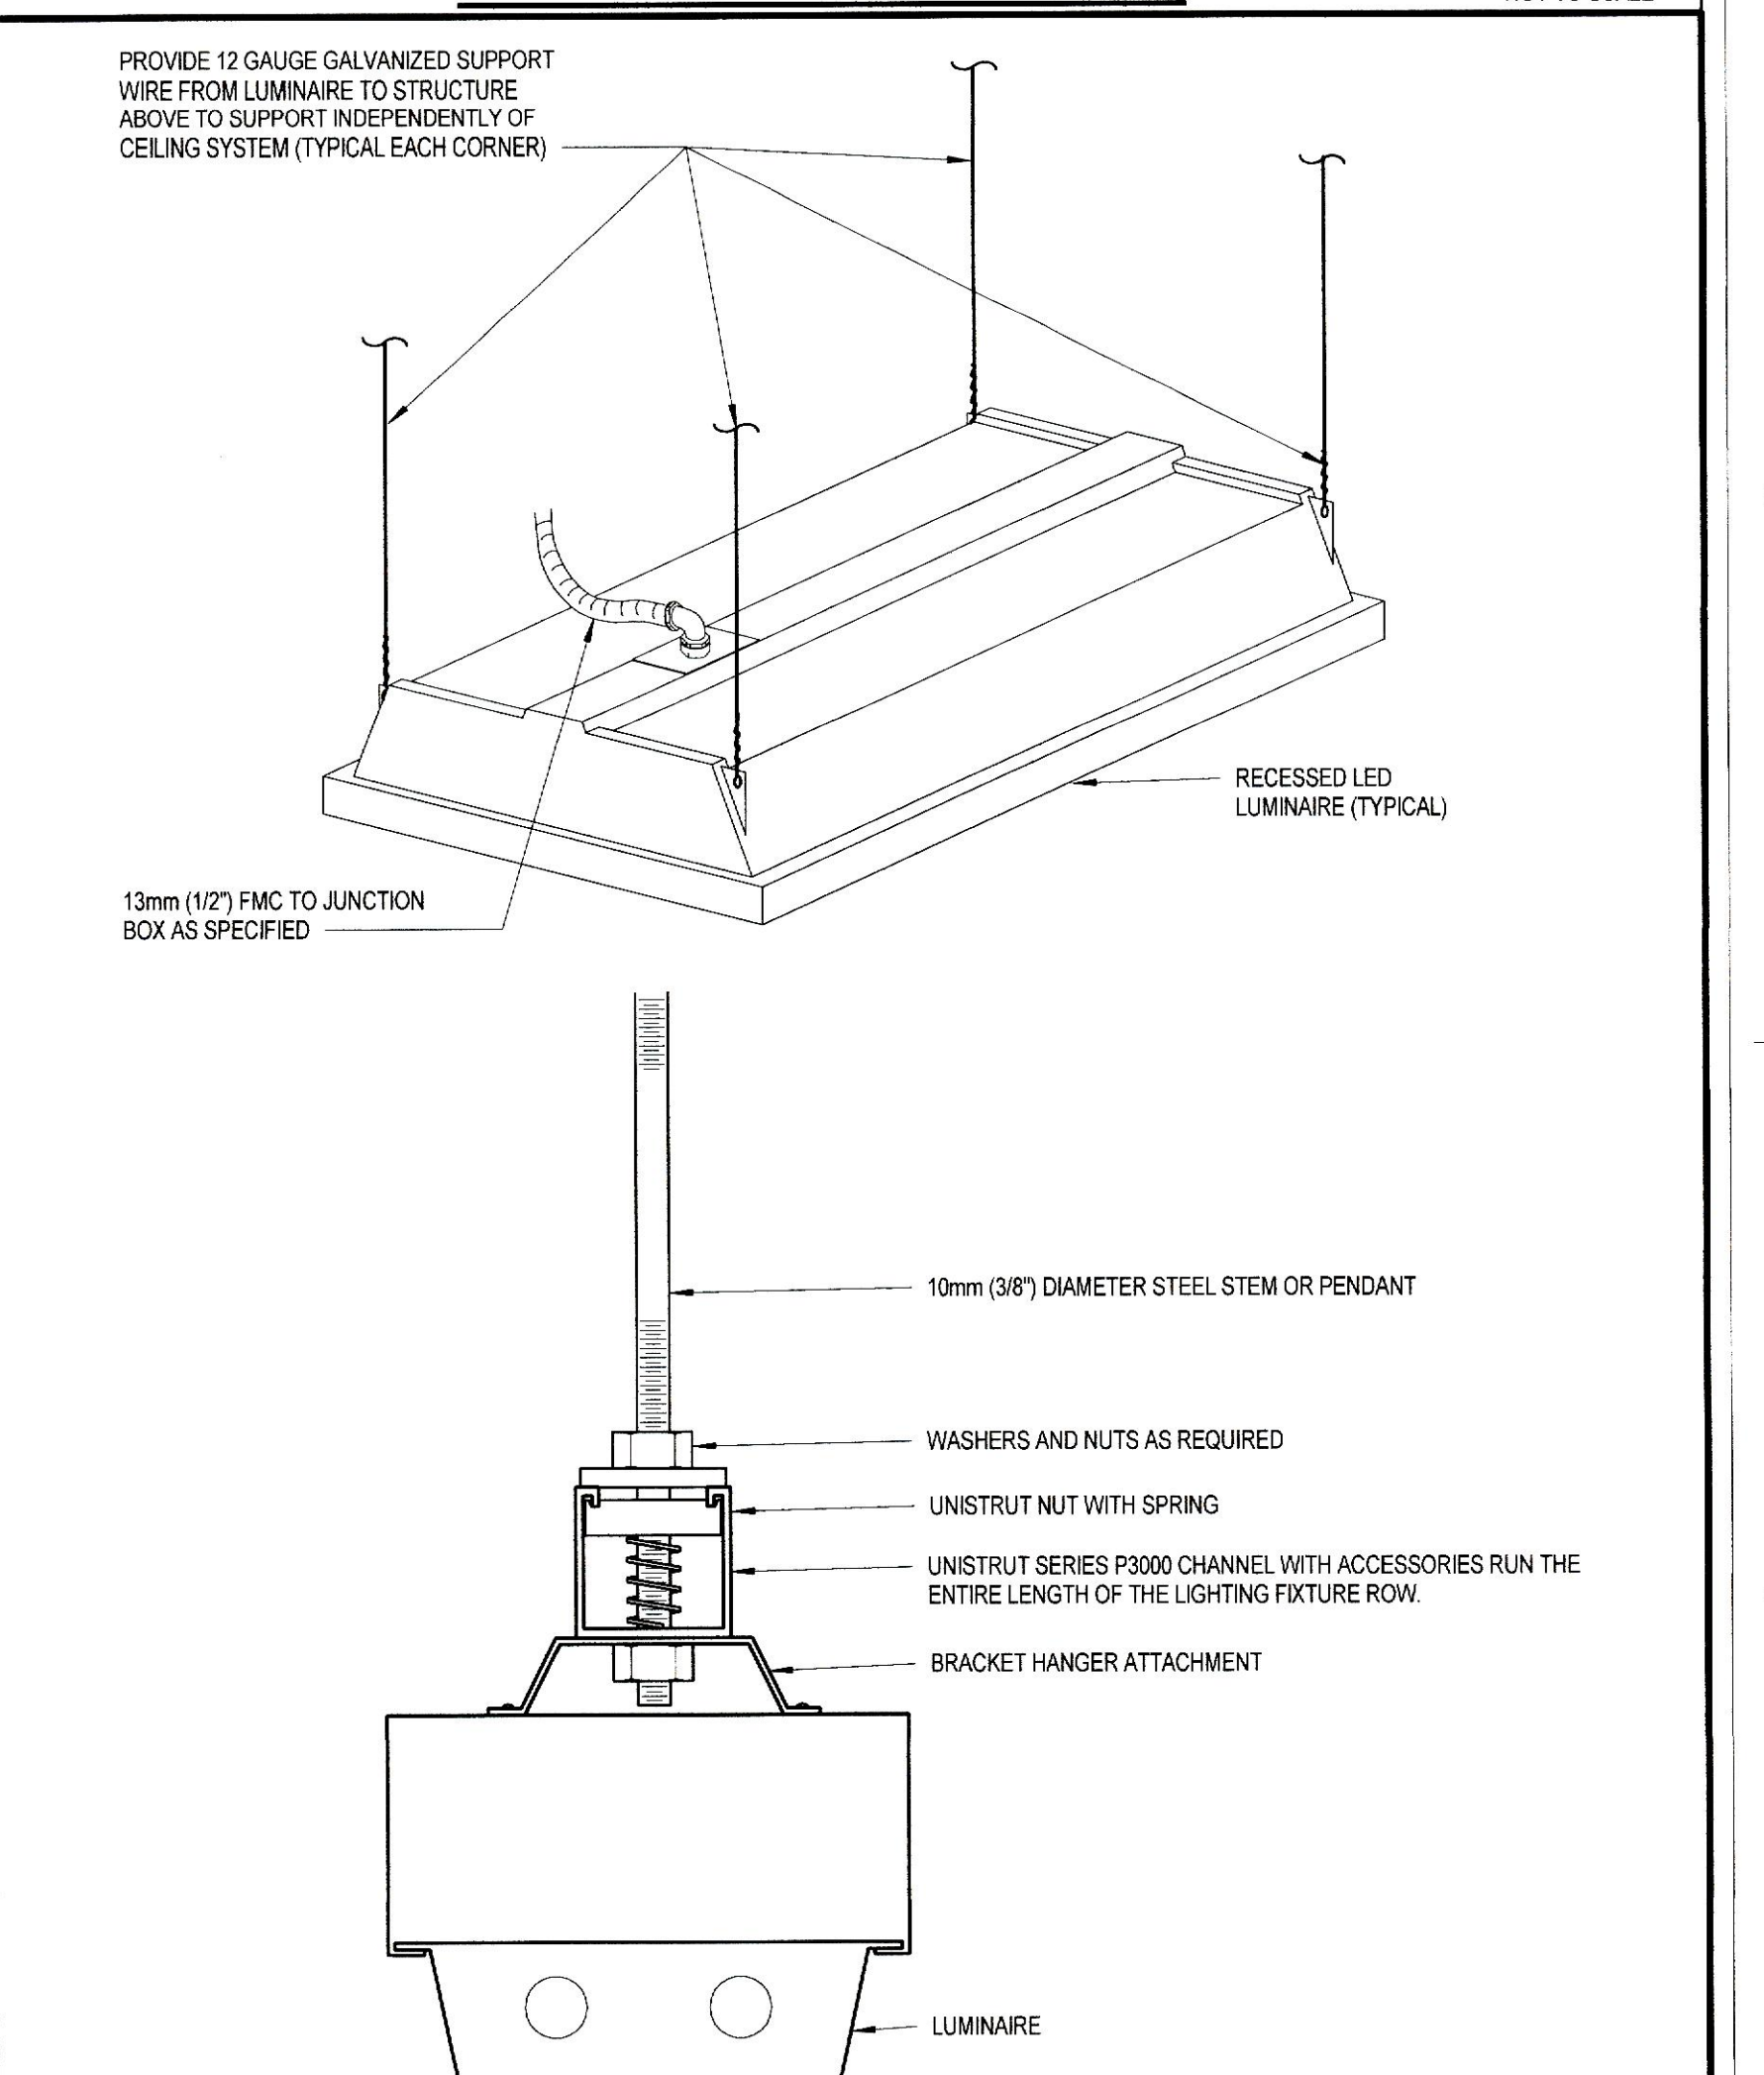
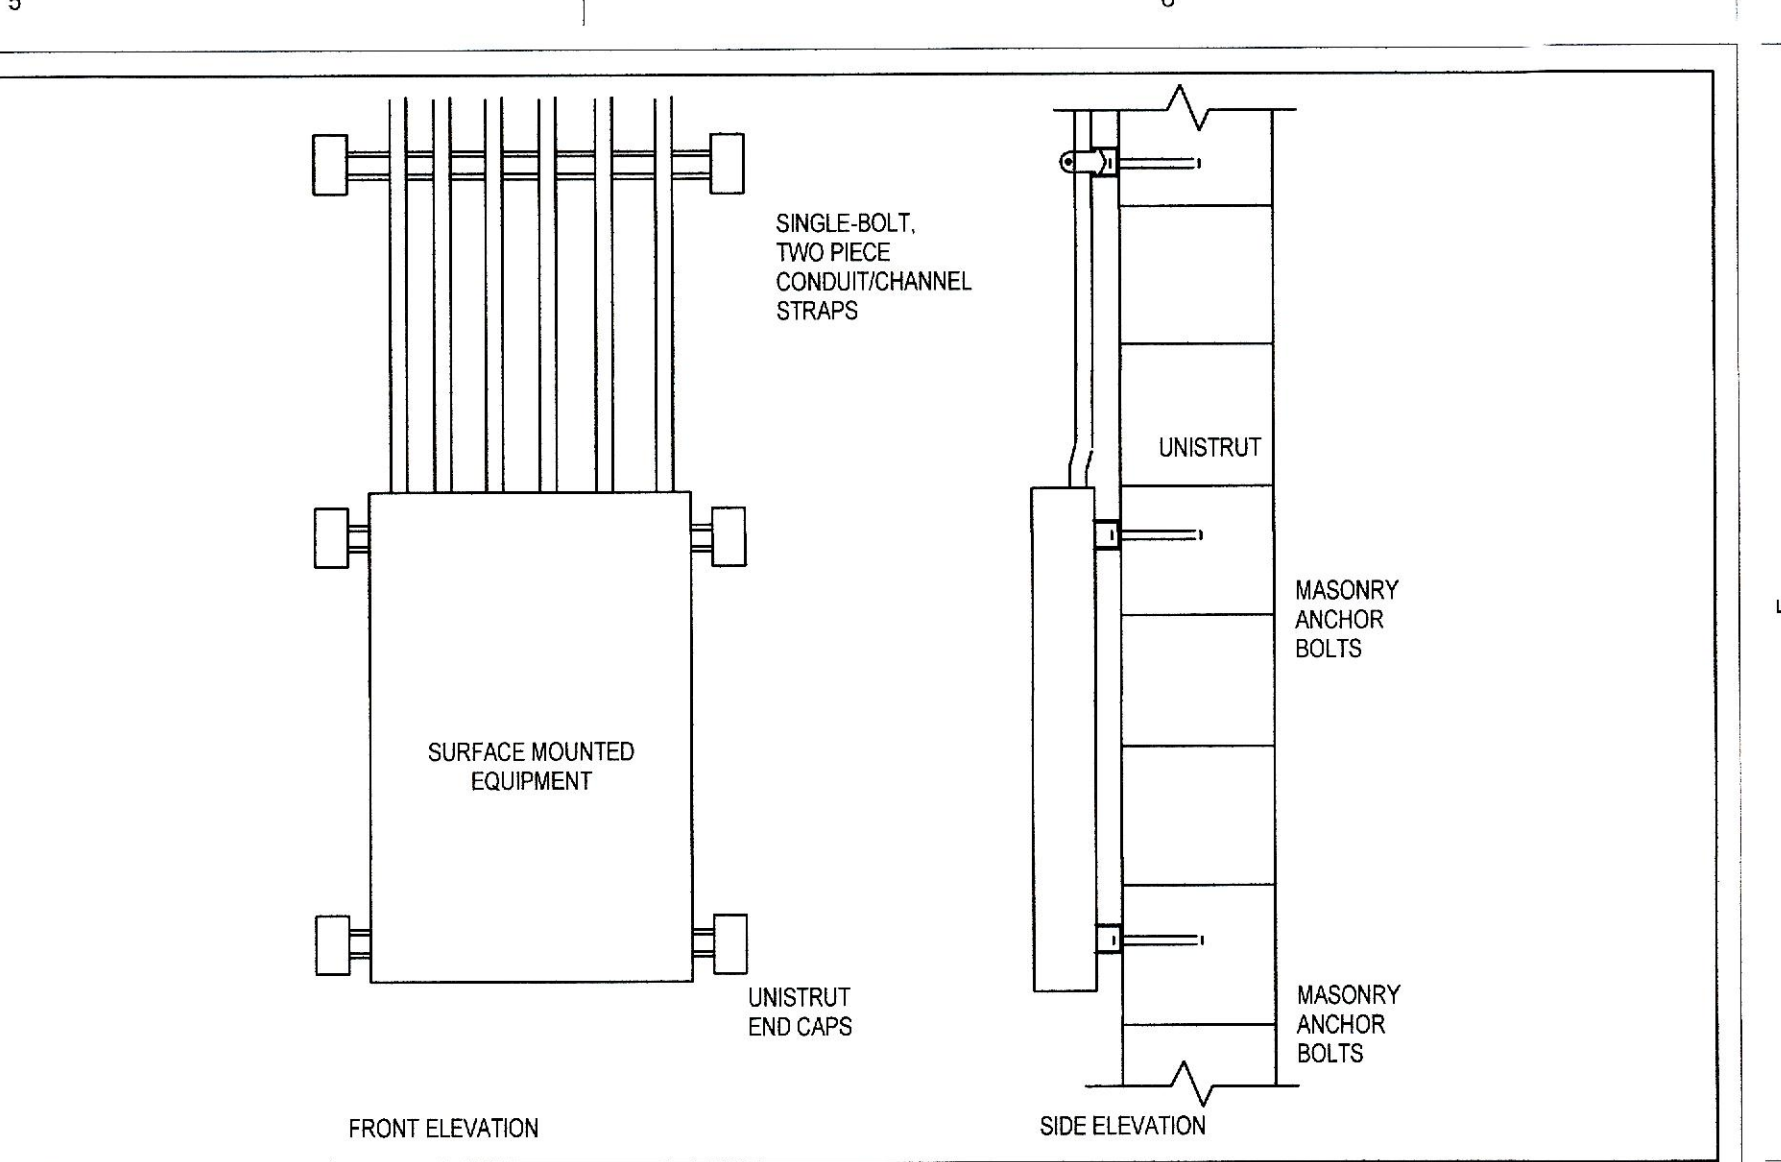
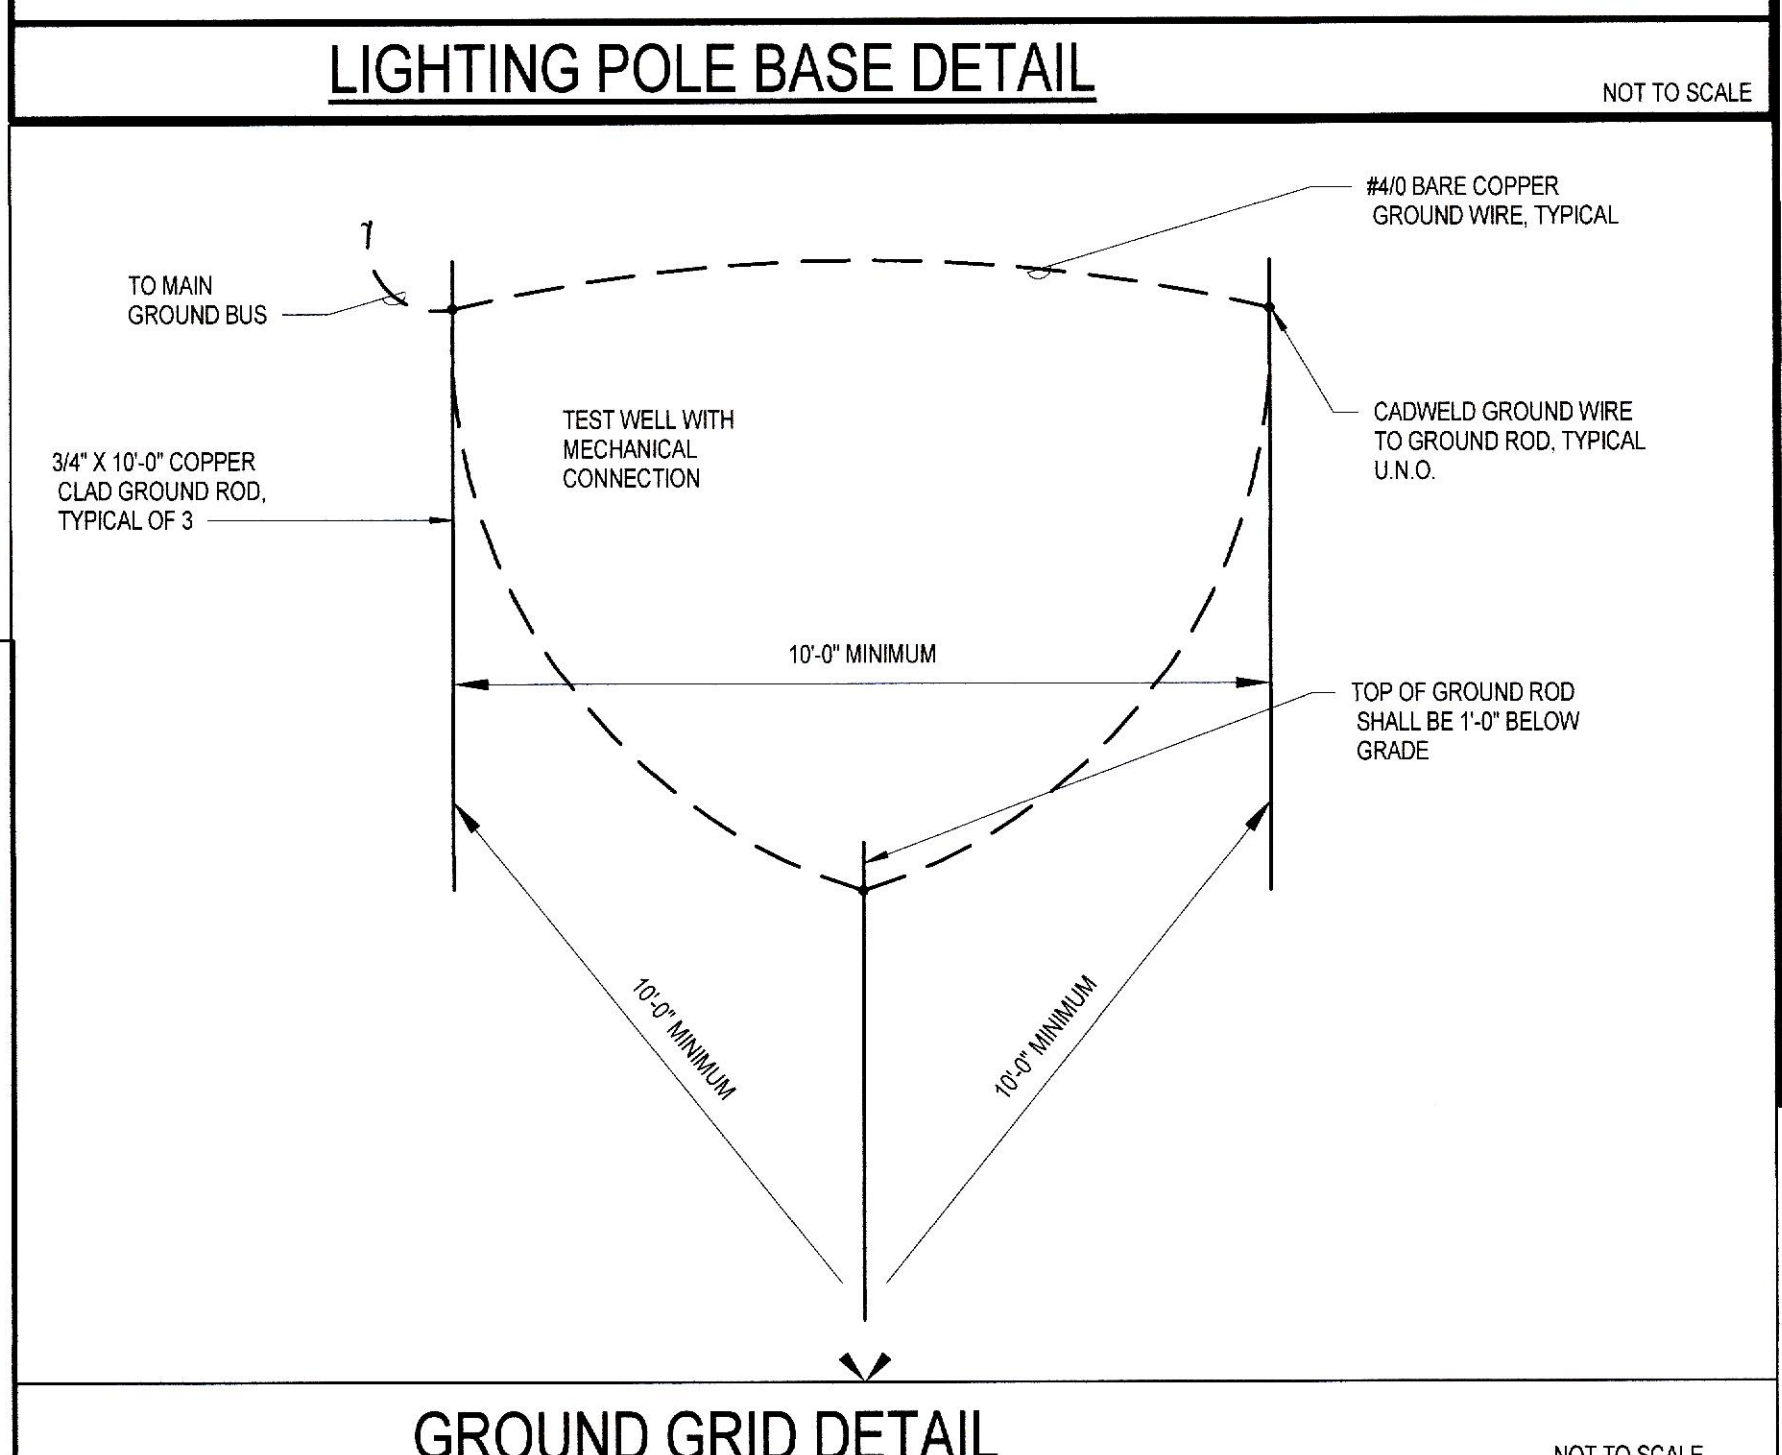
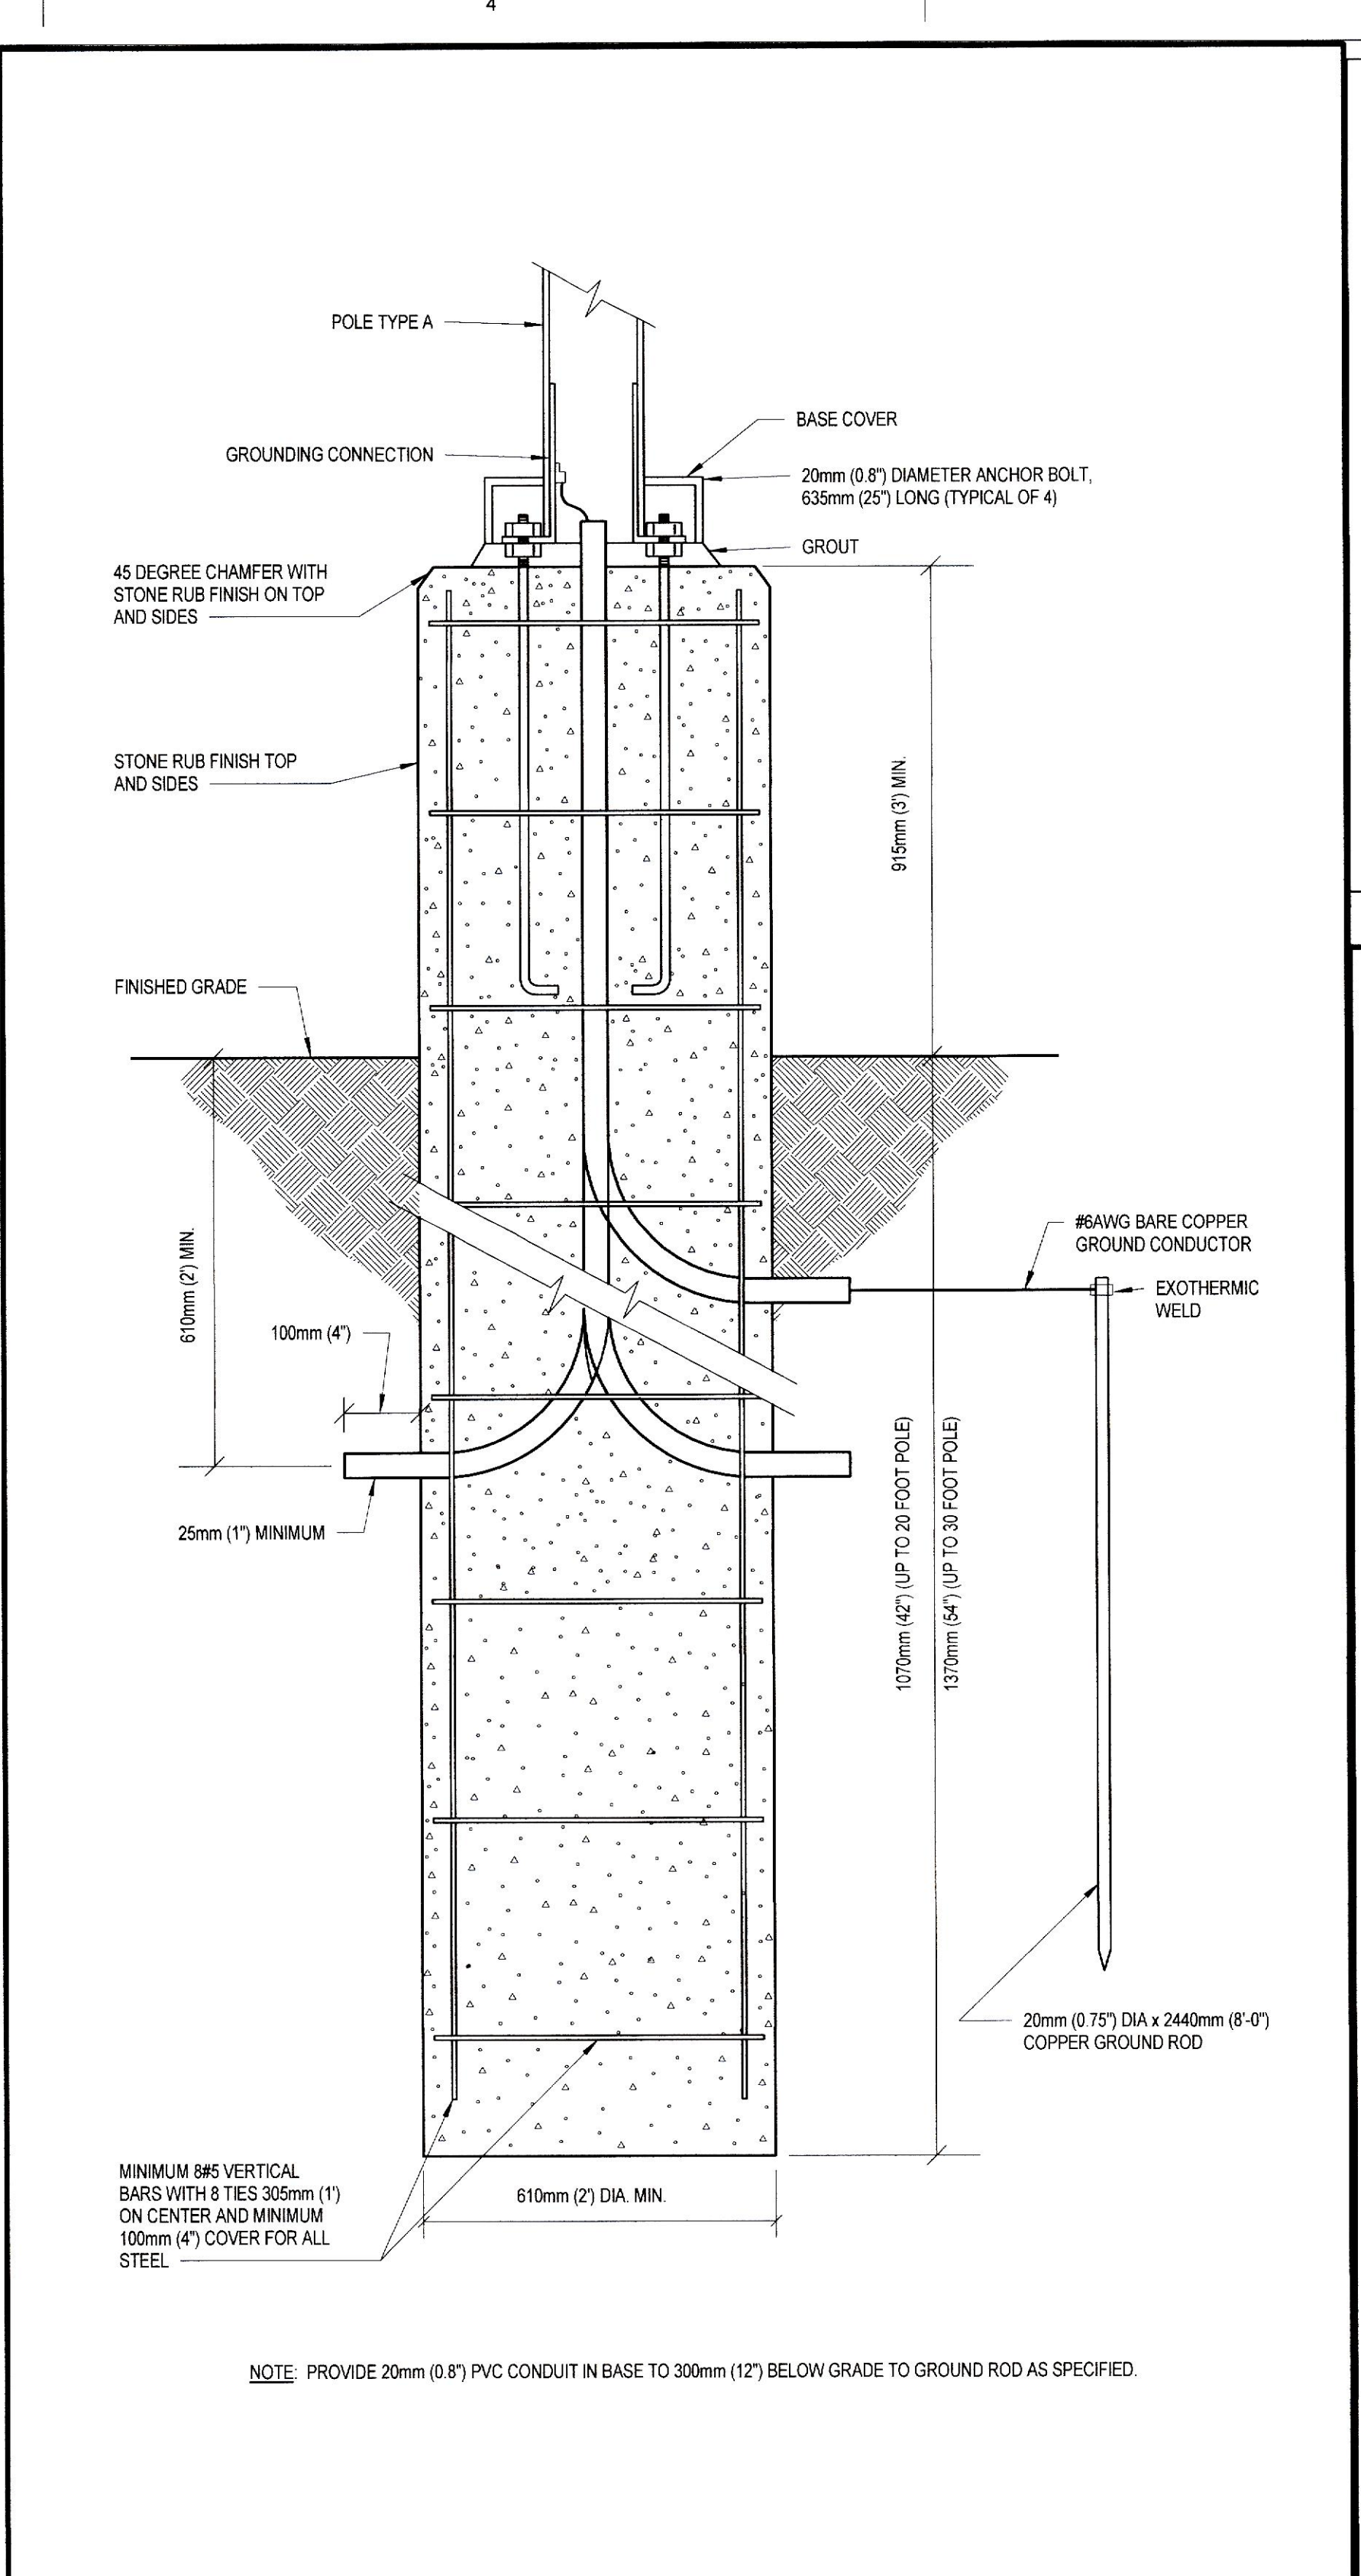
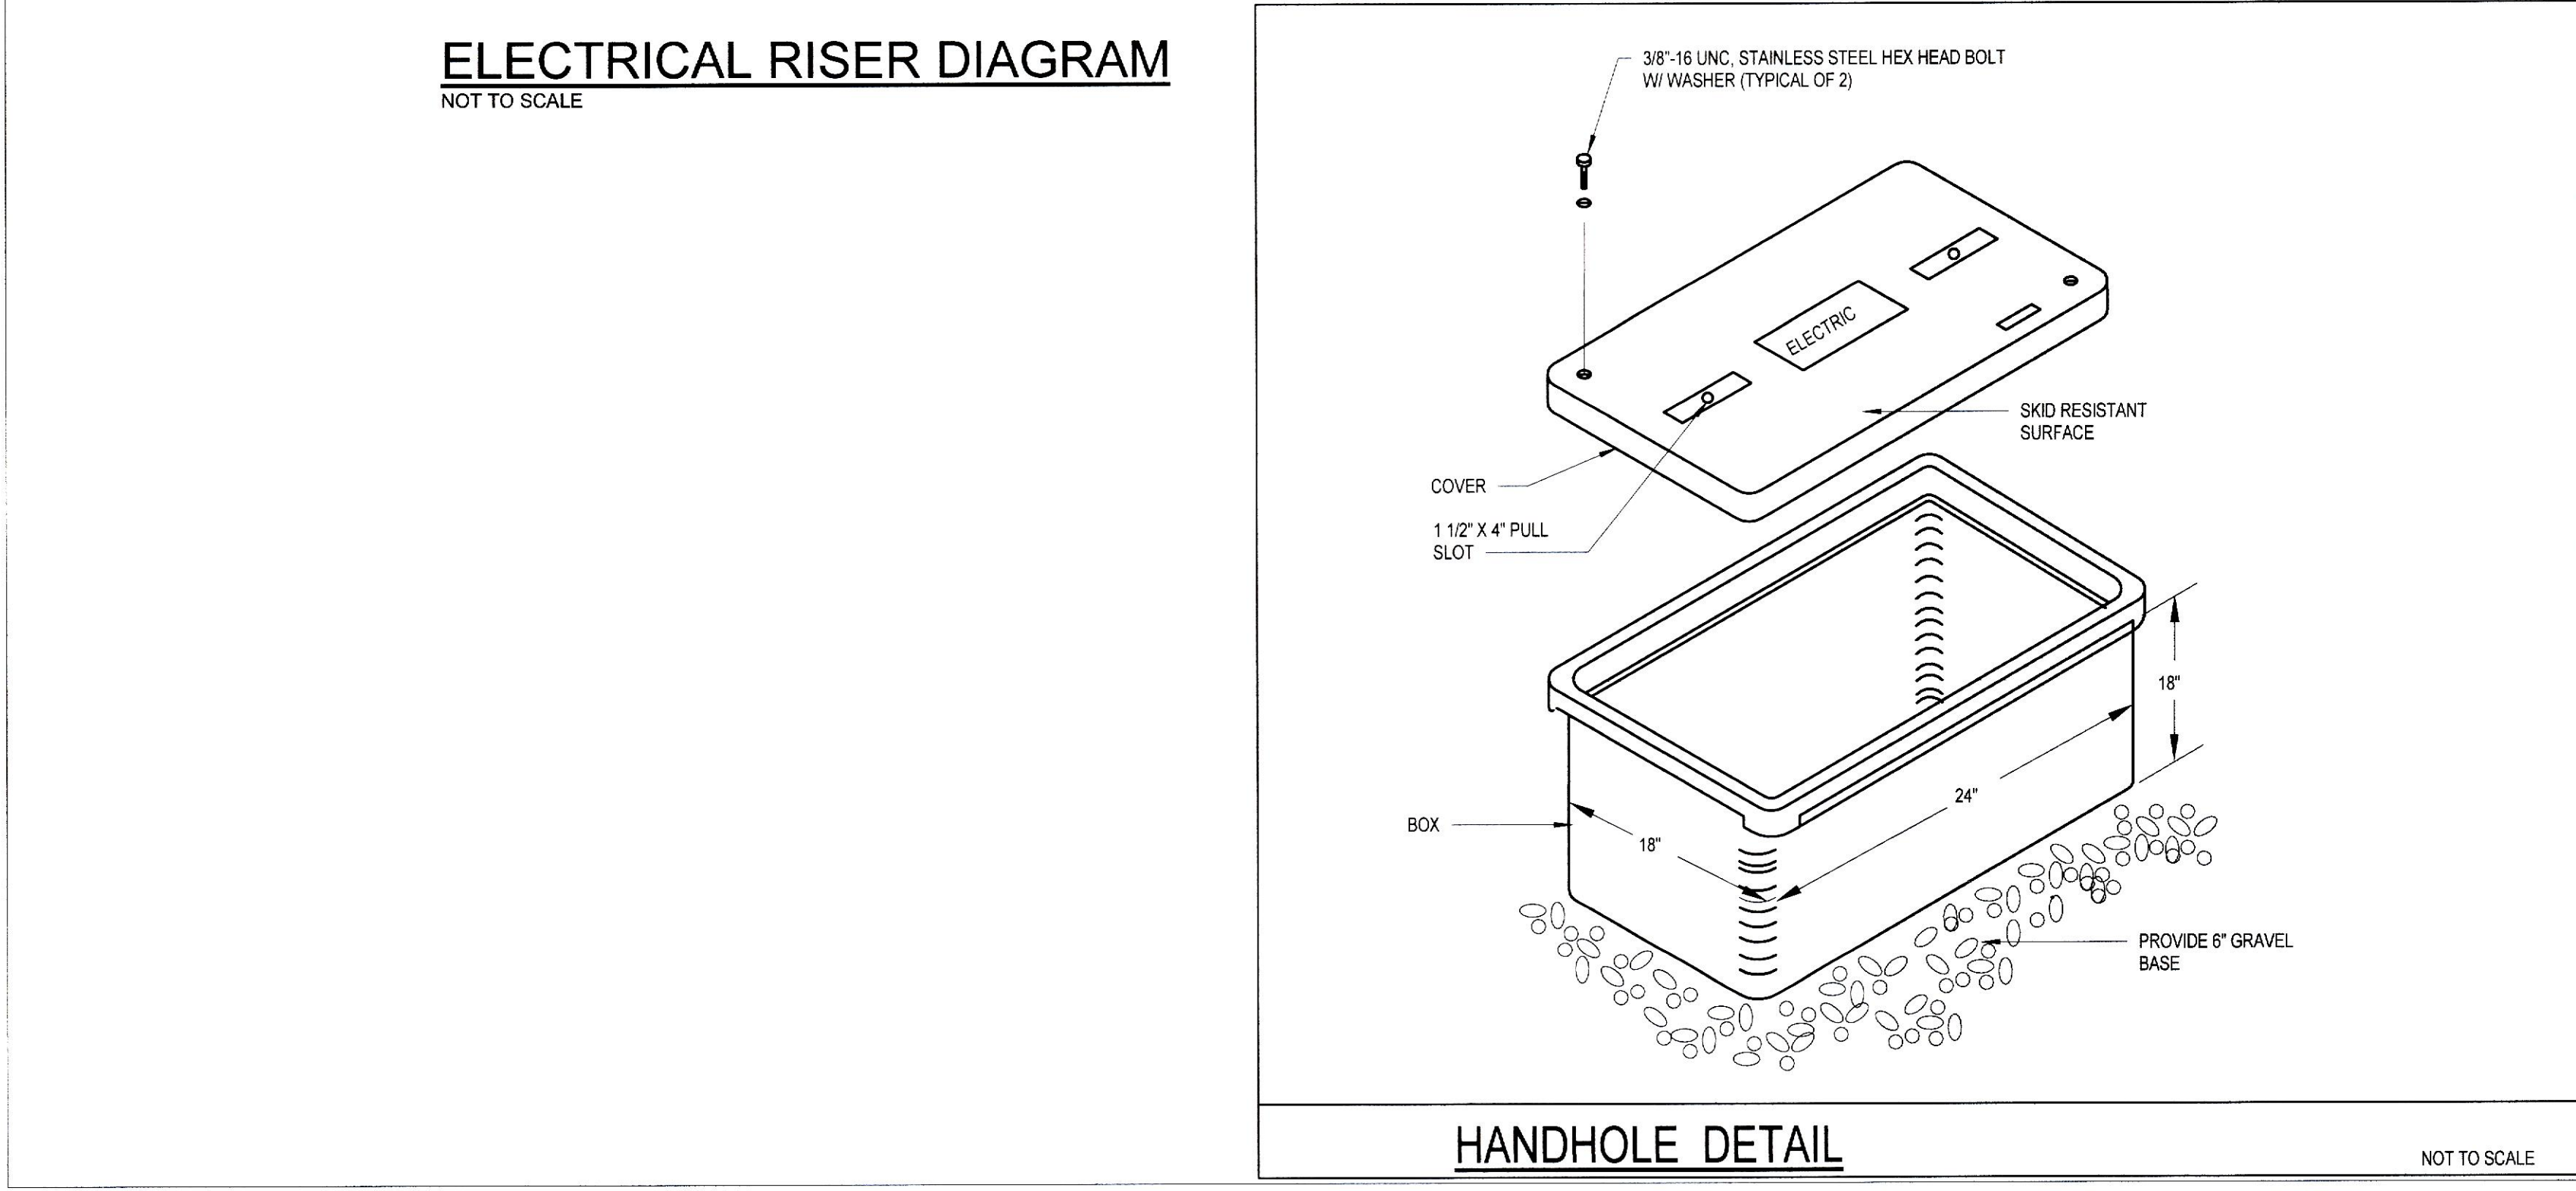


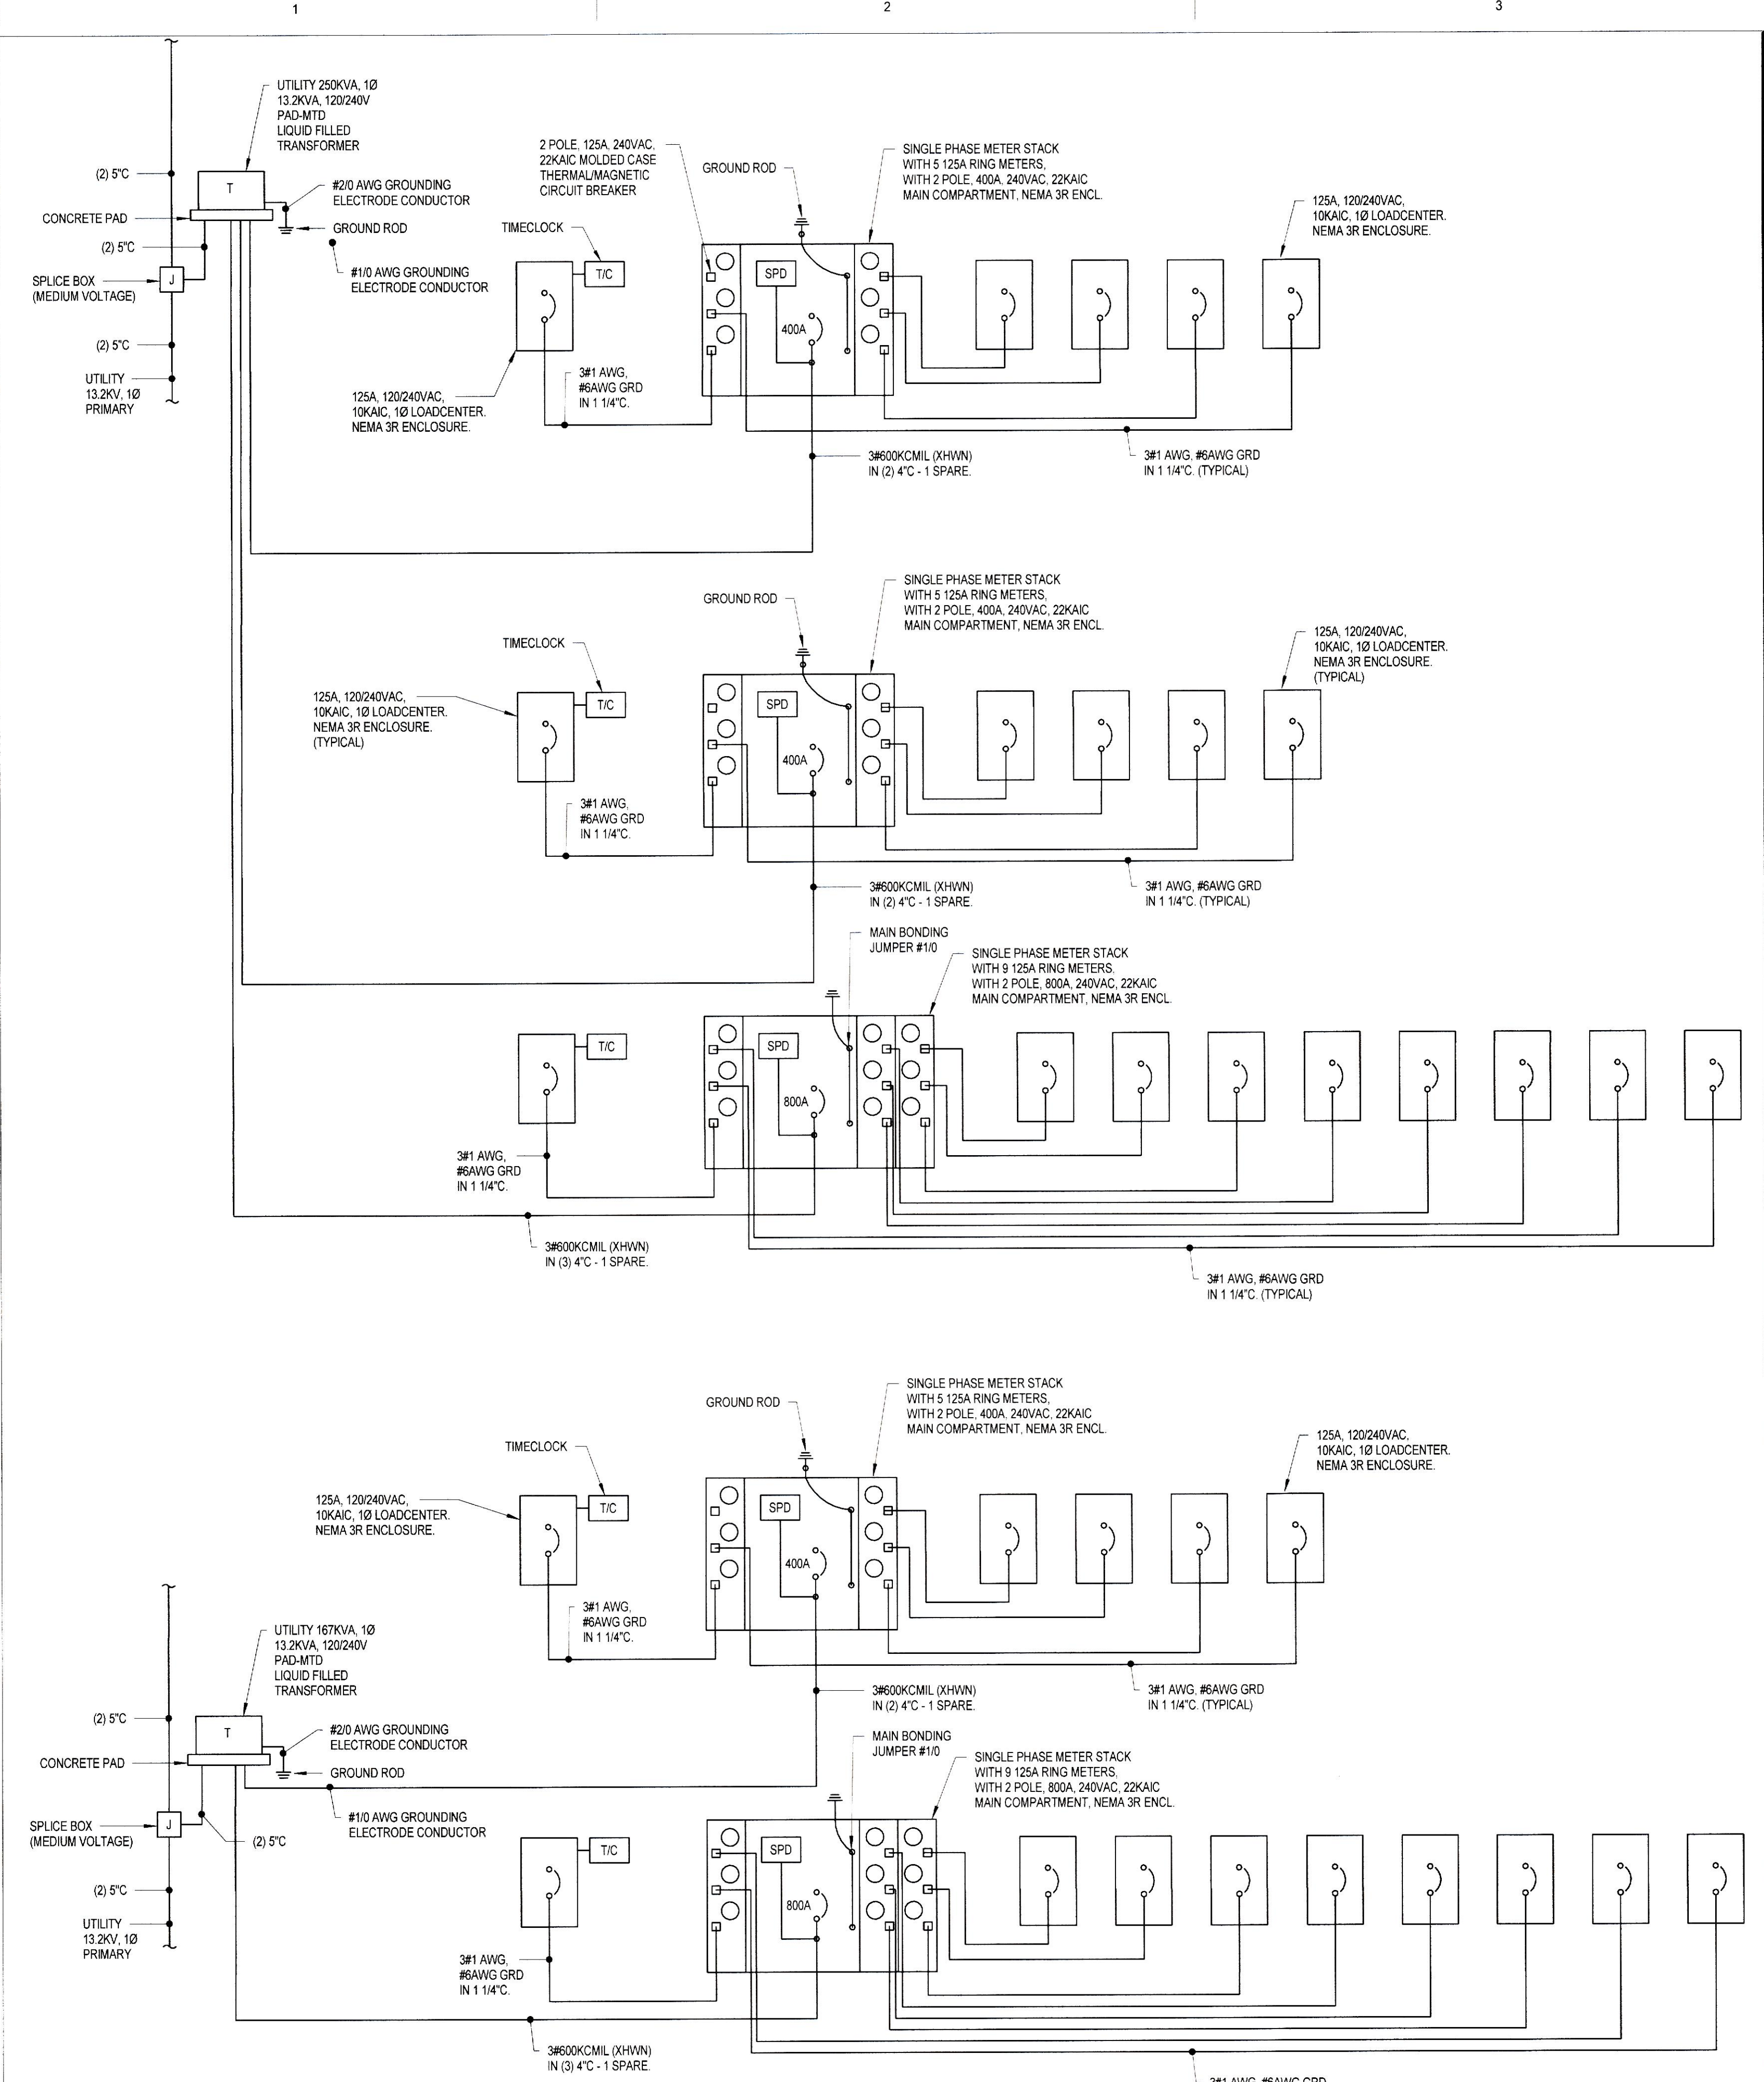

PROJECT

PROJ NO.: 2016

Millington Senior Village

Residential Buildings

172 Sassafras Street  
Millington, MD 21651

PRESENT

COMPANY

PREPARED BY

COMPANY

PROJECT DIRECTORY

DEVELOPER

Home Partnership of Cecil County, Inc  
626 TOWNE CENTER DRIVE, SUITE 102  
JOPPA, MD 21085  
TEL 410 679 3200

CIVIL ENGINEER

Atwell, LLC  
4632 MILLENNIUM DRIVE, SUITE 305  
BELCAMP, MD, 21017  
TEL 302 369 2900

ARCHITECT

Present Company  
2209 MARYLAND AVE  
BALTIMORE, MD 21218  
TEL 410 696 3321

STRUCTURAL ENGINEER

Skarda and Associates  
2439 N CHARLES STREET  
BALTIMORE, MD 21218  
TEL 410 366 9384

MEP ENGINEER

Bowley Jones  
1107 BURKHARDT LANE  
SEVERN, MARYLAND, 21144  
TEL 410 777 8493

ENERGY CONSULTANT

Lorax Partnerships, LLC  
808 ST. PAUL STREET  
BALTIMORE, MD 21202  
TEL 443 449 6319

GENERAL CONTRACTOR

Willow Construction  
8649 COMMERCE DRIVE  
EASTON, MD 21601  
TEL 410 822 6000

© 2024 PRESENT COMPANY. ALL RIGHTS RESERVED.

PROFESSIONAL CERTIFICATION

Professional Certification: I hereby certify that these documents were prepared or approved by me, and that I am a duly licensed professional engineer under the laws of the State of Maryland, License No. 51059, Expiration Date: 06-07-2027.

REVISIONS

DATE NO. ISSUED

SUBMISSION

100% Construction Documents  
PERMIT SET REISSUE  
June 22, 2026

DRAWING NAME / NO. SCALE: As indicated

ELECTRICAL DETAILS

E501

6/25/2026 11:07:54 AM