


PRESENT  COMPANY

PROFESSIONAL CERTIFICATION

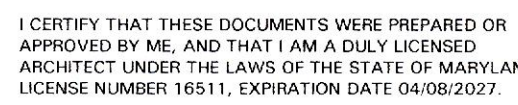


DATE	NO	ISSUE
------	----	-------

100% Construction

DRAWING NAME / NO. SCALE: As indicated

A404

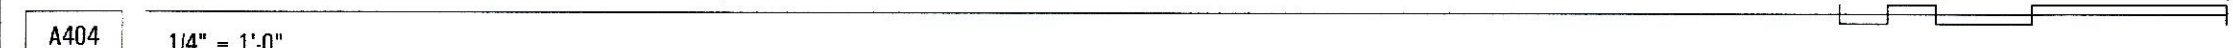

1. COORDINATE TOILET LEVER HANDING WITH BATH ORIENTATION, SEE BUILDING FLOOR PLANS.

98	09 21 23	UNIT ENTRY LOCK, ACCENT PAINT AT WALL, DOOR, AND TRIM TO BE COORDINATED WITH OWNER AND OWNER, SEE 6001
99	10 10 00	PIN-MOUNTED BUILDING SIGNAGE, 5" HEIGHT, COORDINATE WITH ARCHITECT
100	10 14 00	PIN-MOUNTED UNIT SIGNAGE
10C	10 14 00	TACTILE UNIT SIGN AND MAGNETIC CLAMPBOARD, COORDINATE WITH OWNER AND ARCHITECT
10E	10 44 00	9X18 SEMI-RECESSED 1-RATED FIRE EXTINGUISHER CABINET,
10E	10 44 00	18X18 SEMI-RECESSED 1-RATED FIRE VALVE CABINET AT CORRIDOR ADJACENT TO EDC
11A	11 30 13	ROUGH IN FOR WASHER DRYER INCL. PLUMBING, ELECTRICAL, AND DRYER VENT
26A	26 00 00	SWITCH-CONTROLLED CEILING RECEPTACLE, SEE ELECTRICAL
26B	26 00 00	PROVIDE DATA AND POWER FOR TELEVISION AS INDICATED, SEE 31E043 FOR REMAINING RECEPTACLE LOCATIONS
26A	26 10 00	DOOR ACCESS CONTROL SYSTEM

1. SEE GENERAL NOTES (SHEET G002) FOR DEVELOPMENT QUALITY THRESHOLD REQUIREMENTS AND STRUCTURAL AND MEP NARRATIVES
2. SEE SPECIFICATIONS FOR ADDITIONAL REQUIREMENTS
3. VERIFY EXISTING CONDITIONS AND DIMENSIONS BEFORE PROCEEDING; CONTACT ARCHITECT WITH ANY DISCREPANCIES.
4. DIMENSIONS ARE TO FACE OF STUD BLOCK UNLESS NOTED OTHERWISE.
5. DWELLING UNIT PARTITIONS SHALL BE 1/2" MIN. THICK UNLESS NOTED OTHERWISE.
6. CENTER FIXTURES AND DEVICES IN ROOM OR SPACE. UNLESS NOTED OTHERWISE.
7. DO NOT SCALE DRAWINGS. COORDINATE ANY REQUIRED DIMENSIONS WITH ARCHITECT.
8. SEE PLAN SHEET G002 FOR ROOM NUMBERING AND DESIGNATIONS AND LOCATIONS
9. SEE A001 FOR PROJECT ASSEMBLES AND DETAILS
10. SEE A010 FOR DOOR AND WINDOW TYPES AND DETAILS
11. SEE A011 & A012 FOR RITCHEL, HUNTER, AND BATH PLANS AND ELEVATIONS
12. SEE A012 FOR PROJECT ACCESSORIES

The diagram illustrates a cross-section of a fire-rated door and window assembly. Key components are labeled with callouts:

- DOOR TAG (SEE A002)**: Points to the door frame assembly.
- WINDOW TAG (SEE A002)**: Points to the window frame assembly.
- PARTITION TAG (SEE A002)**: Points to the partition wall assembly.
- (1) Am3-a**: Points to the fire-rated glass unit.

Below the diagram, a list of specification tags is provided:

1. FIRE RATING
2. PARTITION TYPE
3. CONSTRUCTION TYPE
4. NOMINAL SIZE
5. MODIFIER

100

CEILING CPT, PAINT PT1W
WALL WF1, PAINT PT5W

WALL BASE WB1
FLOOR FF2a