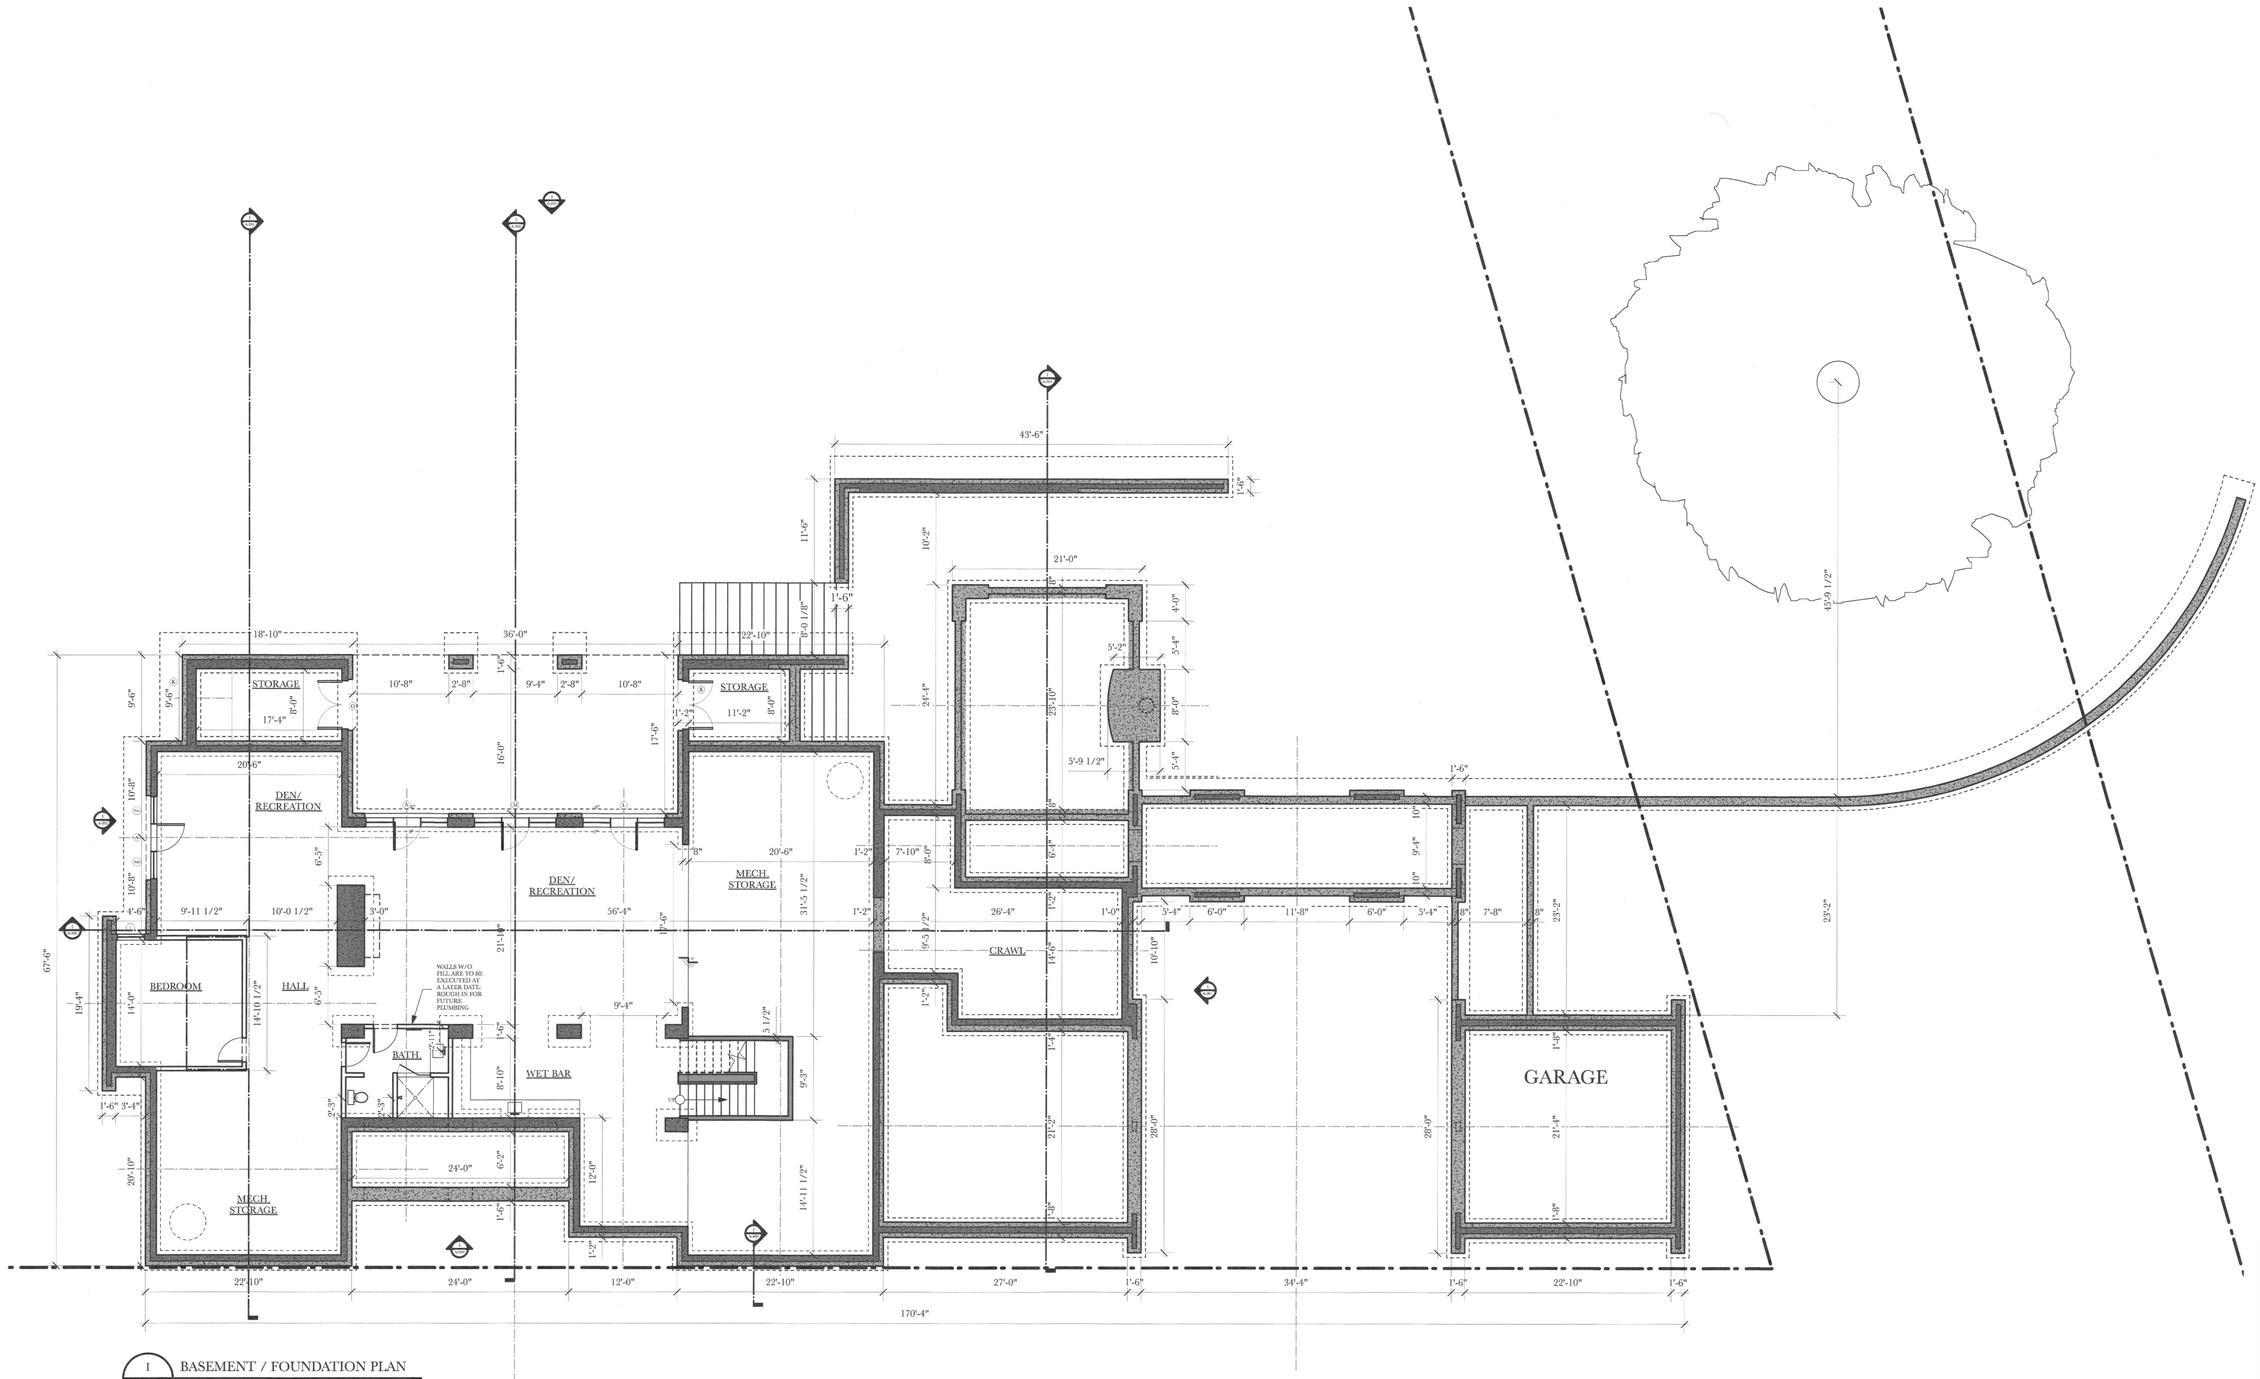

1 / A-100 BASEMENT / FOUNDATION PLAN
SCALE: 1/8"=1'-0"

VINCENT GREENE ARCHITECTS

PROJECT NAME:

CASTANEA - LOT 3
-FORMERLY KNOWN AS-
11700 FALLS ROAD BALTIMORE, MD 21093

DRAWING TITLE:

FOUNDATION
BASEMENT PLAN

DATE:
PROGRESS: 01/06/17
PERMIT SET: 02/03/17

© 2015 GREENEARCH

SCALE: 1/8" = 1'-0"

SEAL:

STATE OF MARYLAND
STEVEN EDWIN GREENE
No. 21211
REGISTERED
ARCHITECT

DRAWING #: A-100

VINCENT GREENE ARCHITECTS

733 WEST 40TH STREET SUITE 250PS BALTIMORE MARYLAND 21211 WWW.VGARCHITECT.COM EMAIL:GREENEARCH@VERIZON.NET PHONE: 410-366-9982