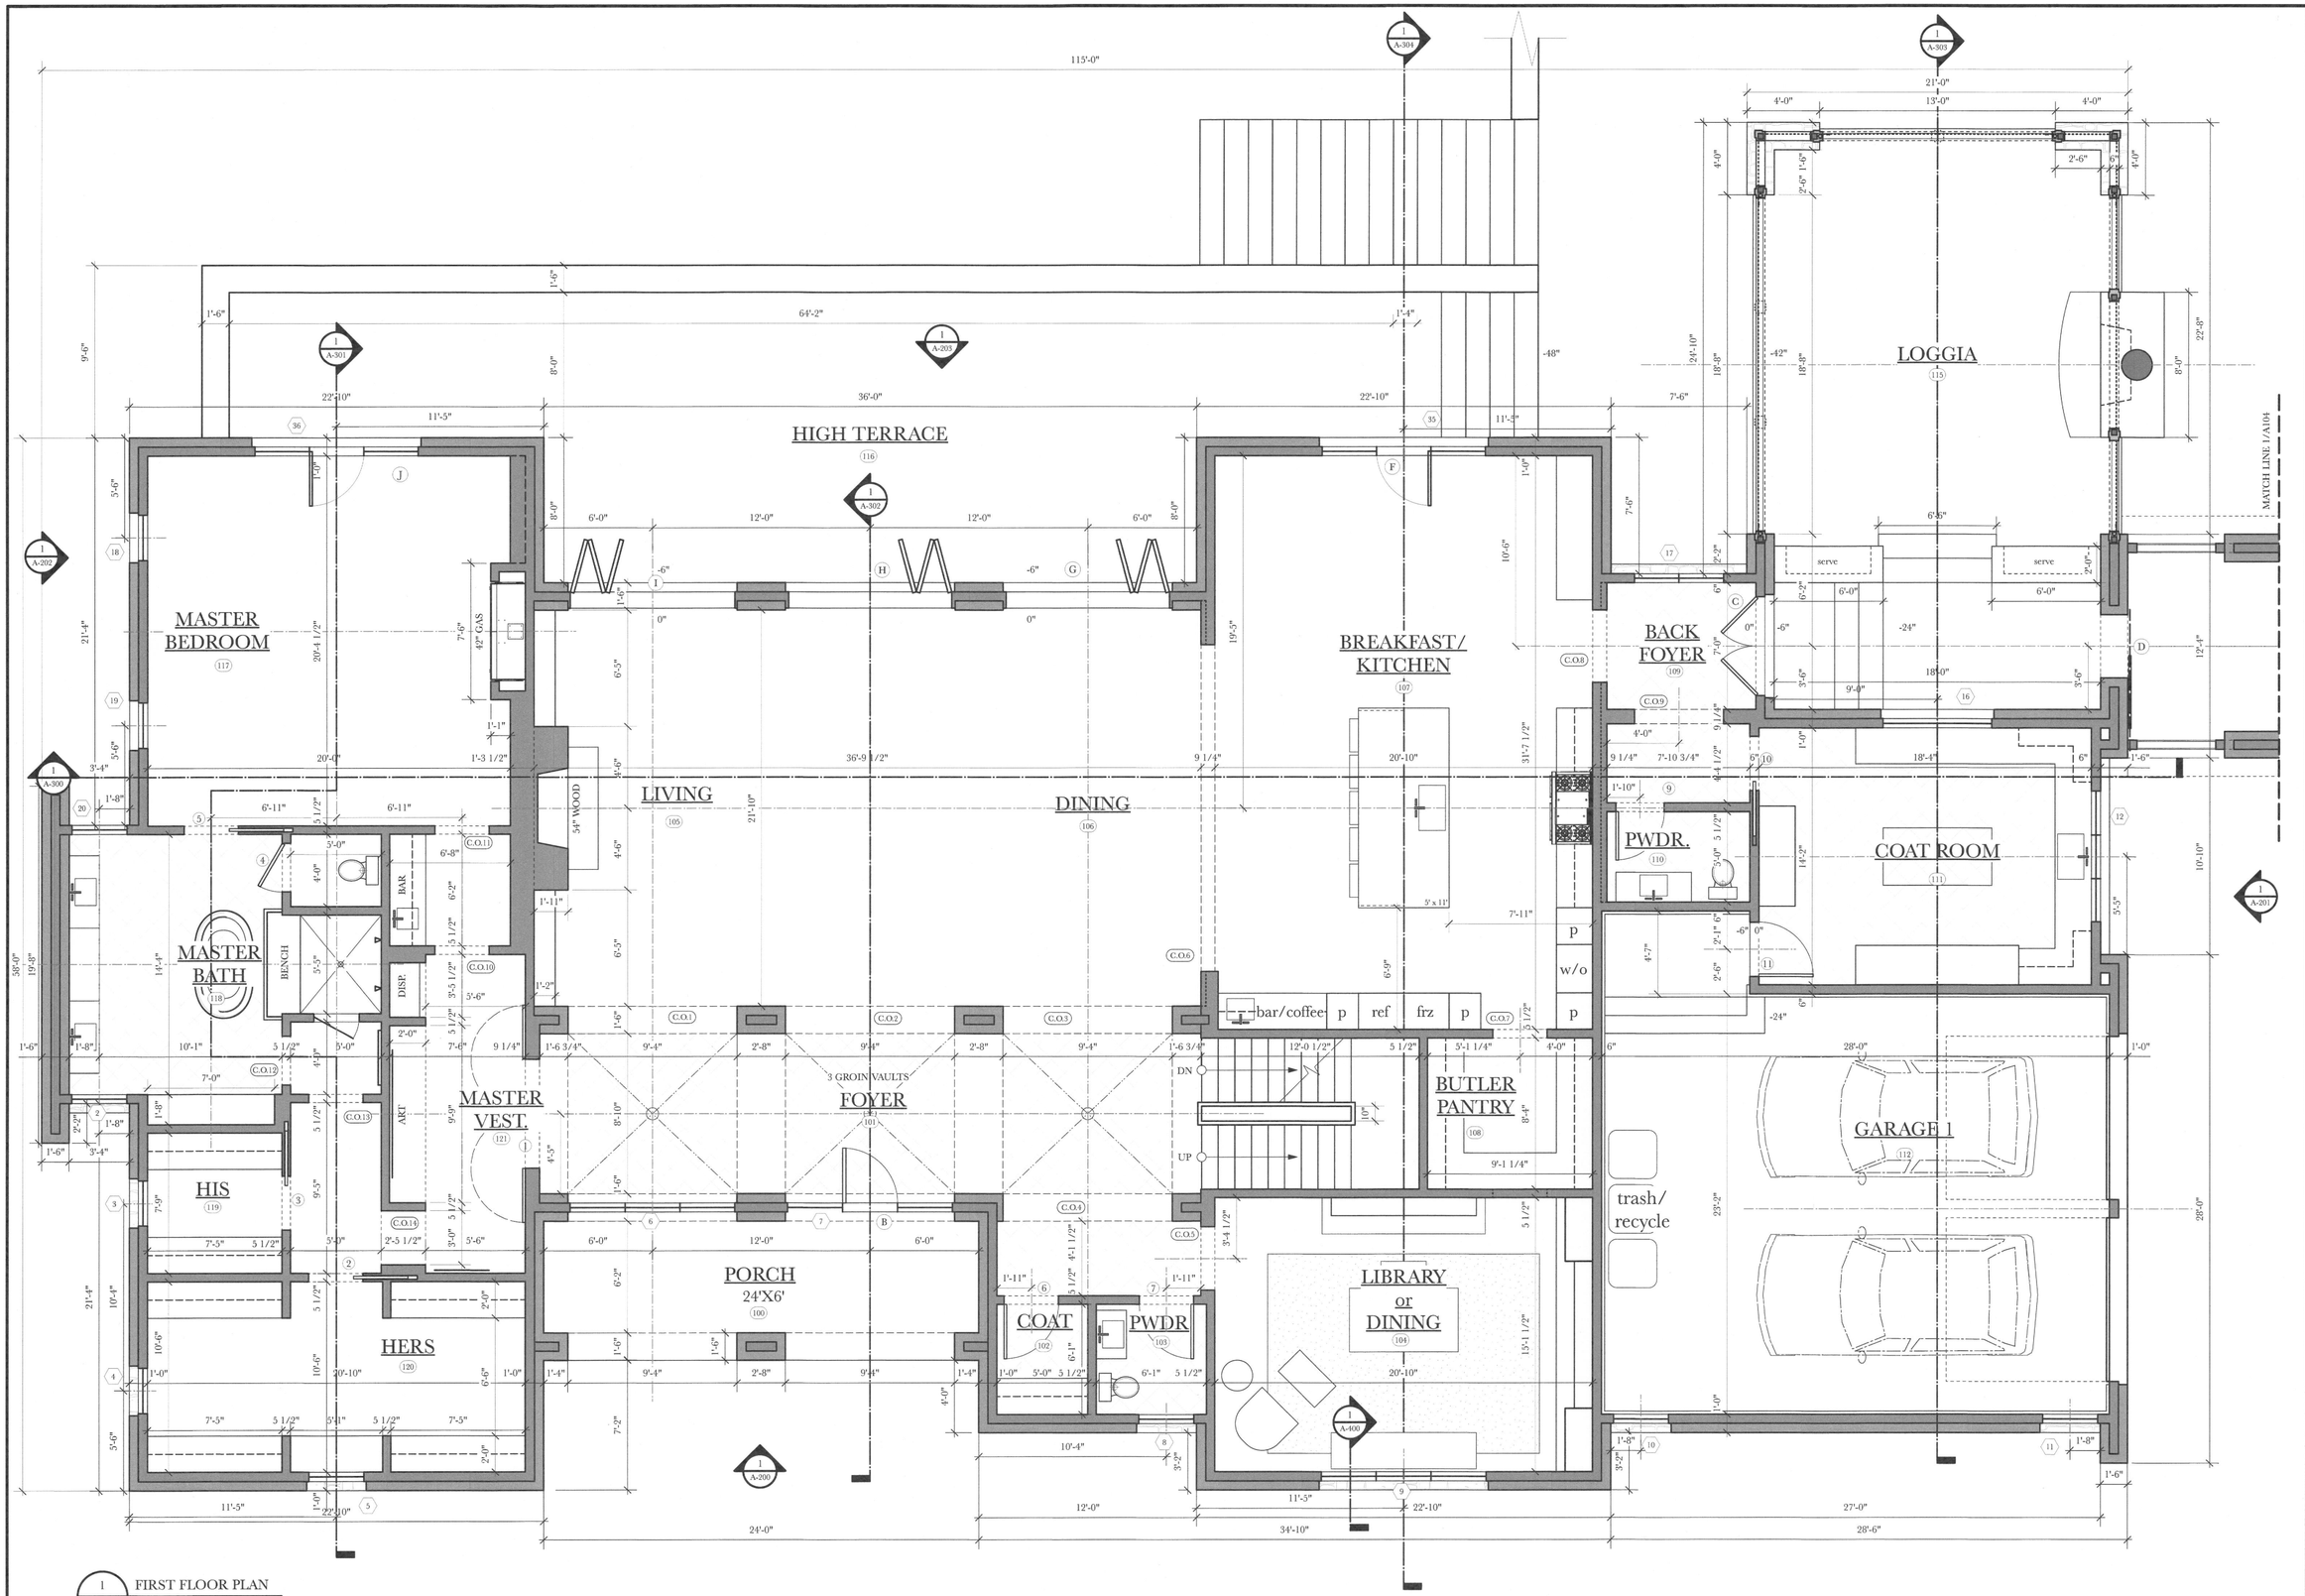

1 A-101 FIRST FLOOR PLAN
SCALE: 1/4"=1'-0"

VINCENT GREENE ARCHITECTS 733 WEST 40TH STREET SUITE 250PS BALTIMORE MARYLAND 21211 WWW.VGARCHITECT.COM EMAIL:GREENEARCH@VERIZON.NET PHONE: 410-366-9982

PROJECT NAME:
CASTANEA - LOT 3
-FORMERLY KNOWN AS-
11700 FALLS ROAD BALTIMORE, MD 21093

DRAWING TITLE:
FIRST FLOOR PLAN

© 2015 GREENEARCH

DATE:
SCALE: 1/4" = 1'-0"
PROGRESS: 01/06/17
PERMIT SET: 02/03/17

SEAL:
STATE OF MARYLAND VINCENT GREENE 9806 ARCHITECT

DRAWING #:
A-101

INTERNATIONAL ARCHITECTS