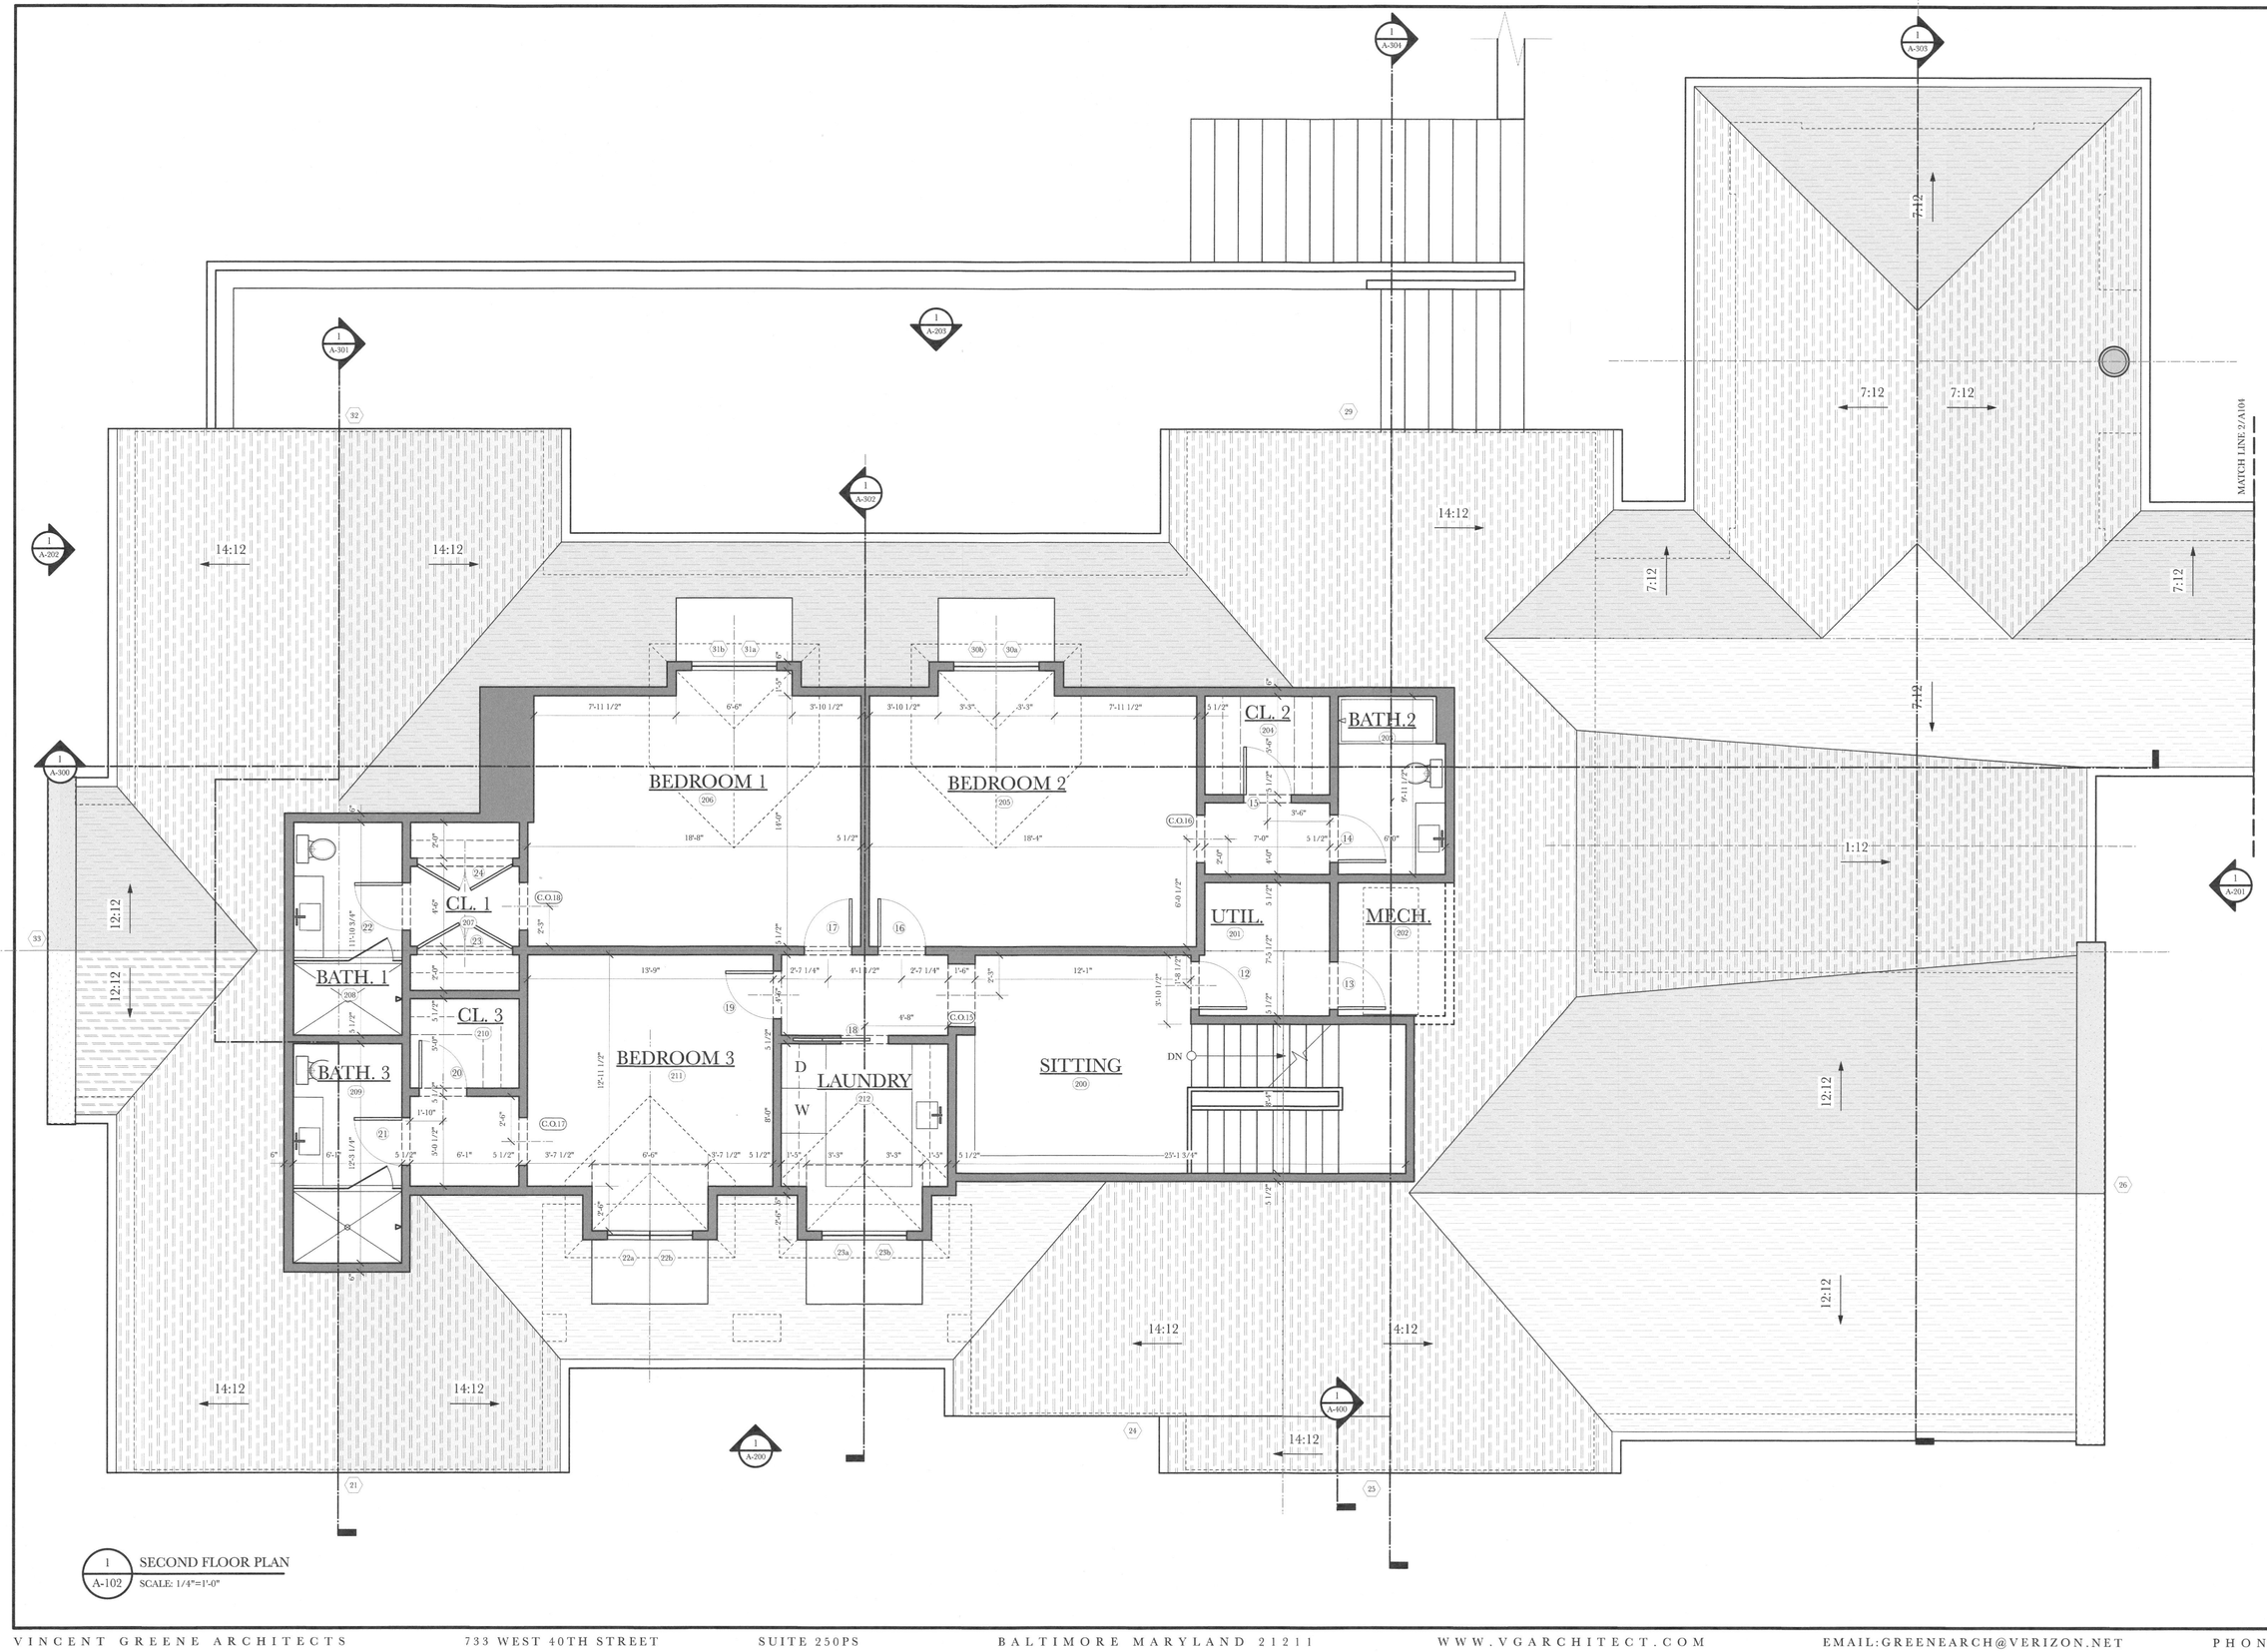

1 / A-102 SECOND FLOOR PLAN
SCALE: 1/4"=1'-0"

VINCENT GREENE ARCHITECTS

PROJECT NAME:
CASTANEA - LOT 3
-FORMERLY KNOWN AS-
11700 FALLS ROAD BALTIMORE, MD 21093

DRAWING TITLE:
SECOND FLOOR PLAN

DATE:
PROGRESS: 01/06/17
PERMIT SET: 02/03/17

© 2015 GREENEARCH

SCALE: 1/4" = 1'-0"

SEAL:
STATE OF MARYLAND · EDWARD J. GREENE · 9806 · ARCHITECT

DRAWING #:
A-102

VINCENT GREENE ARCHITECTS 733 WEST 40TH STREET SUITE 250PS BALTIMORE MARYLAND 21211 WWW.VGARCHITECT.COM EMAIL:GREENEARCH@VERIZON.NET PHONE: 410-366-9982