VINCENT GREENE ARCHITECTS
733 WEST 40TH STREET
SUITE 250FS
BALTIMORE MARYLAND 21211
WWW.VGARCHITECT.COM
EMAIL:GREENEARCH@VERIZON.NET
PHONE: 410-366-9982

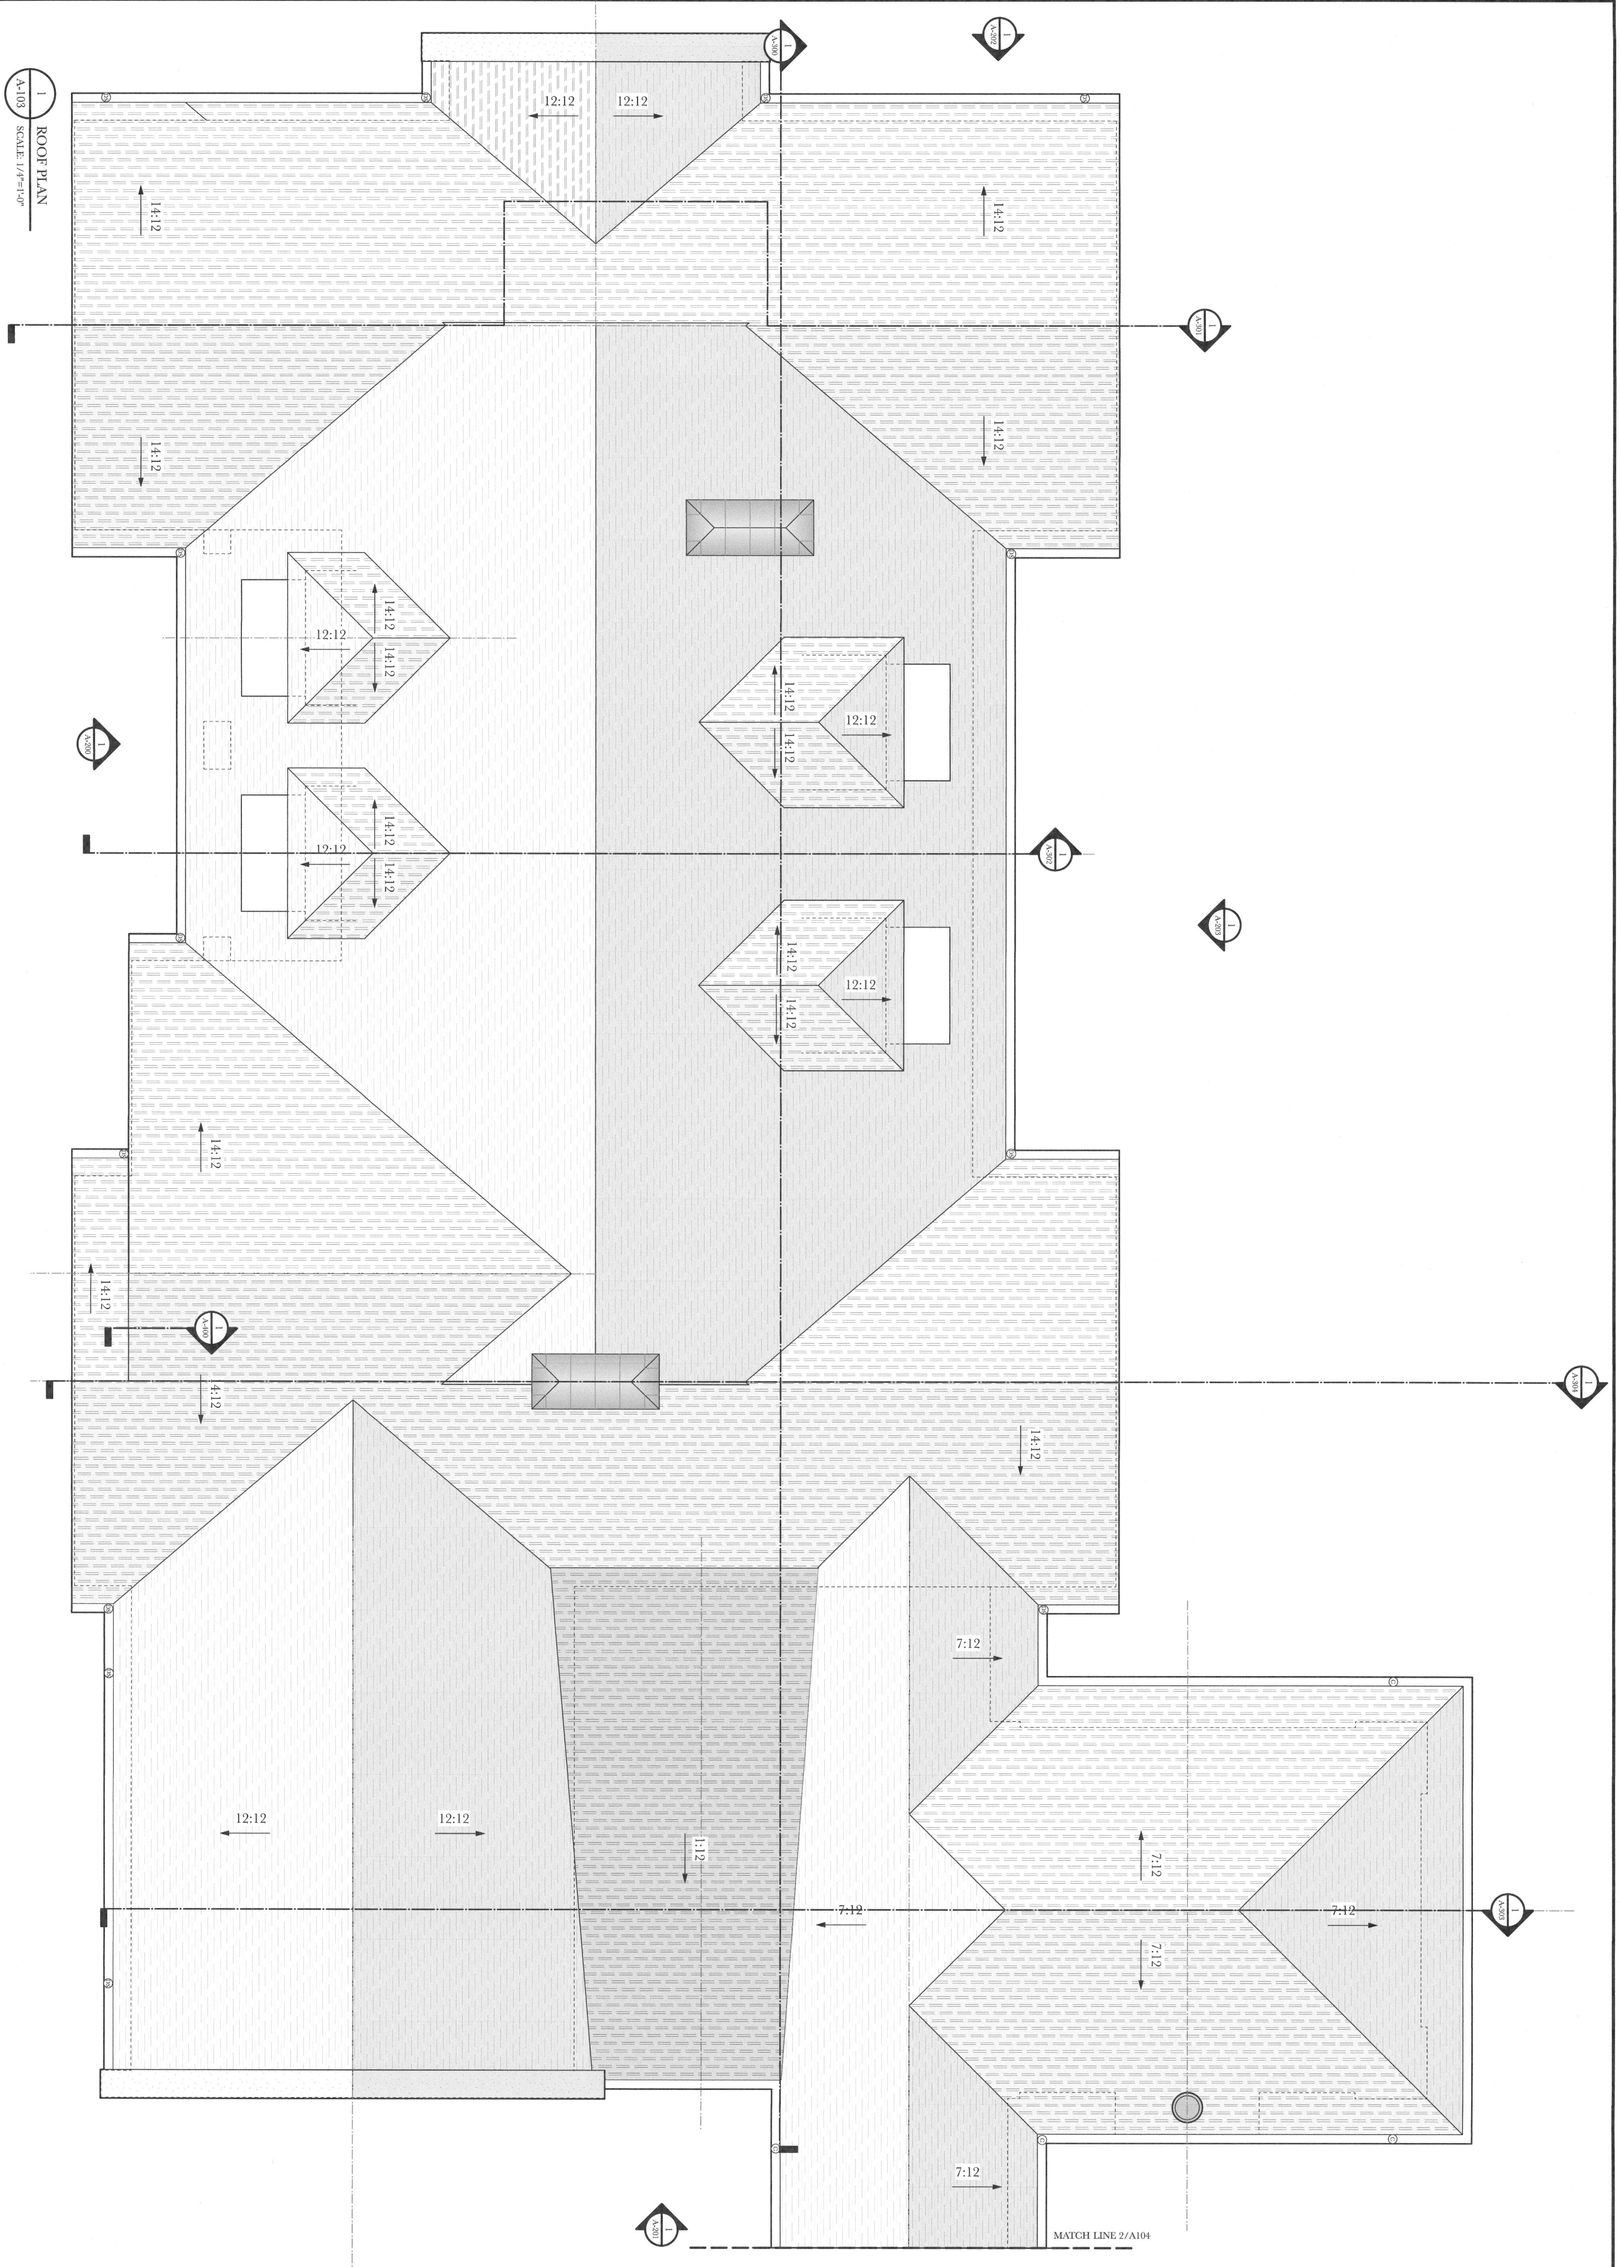

DRAWING #:	SEAL:	DATE:	© 2015 GREENEARCH	DRAWING TITLE:	PROJECT NAME:
A-103		PROGRESS: 01/06/17	SCALE: 1/4" = 1'-0"	ROOF PLAN	CASTANEA - LOT 3
		PERMIT SET: 02/03/17			-FORMERLY KNOWN AS-
					11700 FALLS ROAD BALTIMORE, MD 21093

VINCENTGREENE ARCHITECTS VINCENTGREENE ARCHITECTS