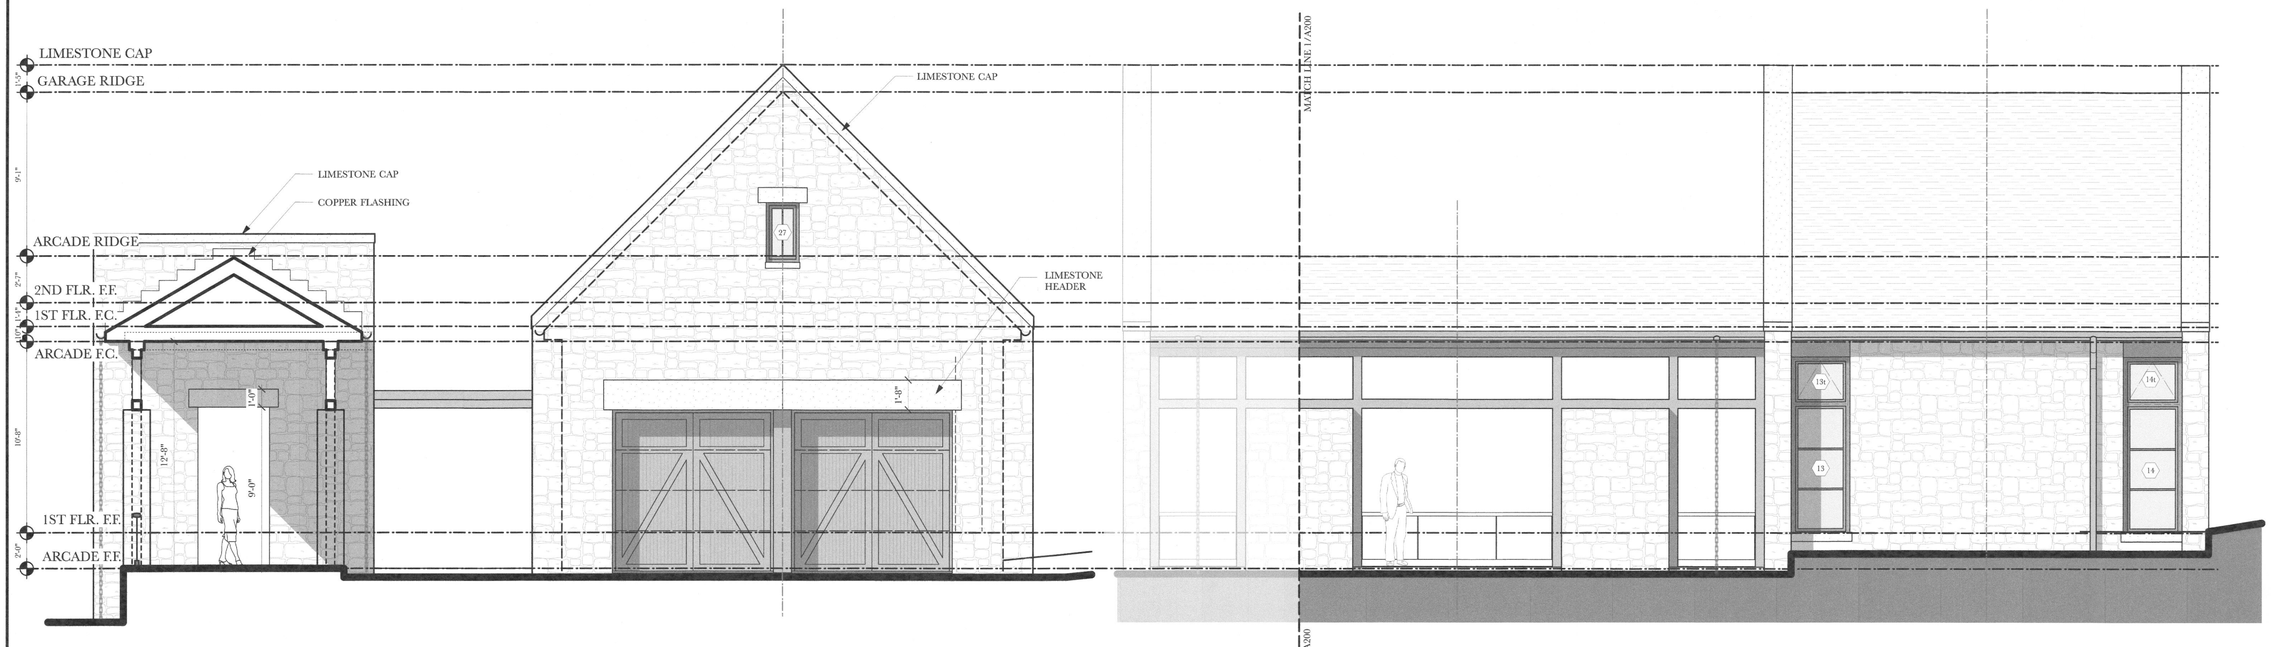

1 A-204 REAR ELEVATION - WEST

SCALE: 1/4" = 1'

3 A-204 REAR ELEVATION - WEST

SCALE: 1/4" = 1'

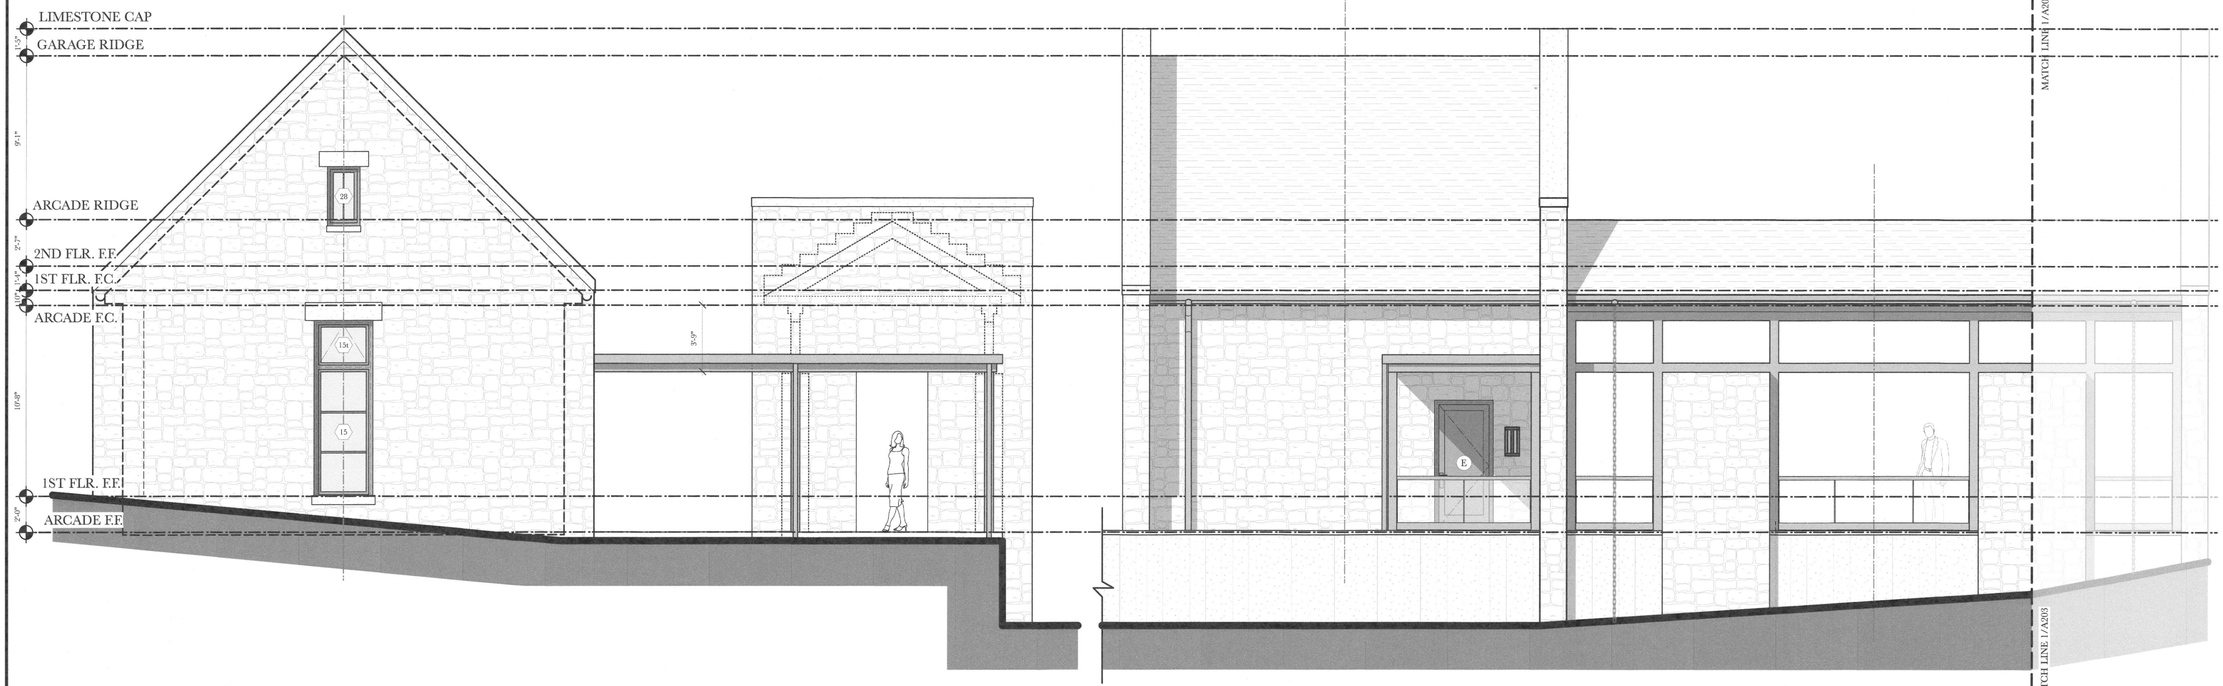

2 A-204 REAR ELEVATION - WEST

SCALE: 1/4" = 1'

4 A-204 REAR ELEVATION - WEST

SCALE: 1/4" = 1'

VINCENT GREENE ARCHITECTS

PROJECT NAME:

CASTANEA - LOT 3

-FORMERLY KNOWN AS-

11700 FALLS ROAD BALTIMORE, MD 21093

DRAWING TITLE:

GARAGE & ARCADE ELEVATIONS

DATE:

PROGRESS: 01/06/17

PERMIT SET: 02/03/17

© 2015 GREENEARCH

SCALE: 1/4" = 1'-0"

SEAL:

STATE OF MARYLAND — EDWARD VINCENT GREENE — 9806 — ARCHITECT

DRAWING #:

A-204

VINCENT GREENE ARCHITECTS 733 WEST 40TH STREET SUITE 250PS BALTIMORE MARYLAND 21211 WWW.VGARCHITECT.COM EMAIL:GREENEARCH@VERIZON.NET PHONE: 410-366-9982