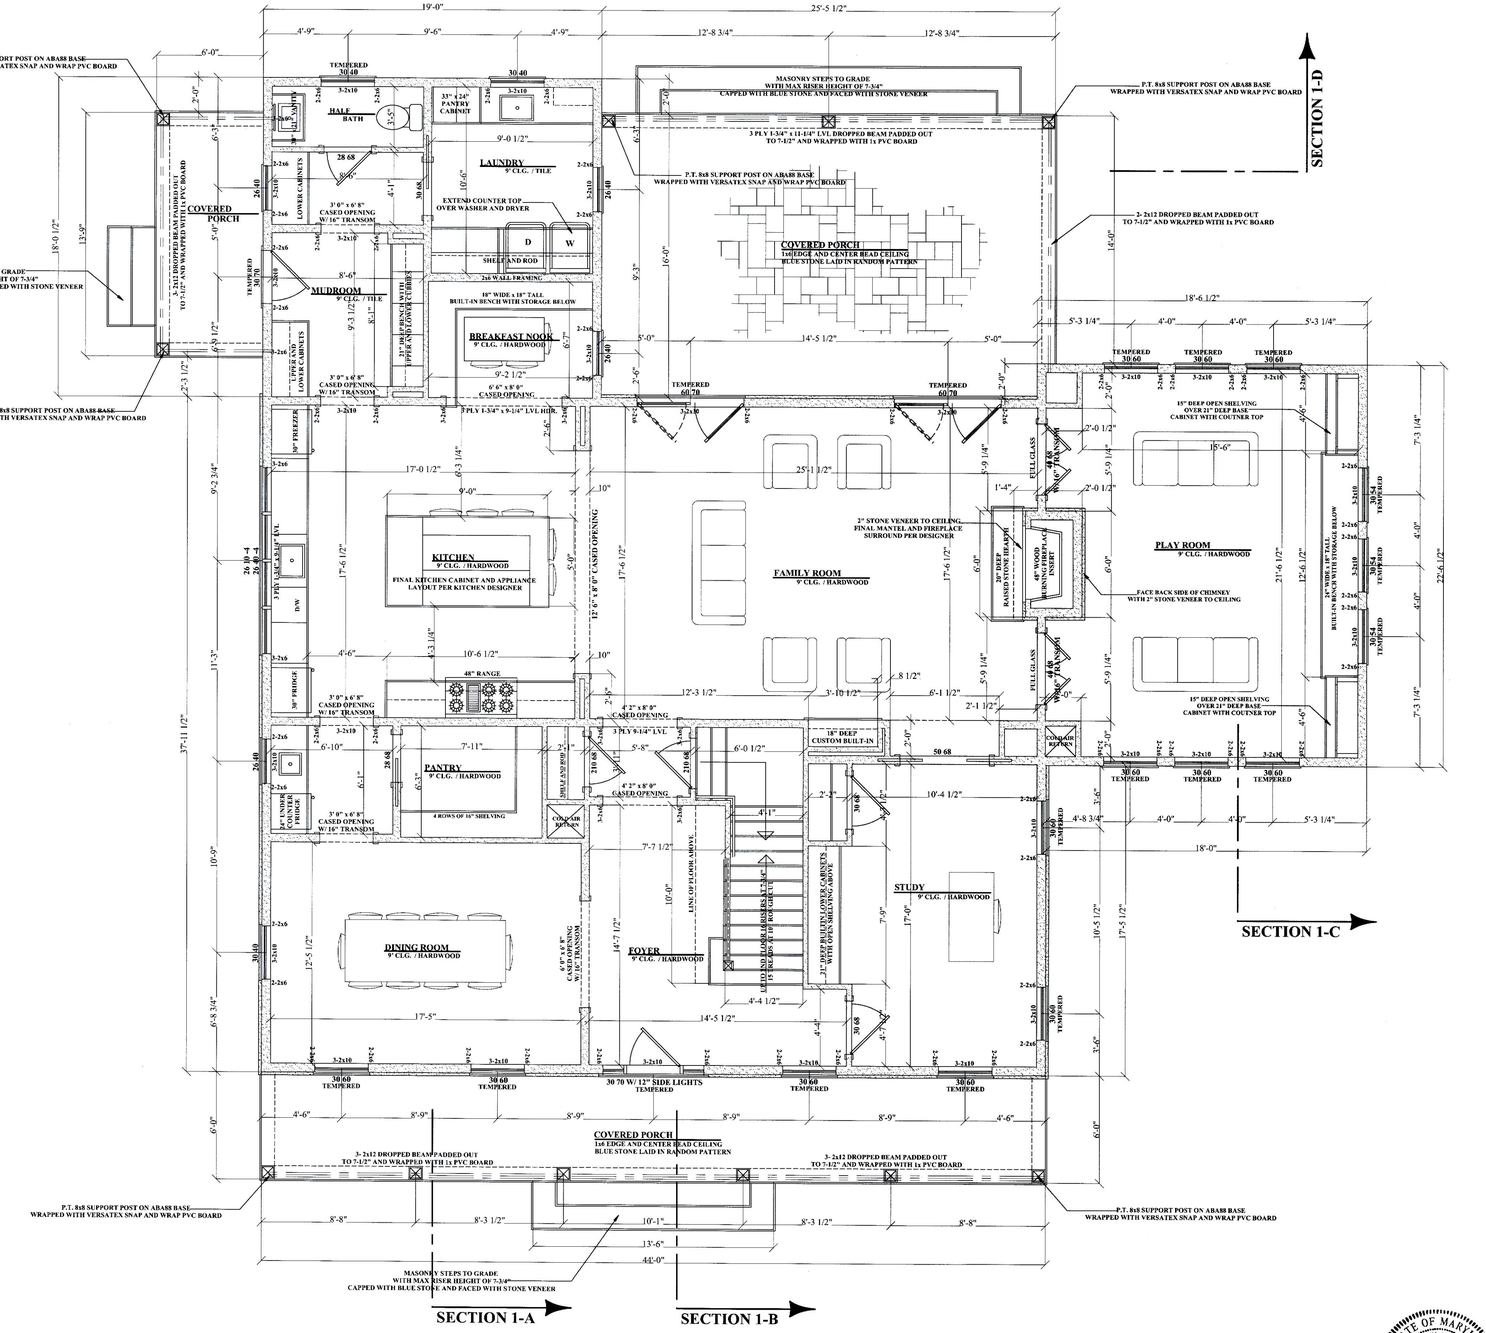


DOOR AND WINDOW CALL OUT LEDGEND

DOOR CALL OUT	WINDOW CALL OUT
30 68	28 54
3' 0" x 6' 8" UNIT SIZE	2' 8" x 5' 4" UNIT SIZE

SEE UNIT MANUFACTURE SPECS FOR ACTUAL ROUGH OPENING SIZES

1ST FLOOR PLAN

FINISHED FLOOR SQFT 2422
COVERED PORCH SQFT 700

I HEREBY CERTIFY THAT THESE DOCUMENTS WERE PREPARED OR APPROVED BY ME, AND THAT I AM A DULY LICENSED PROFESSIONAL ENGINEER UNDER THE LAWS OF THE STATE OF MARYLAND
LICENSE NO. 15453
EXPIRATION DATE: JULY 2, 2027

8/12/25	RB
9/7/25	RB
10/10/25	RB
11/4/26	RB

RB Home Design
1419 CHESAPEAKE AVE MIDDLE RIVER MD 21220
RBHOMEDESIGN@HOTMAIL.COM
443-613-5115

ADAMS RESIDENCE
1839 TRAPPE CHURCH RD
DARLINGTON MD 21034

THE CONTRACTOR IS RESPONSIBLE FOR DIMENSIONS TO BE CONFIRMED AND CORRELATED AT SITE FOR INFORMATION THAT PERTAINS SOLELY TO THE FABRICATION PROCESSES OR TO THE MEANS, METHODS, TECHNIQUES, SEQUENCES, AND PROCEDURES OF CONSTRUCTION OF THE WORK OF ALL TRADES

RB HOME DESIGN	
DATE:	11/4/26
SCALE:	1/4" = 1'
DRAWN BY:	RB
1ST FLOOR PLAN	
SHEET NO.	A-3