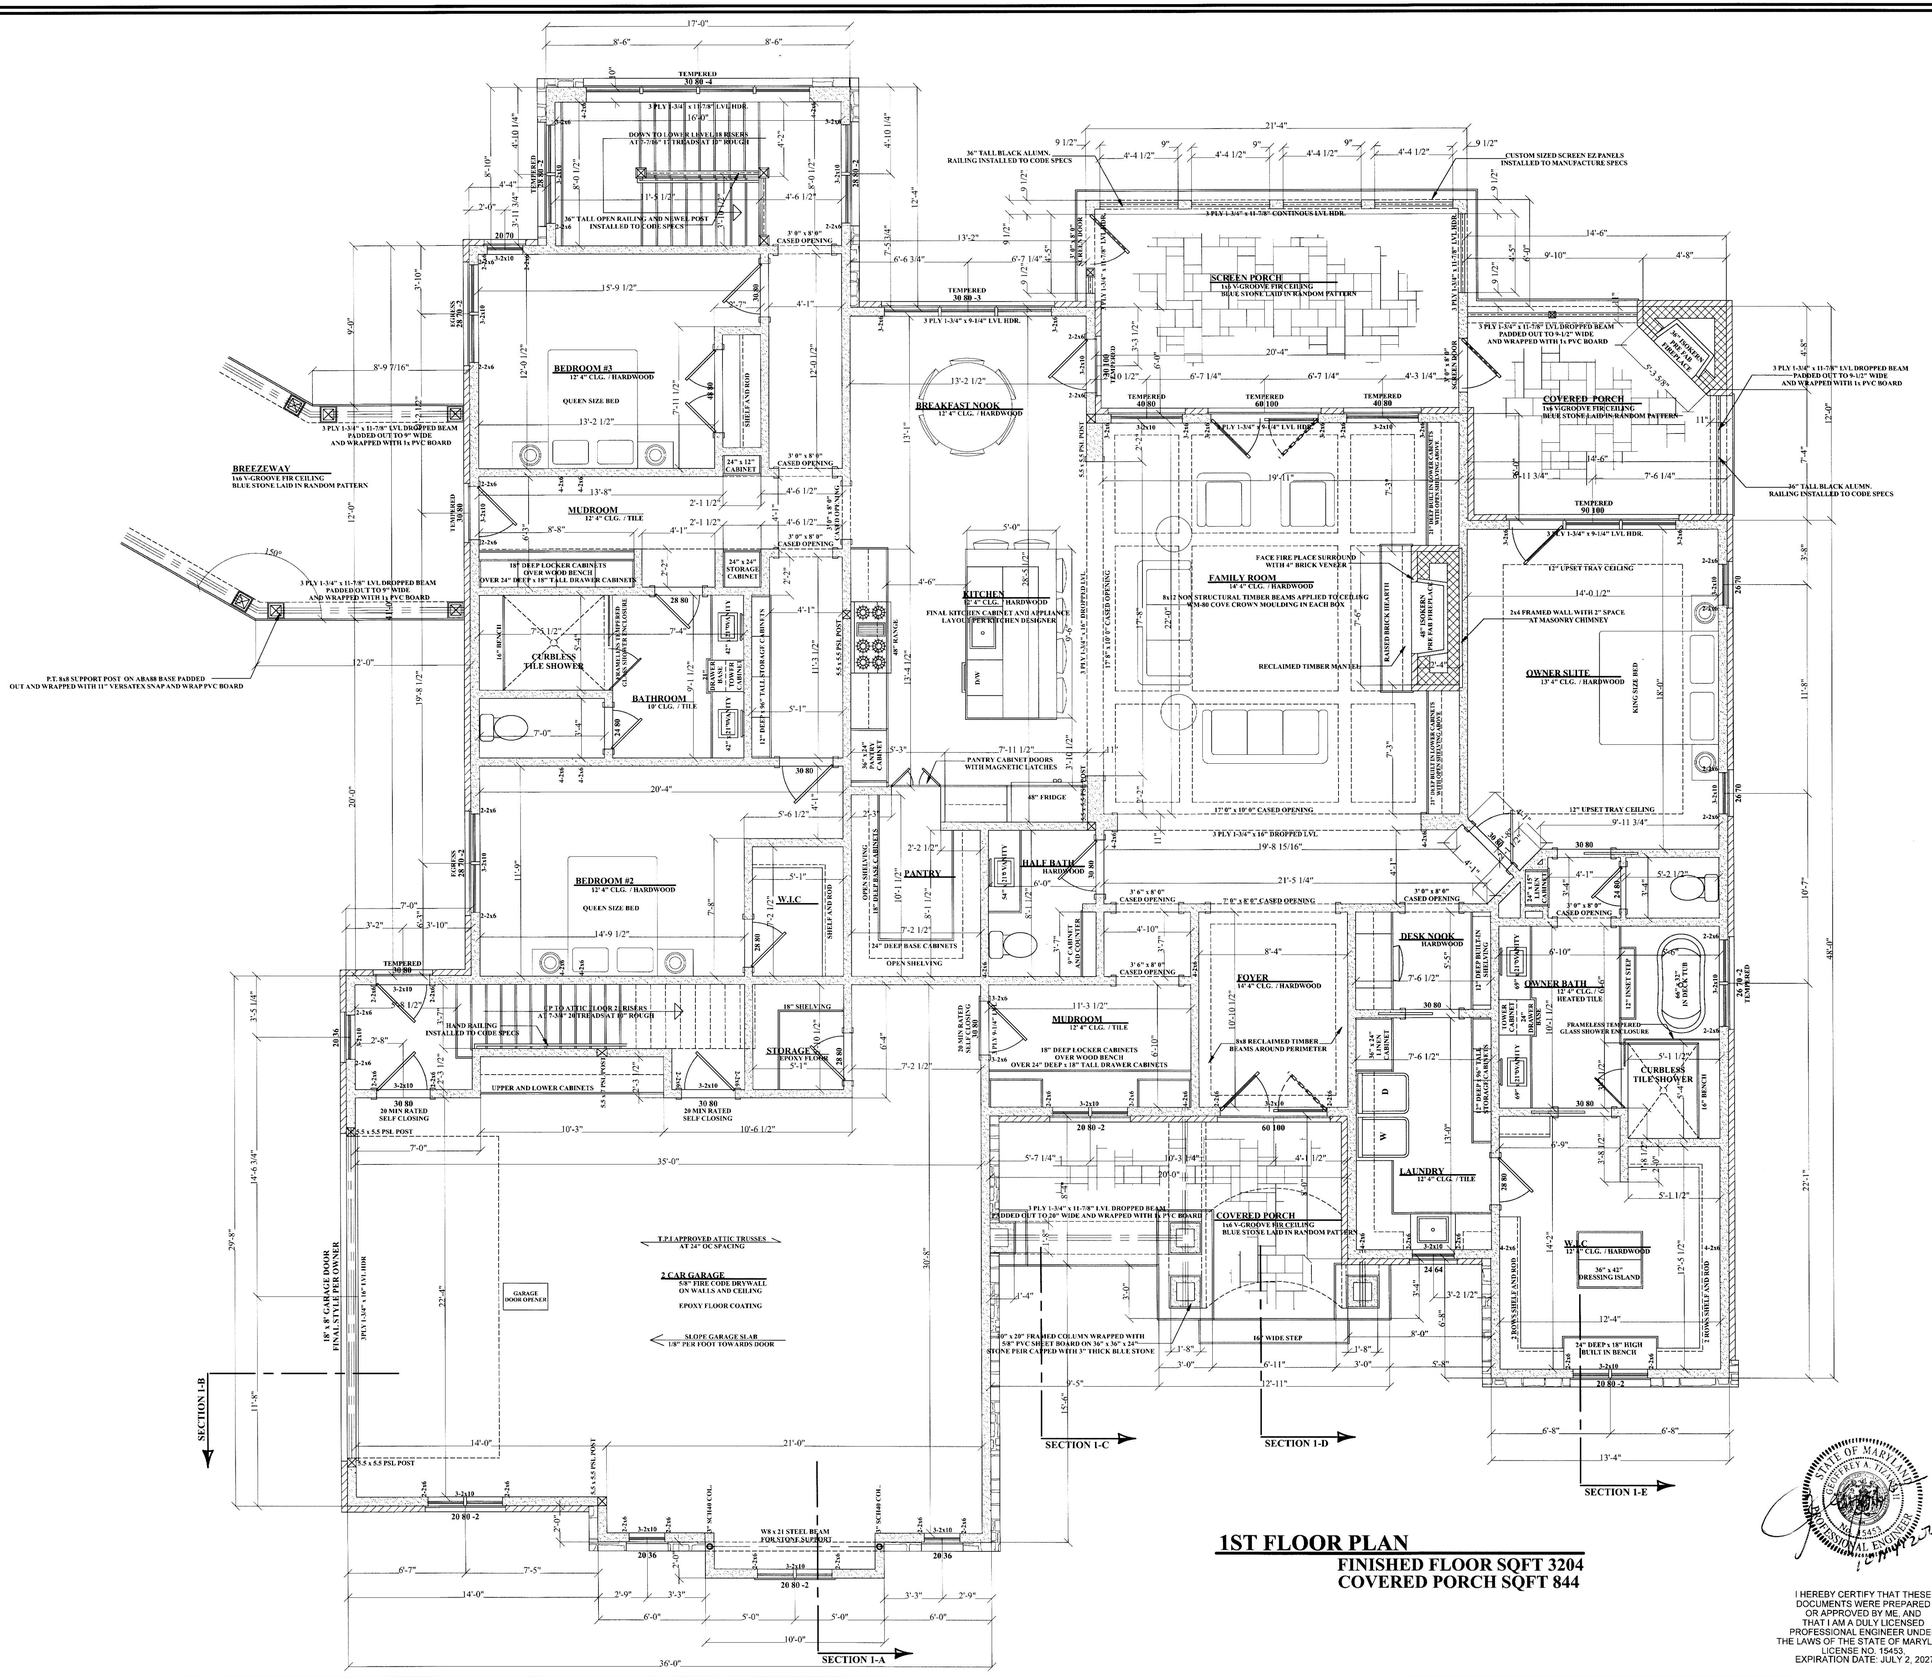


1ST FLOOR PLAN

FINISHED FLOOR SQFT 3204
COVERED PORCH SQFT 844

I HEREBY CERTIFY THAT THESE DOCUMENTS WERE PREPARED OR APPROVED BY ME, AND THAT I AM A DULY LICENSED PROFESSIONAL ENGINEER UNDER THE LAWS OF THE STATE OF MARYLAND
LICENSE NO. 15453,
EXPIRATION DATE: JULY 2, 2027

10/12/26	RB

RB Home Design
1419 CHESAPEAKE AVE MIDDLE RIVER MD 21220
RBHOMEDESIGN@HOTMAIL.COM
443-613-5115

LOOMIS RESIDENCE
218 LOCUST HILL DRIVE
CHURCHVILLE MD 21028

THE CONTRACTOR IS RESPONSIBLE FOR DIMENSIONS TO BE CONFIRMED AND CORRELATED AT SITE FOR INFORMATION THAT PERTAINS SOLELY TO THE FABRICATION PROCESSES OR TO THE MEANS, METHODS, TECHNIQUES, SEQUENCES, AND PROCEDURES OF CONSTRUCTION OF THE WORK OF ALL TRADES

RB HOME DESIGN	
DATE:	10/12/26
SCALE:	1/4" = 1'
DRAWN BY:	RB
1ST FLOOR PLAN	
SHEET NO.	A-5