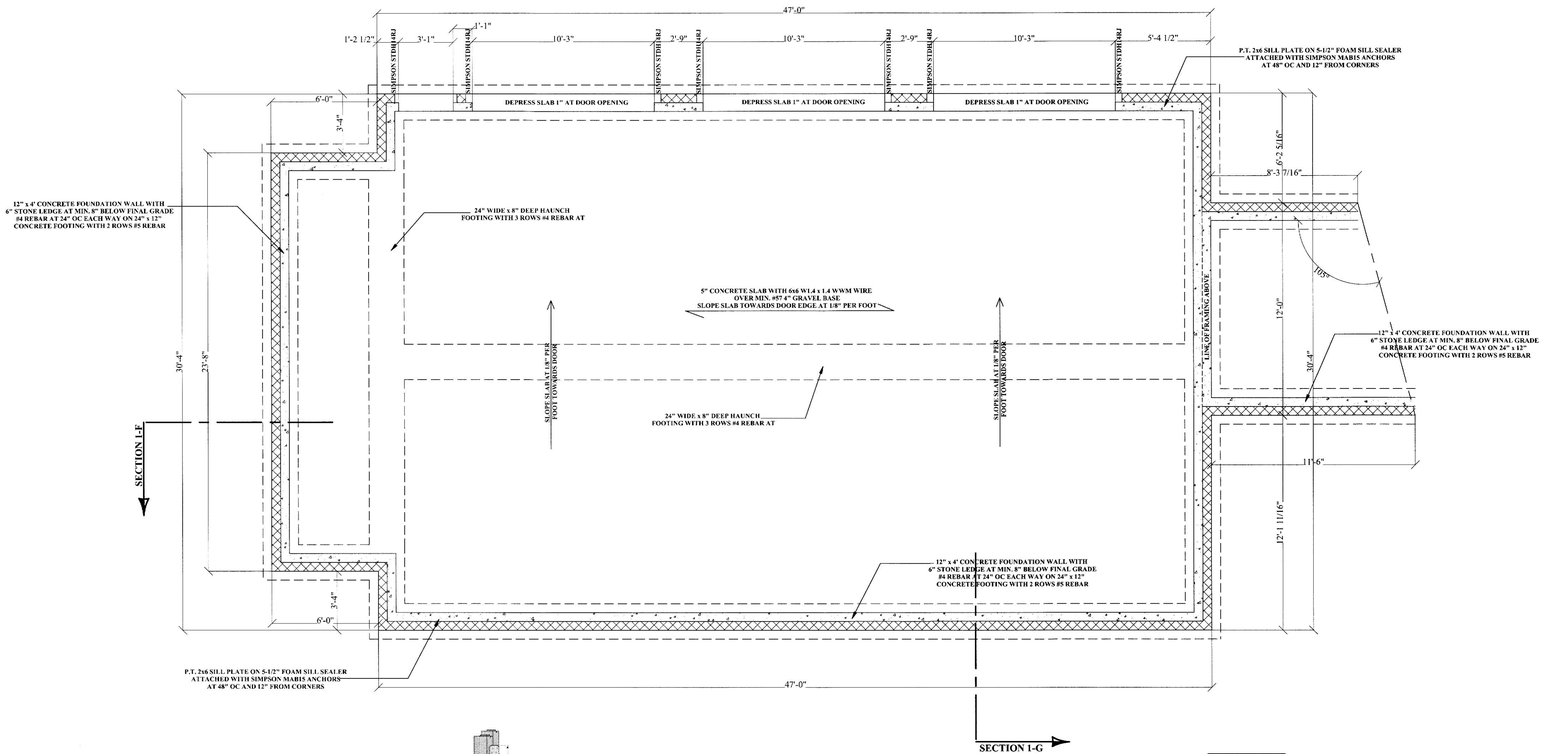

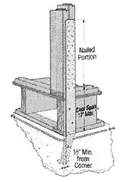

SIMPSON STHD14RJ
INSTALLATION DETAIL

N.T.S

GARAGE FOUNDATION PLAN

6" STONE LEDGE

10/12/26	RB

RB Home Design
1419 CHESAPEAKE AVE MIDDLE RIVER MD 21220
RBHOMEDESIGN@HOTMAIL.COM
443-613-5115

LOOMIS RESIDENCE
218 LOCUST HILL DRIVE
CHURCHVILLE MD 21028

THE CONTRACTOR IS RESPONSIBLE FOR DIMENSIONS TO BE CONFIRMED AND CORRELATED AT SITE FOR INFORMATION THAT PERTAINS SOLELY TO THE FABRICATION PROCESSES OR TO THE MEANS, METHODS, TECHNIQUES, SEQUENCES, AND PROCEDURES OF CONSTRUCTION OF THE WORK OF ALL TRADES

RB HOME DESIGN	
DATE:	10/12/26
SCALE:	1/4" = 1'
DRAWN BY:	RB
GARAGE FOUNDATION	
SHEET NO.	S-2

I HEREBY CERTIFY THAT THESE DOCUMENTS WERE PREPARED OR APPROVED BY ME, AND THAT I AM A DULY LICENSED PROFESSIONAL ENGINEER UNDER THE LAWS OF THE STATE OF MARYLAND LICENSE NO. 15453, EXPIRATION DATE: JULY 2, 2027