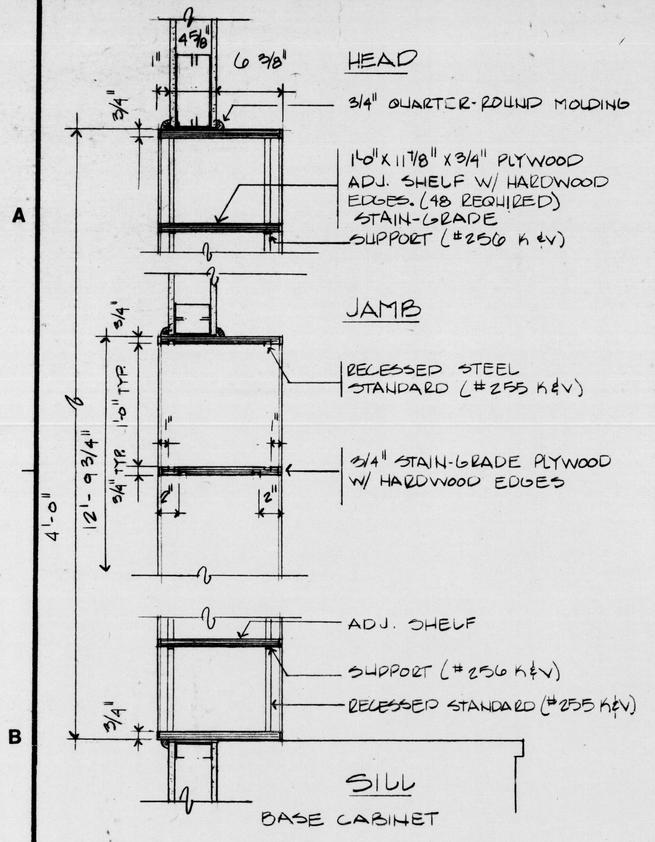

1B MAIL SLOTS

1 1/2" = 1'-0"

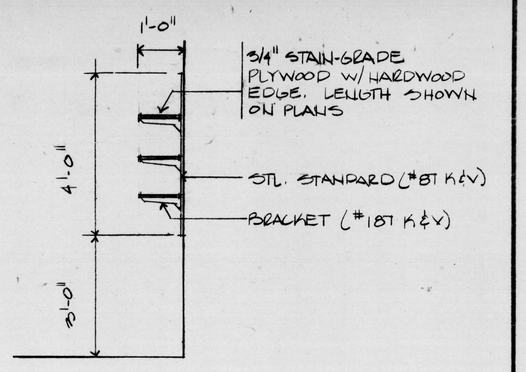

2A SHELVES

1 1/2" = 1'-0"

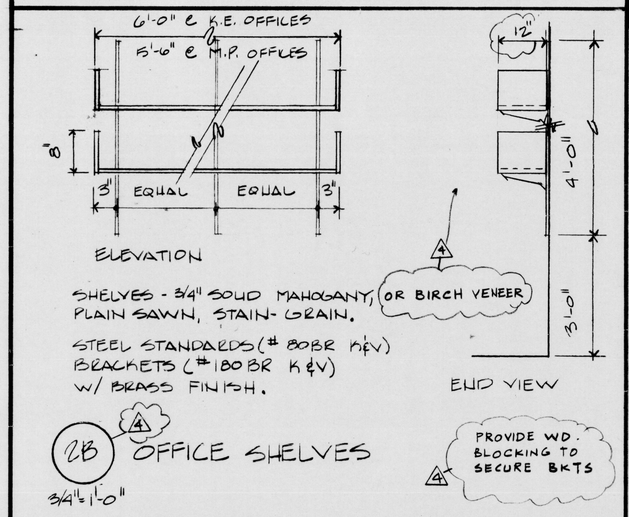

2B OFFICE SHELVES

3/4" = 1'-0"

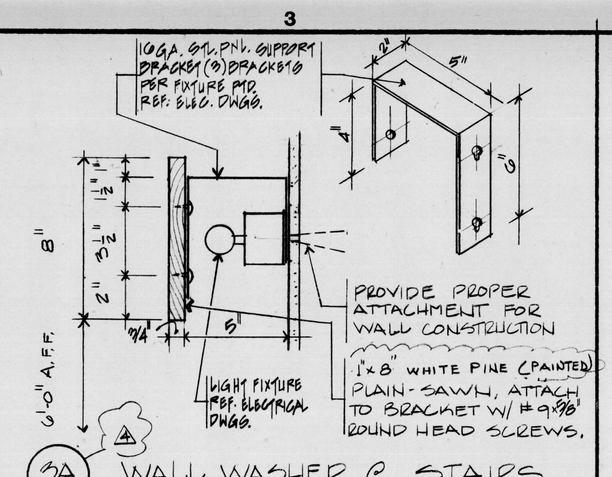

3A WALL WASHER @ STAIRS

3" = 1'-0"

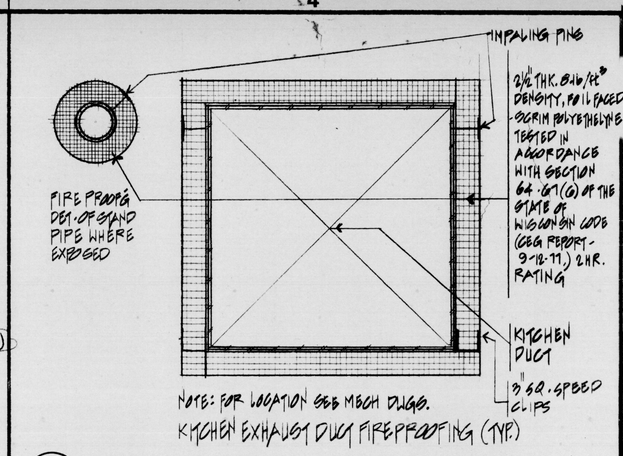

4A TYPICAL DETAILS

N.T.S.

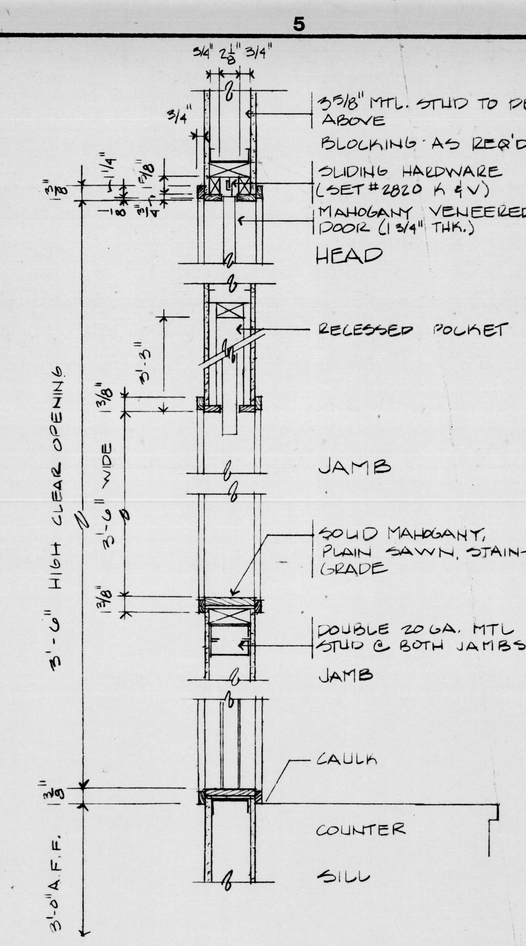

5B PASS-THRU @ KITCHEN 3103

1 1/2" = 1'-0"

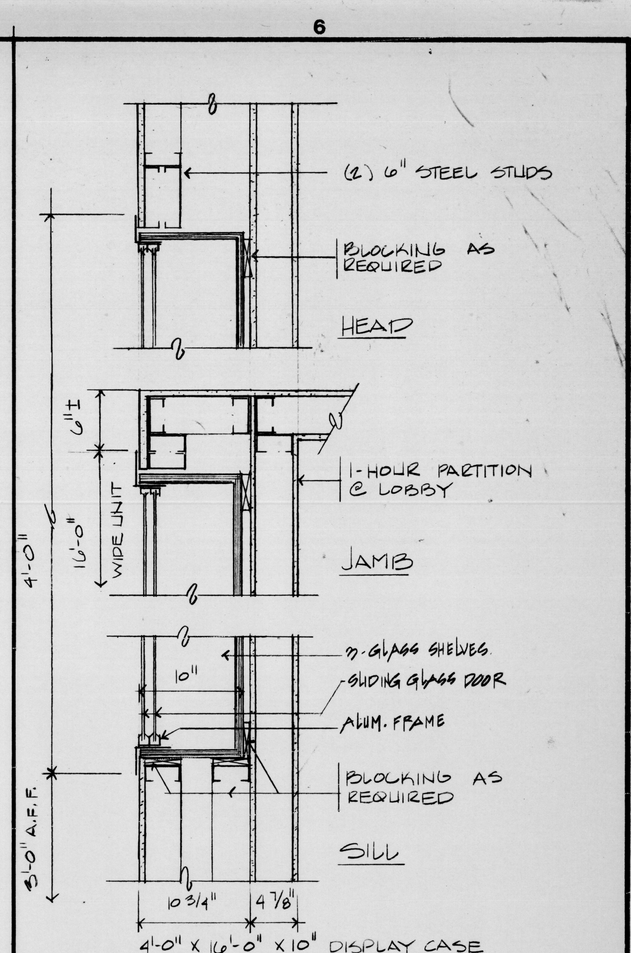

6B DISPLAY CASE

1 1/2" = 1'-0"

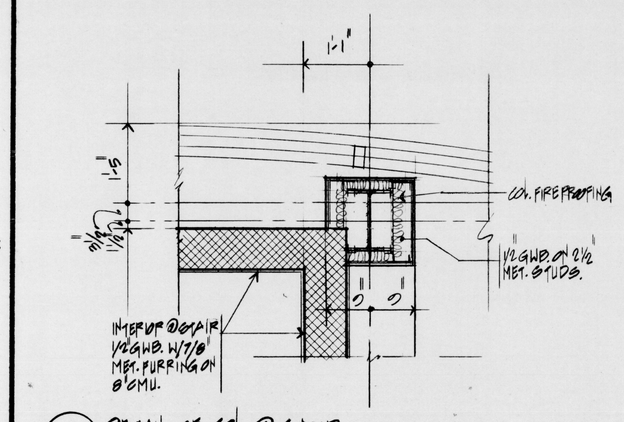

1C DETAIL OF COL. @ STAIR

3/4" = 1'-0"

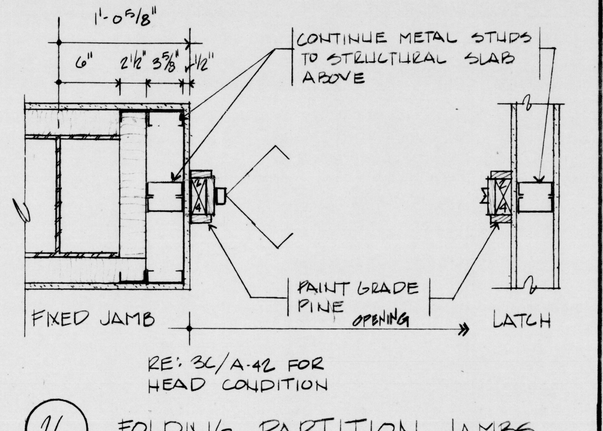

2C FOLDING PARTITION JAMBS

1 1/2" = 1'-0"

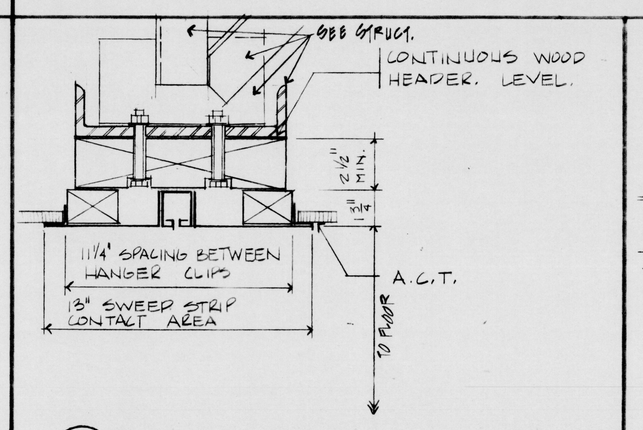

3C HEAD OF FOLDING PARTITION

3" = 1'-0"

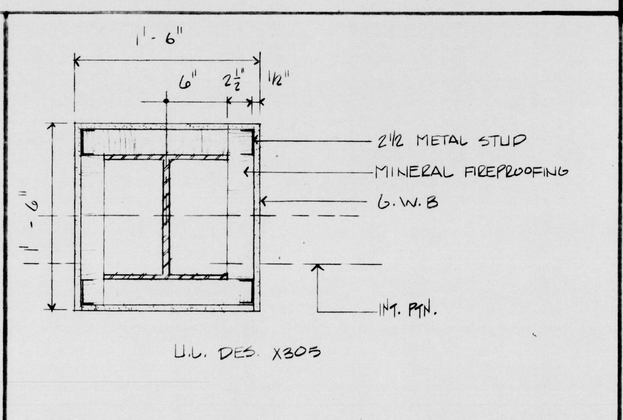

4C INTERIOR COLUMN (TYP.)

1 1/2" = 1'-0"

(SEE GENERAL NOTES - WHERE PIPING OCCUR @ COL.)

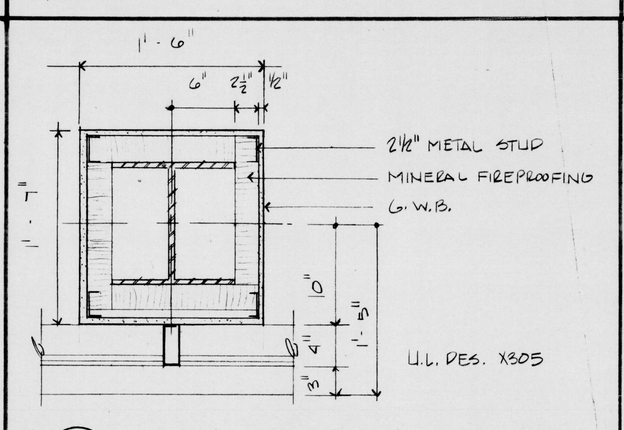

5C PERIMETER COLUMN (TYP.)

1 1/2" = 1'-0"

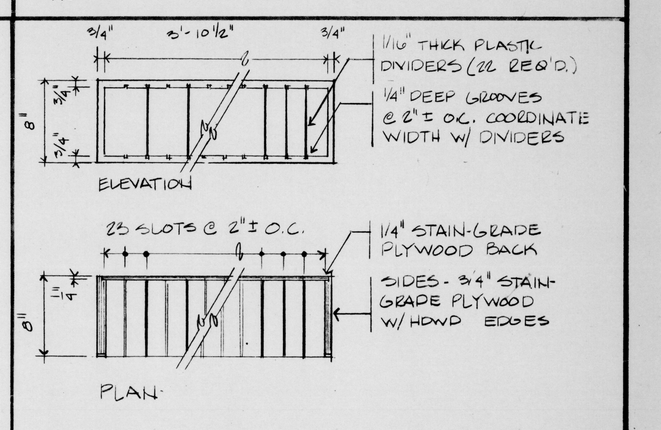

6C SLIP ORGANIZER

1 1/2" = 1'-0"

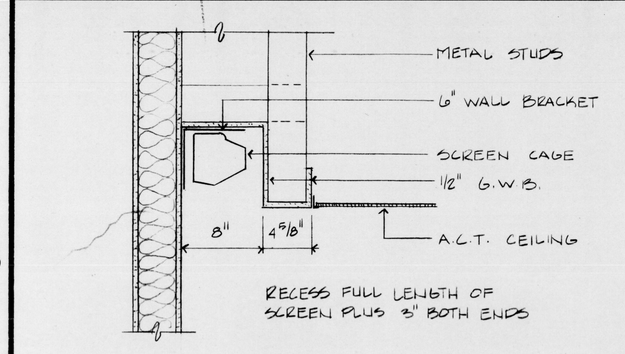

1D PROJECTION SCREEN

1 1/2" = 1'-0"

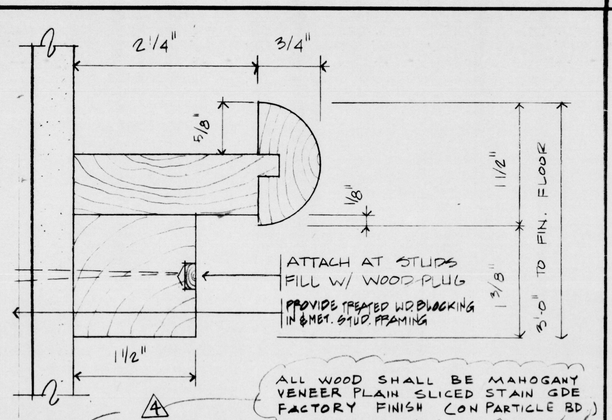

2D DISPLAY CHAIR RAIL

FULL SIZE

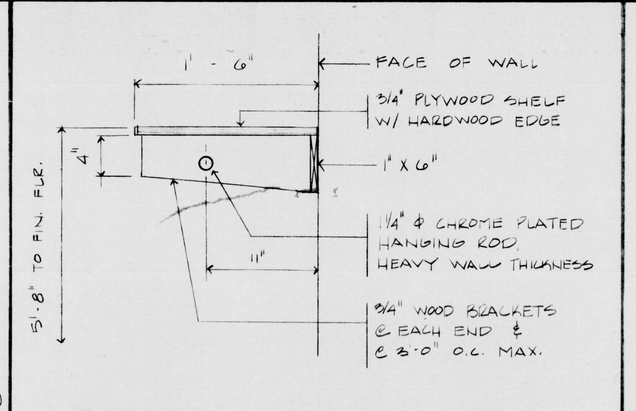

3D SHELF & ROD

1 1/2" = 1'-0"

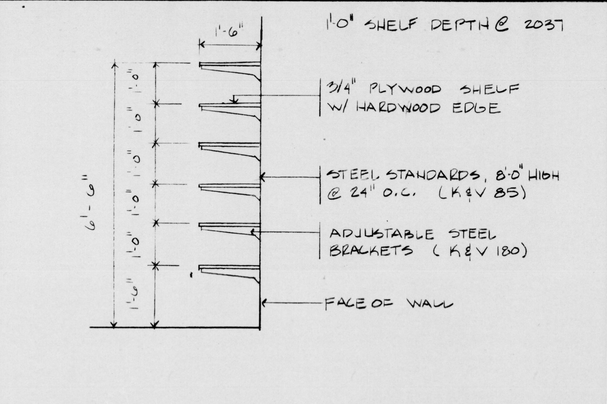

4D ADJUSTABLE SHELVING

1 1/2" = 1'-0"

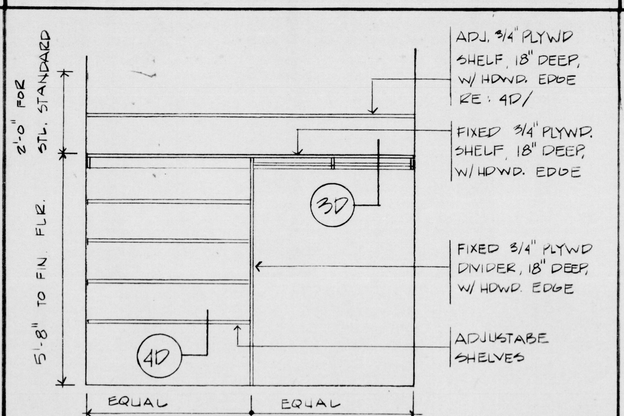

5D COAT & STORAGE CLOSET

1 1/2" = 1'-0"

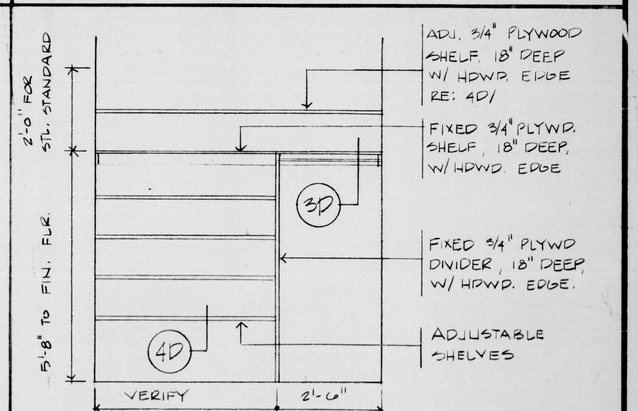

6D COAT & STORAGE CLOSET

1 1/2" = 1'-0" REVERSED @ CLOSET 3074A

Henry Adams, Inc.
Mech./Elect. Engineers

Faisant Associates, Inc.
Structural Engineers

Gaudreau, Inc.
Architects Planners Engineers
Baltimore
810 Light Street Baltimore Maryland 21230

CORPORATE HEADQUARTERS

McCormick & Company

LOVETON BUSINESS CENTER
BALTIMORE COUNTY, MARYLAND

BID PACK #3

REVISIONS		
NO.	DATE	DESCRIPTION
1	7.31.90	REVISED

MISC. DETAILS

PROJ. NO. 8914.10

DWG. NO. A-42

DATE 04-11-90