


1 / S12 SECTION
SCALE: 3/4" = 1'-0"




NOTE: SEE 1/S12 FOR ADD'L INFO

2 / S12 SECTION
SCALE: 3/4" = 1'-0"

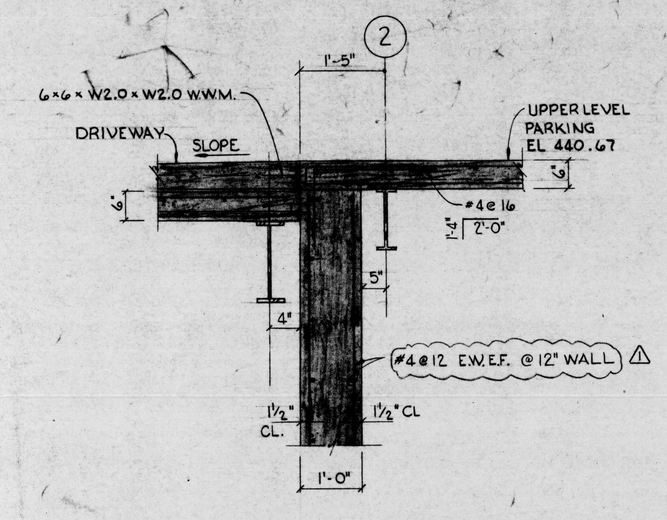


3 / S12 SECTION
SCALE: 3/4" = 1'-0"

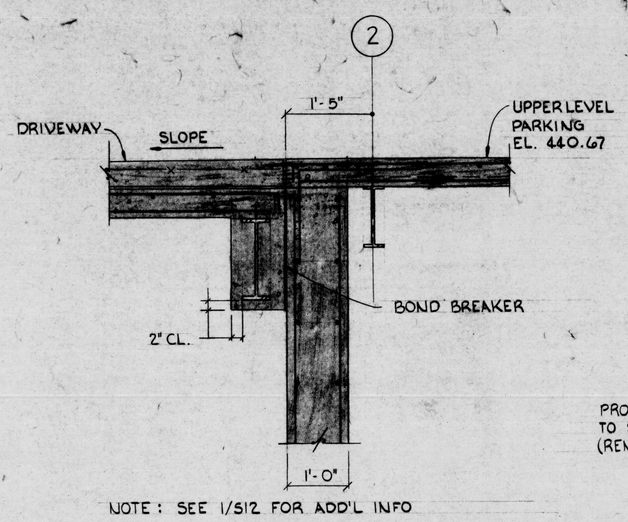


4 / S12 SECTION
SCALE: 3/4" = 1'-0"

4A / S12 SECTION
SCALE: 3/4" = 1'-0"

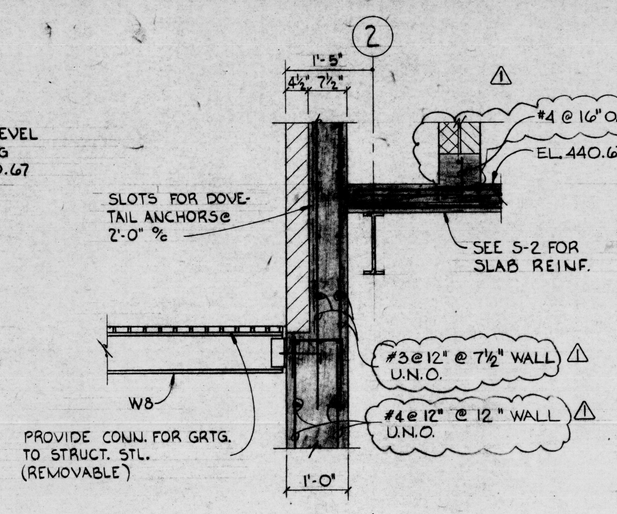


NOTE: SEE 4/S12 FOR ADD'L INFO

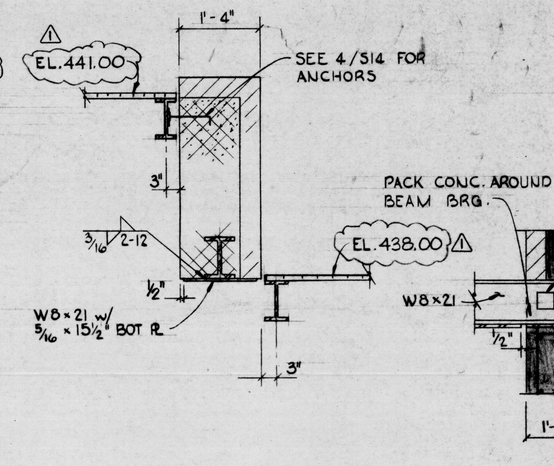5 / S12 SECTION
SCALE: 3/4" = 1'-0"




6 / S12 SECTION
SCALE: 3/4" = 1'-0"

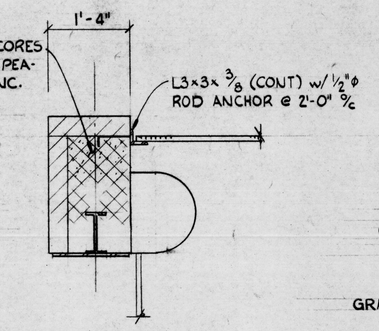


7 / S12 SECTION
SCALE: 3/4" = 1'-0"

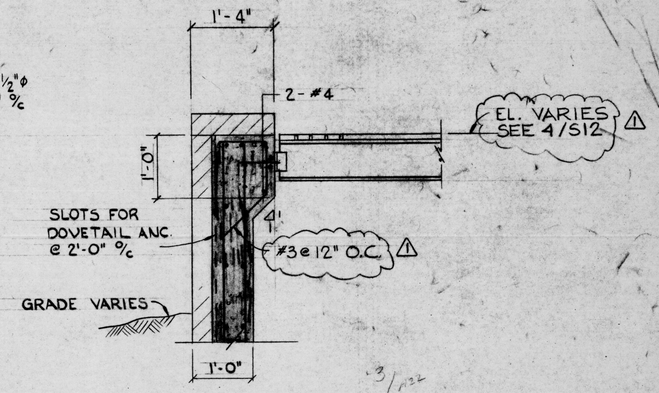


8 / S12 SECTION
SCALE: 3/4" = 1'-0"

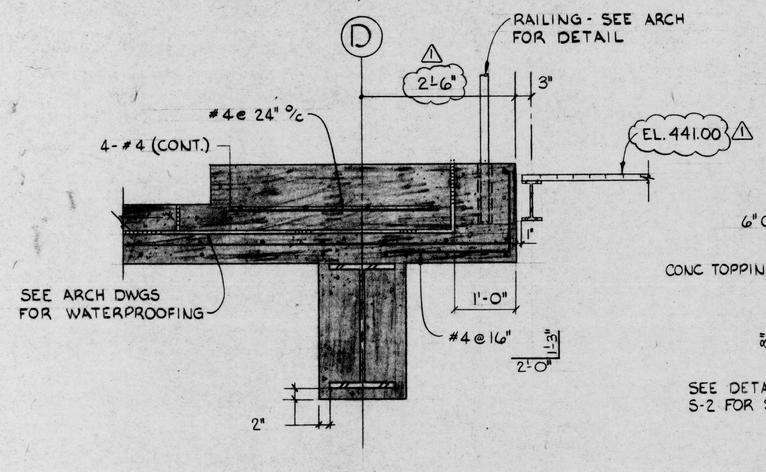


9 / S12 SECTION
SCALE: 3/4" = 1'-0"

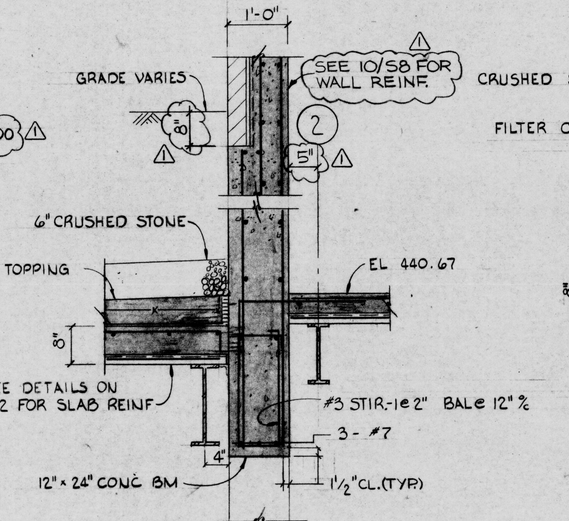


10 / S12 SECTION
SCALE: 3/4" = 1'-0"

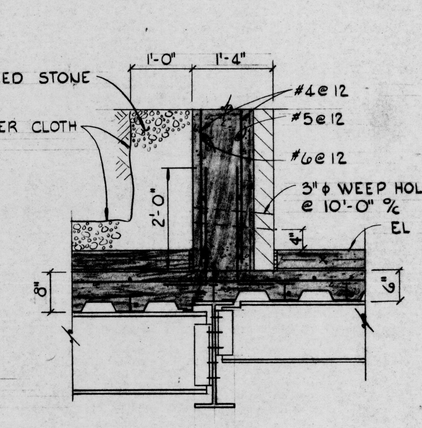


11 / S12 SECTION
SCALE: 3/4" = 1'-0"

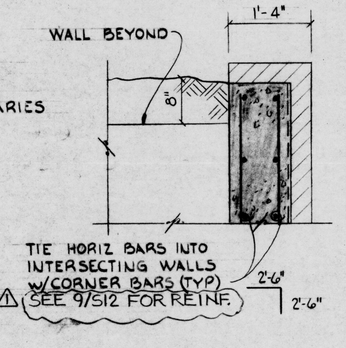


11A / S12 SECTION

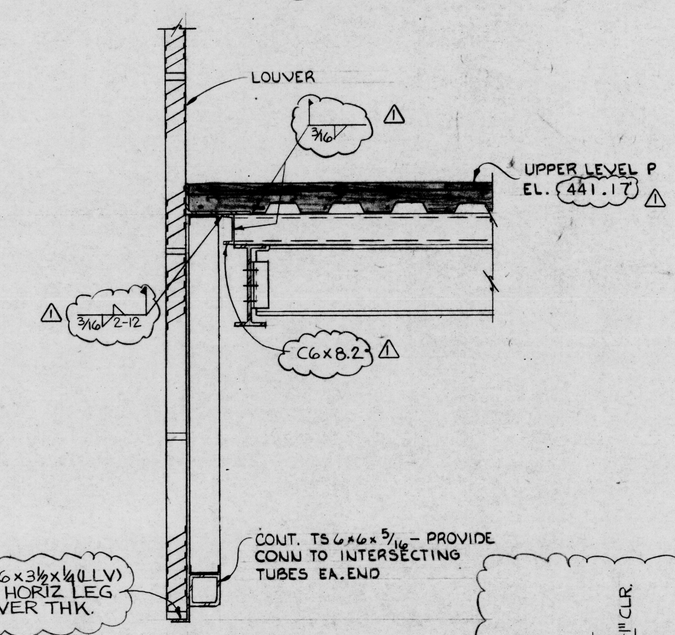


NOTE: SEE 10/S9 FOR ADD'L INFO.

12 / S12 SECTION
SCALE: 3/4" = 1'-0"

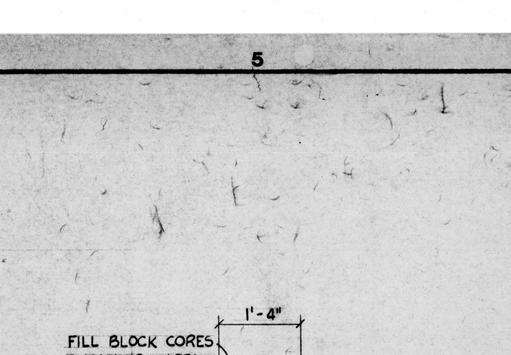


13 / S12 SECTION
SCALE: 3/4" = 1'-0"

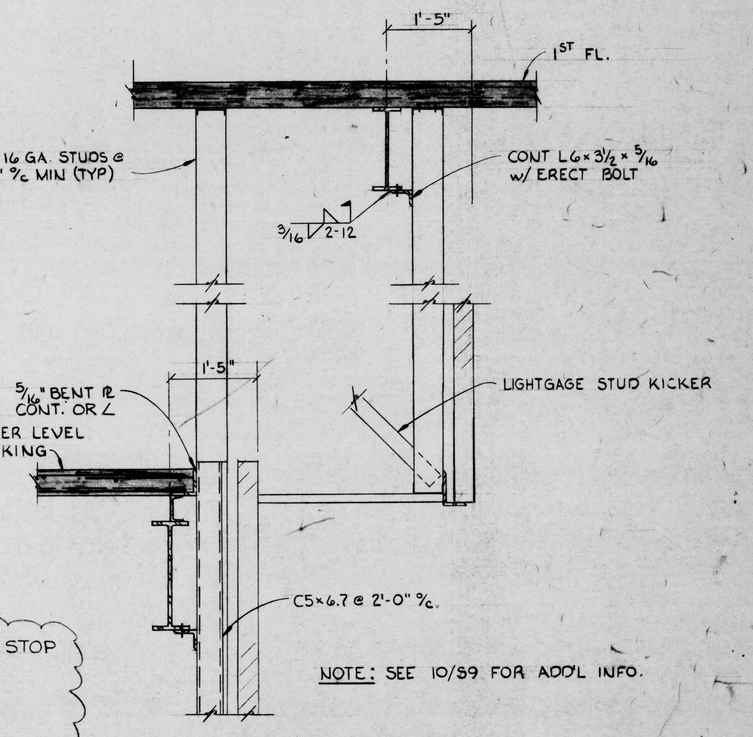


NOTE: SEE S2 & 8/S12 FOR ADD'L INFO.

14A / S12 14 / S12 SECTION
SCALE: 3/4" = 1'-0"

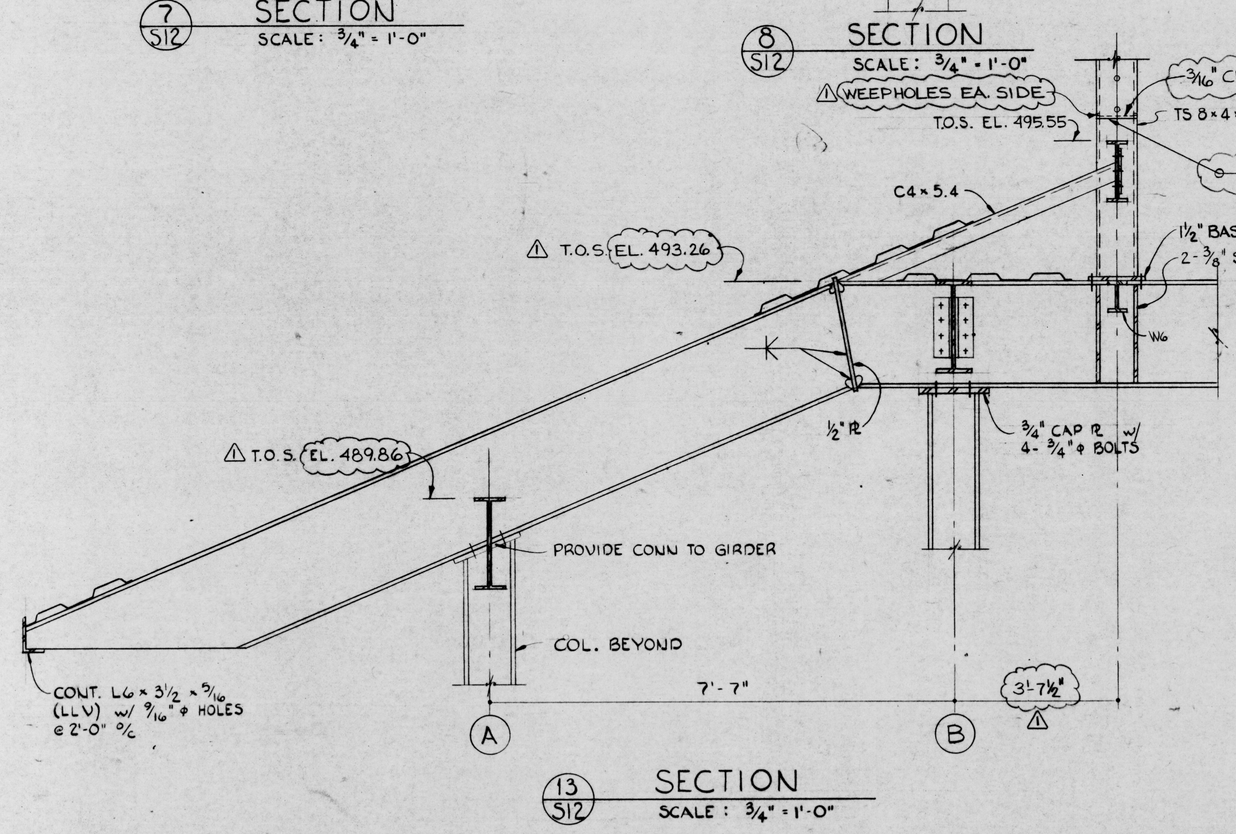


15 / S12 SECTION
SCALE: 3/4" = 1'-0"

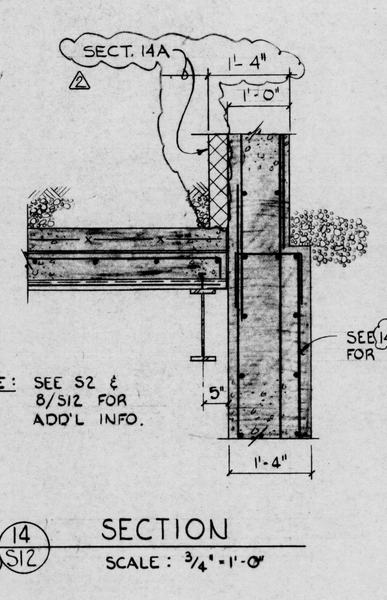


16 / S12 SECTION
SCALE: 3/4" = 1'-0"

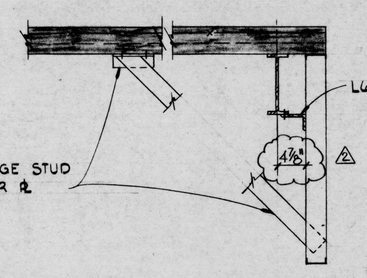


17 / S12 SECTION
SCALE: 3/4" = 1'-0"

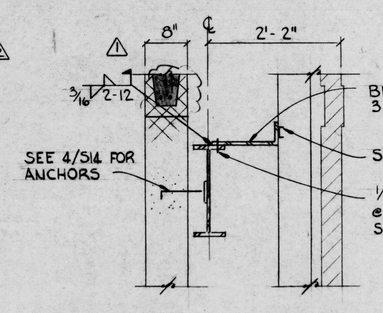


18 / S12 SECTION
SCALE: 3/4" = 1'-0"

Gaudreau, Inc.
Architects Planners Engineers
Baltimore
810 Light Street Baltimore Maryland 21230

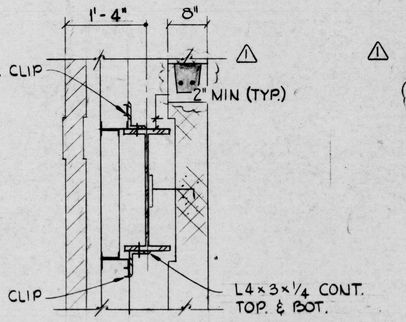CORPORATE HEADQUARTERS
# McCormick & Company
LOVETON BUSINESS CENTER
BALTIMORE COUNTY, MARYLAND

RED PACK 88
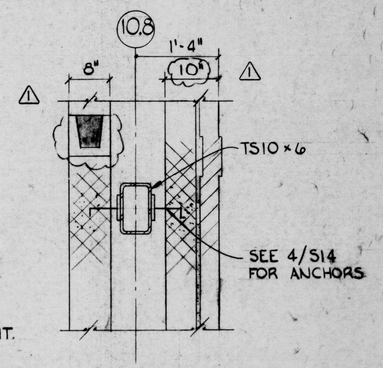
| REVISIONS | | |
|---|---|---|
| NO. | DATE | DESCRIPTION |
| 1 | 11-6-89 | AS NOTED |
| 2 | 3-1990 | AS NOTED |

SECTIONS & DETAILS

PROJ. NO. 8914.1
DATE
DWG. NO. S-12