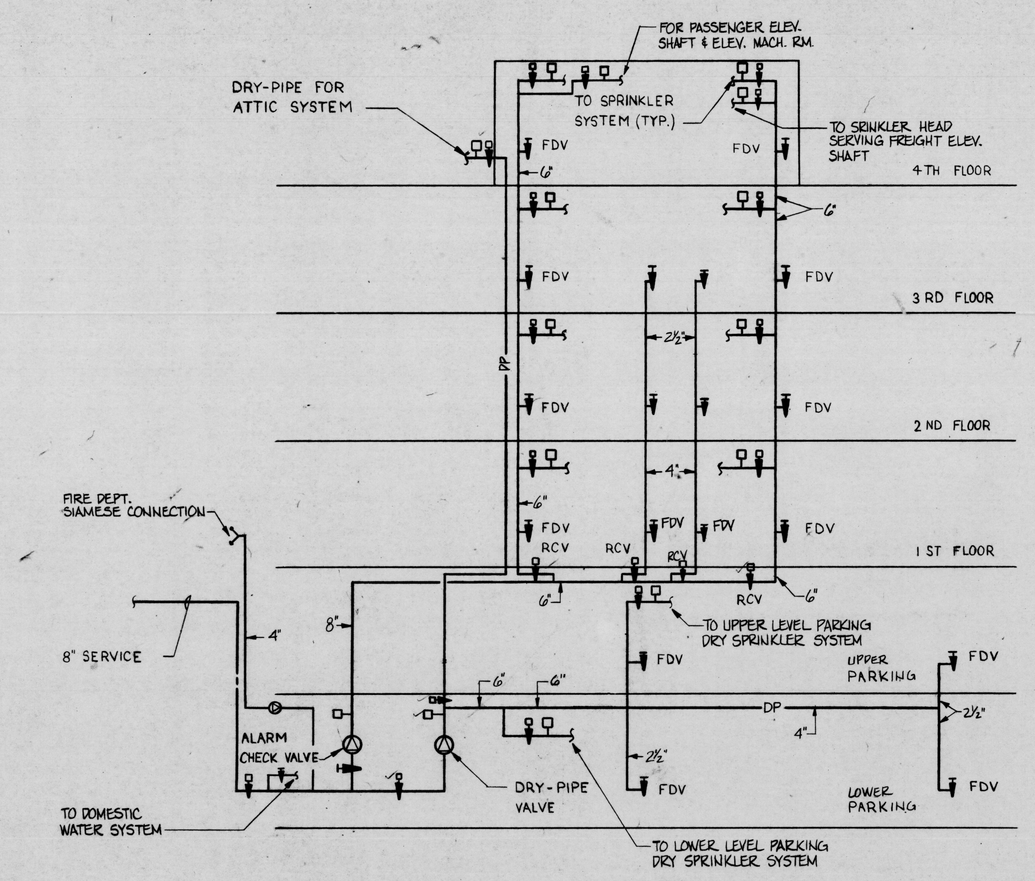

FIRE PROTECTION RISER DIAGRAM
NO SCALE

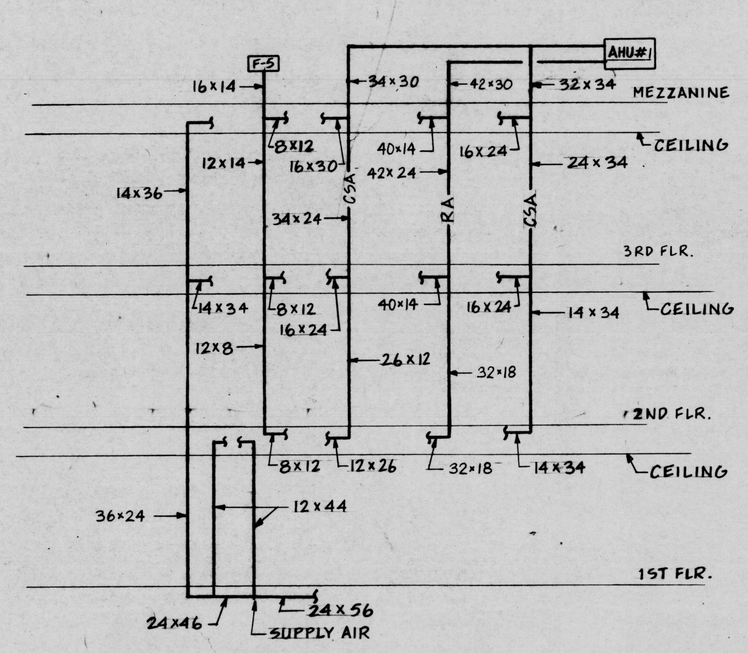

WEST SHAFT - DUCT RISER
NO SCALE

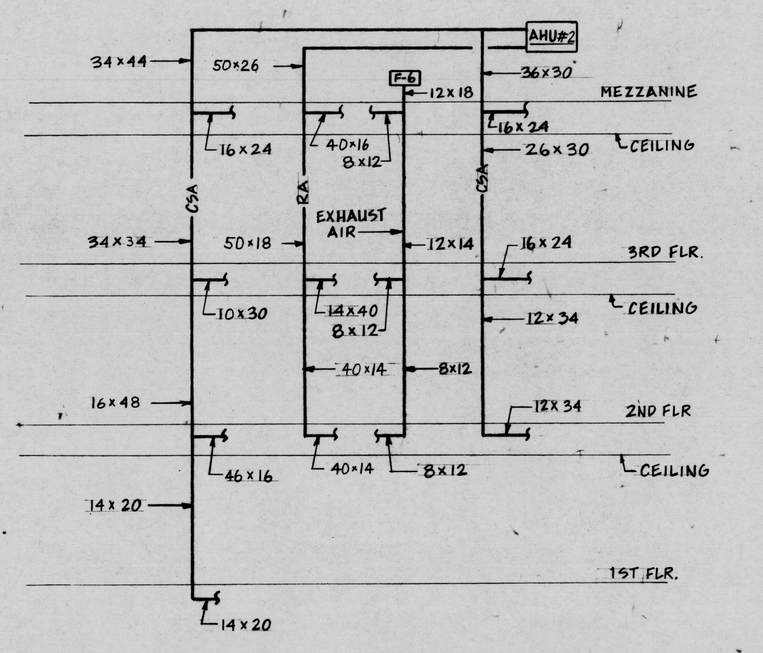

EAST SHAFT - DUCT RISER
NO SCALE

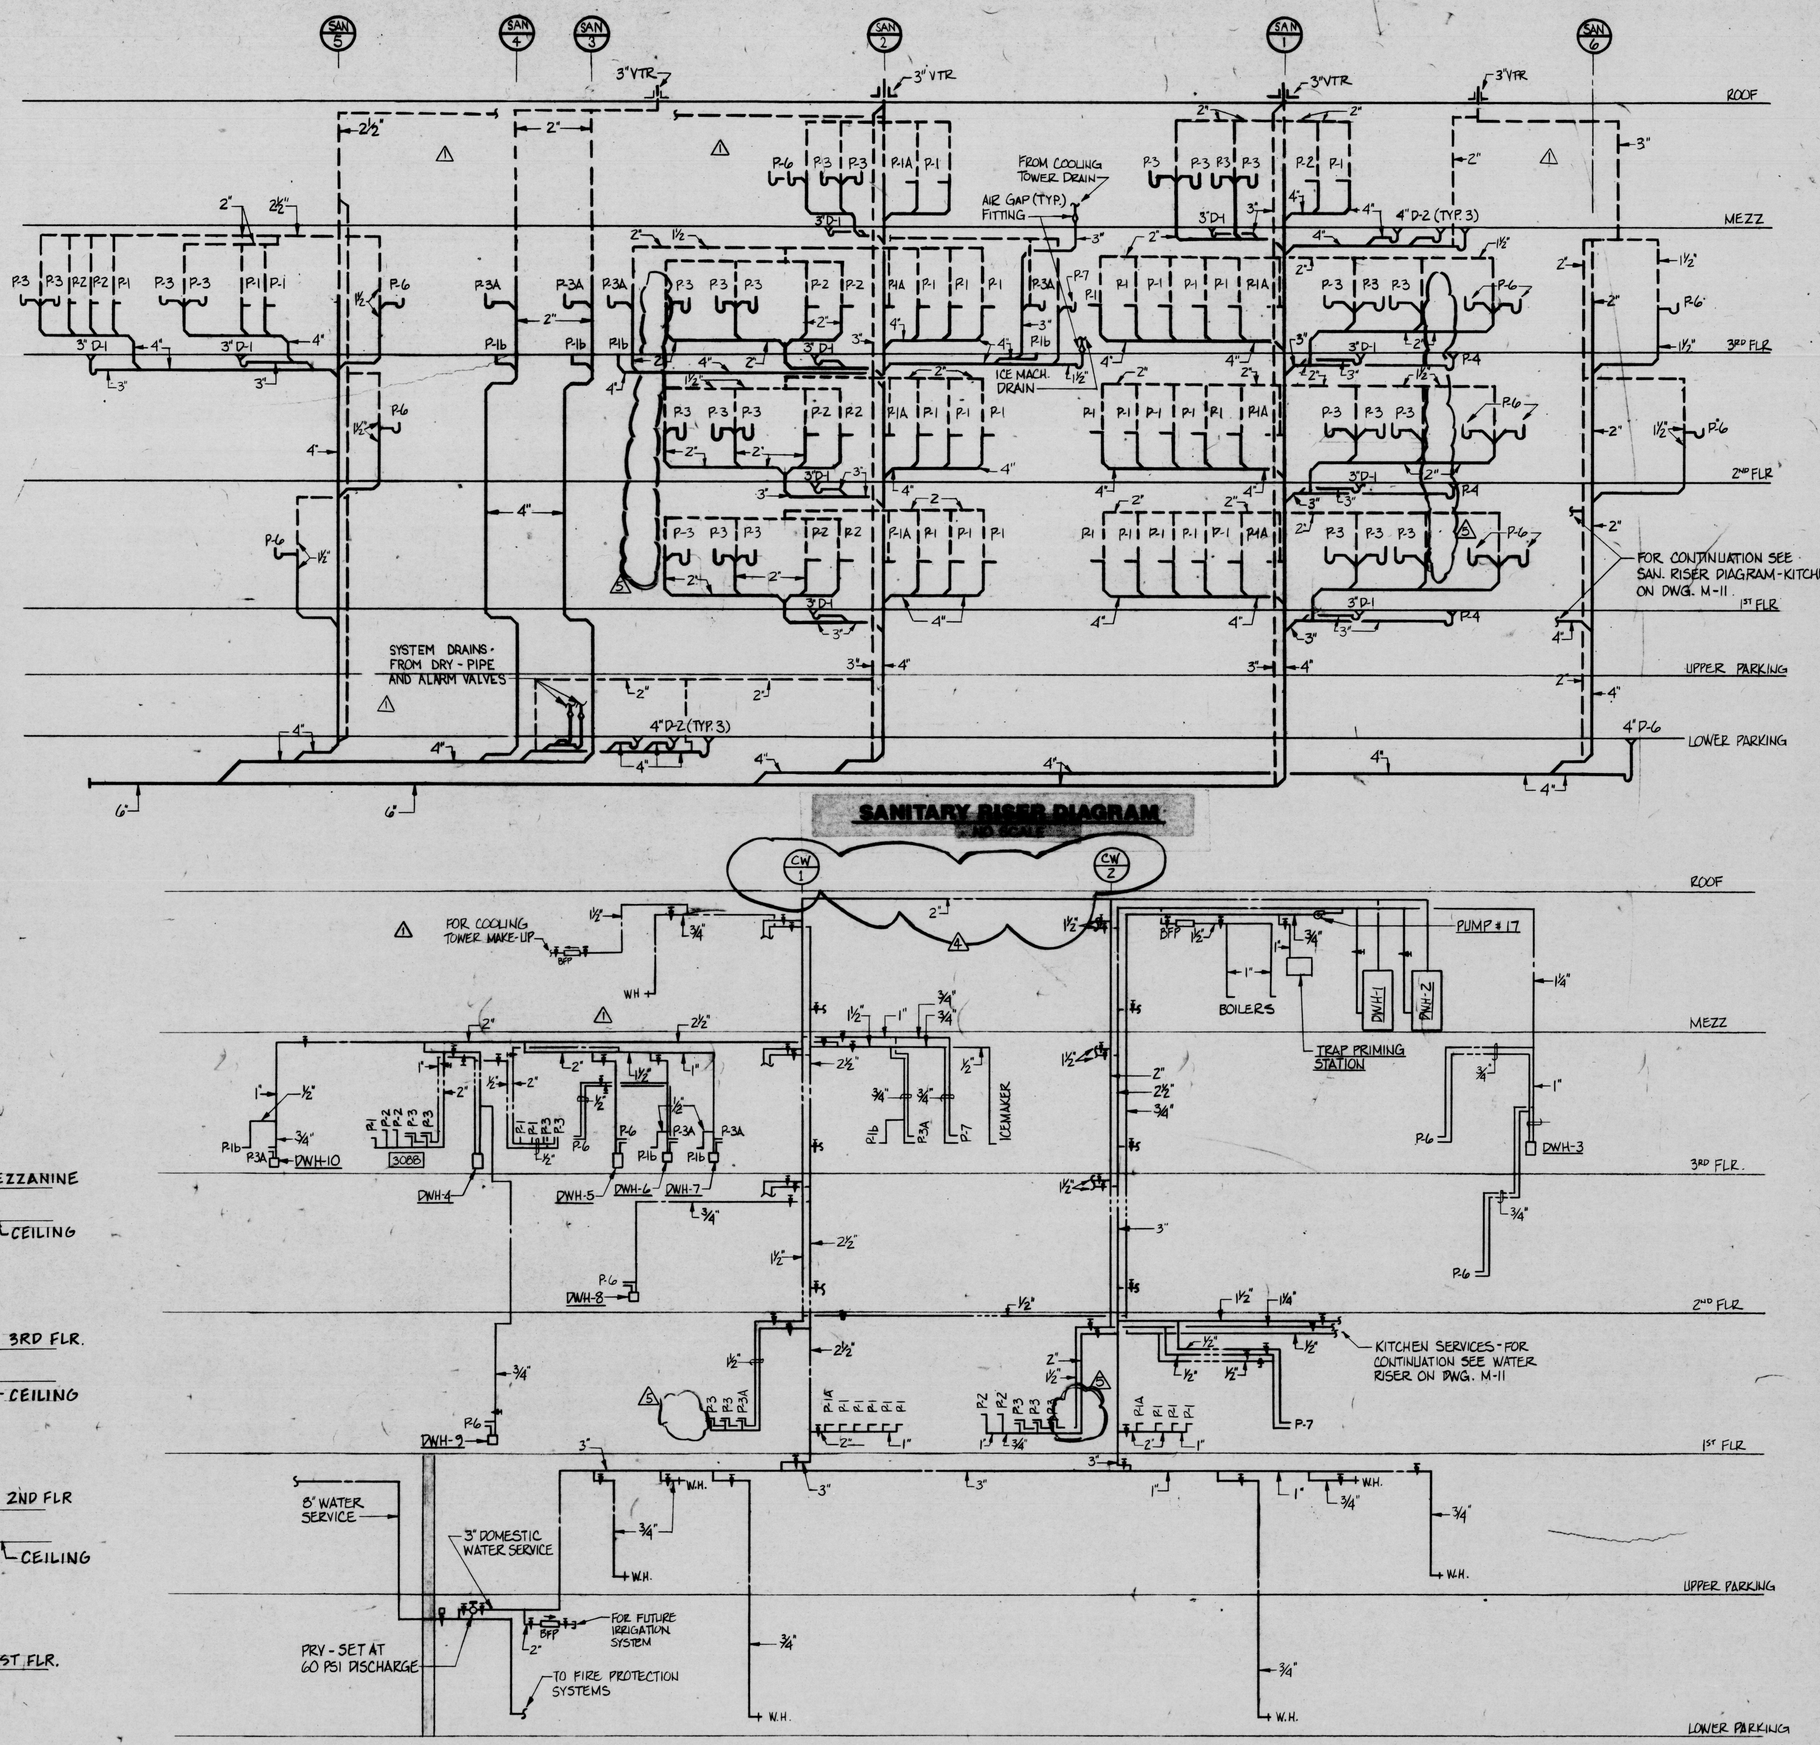

SANITARY RISER DIAGRAM
NO SCALE

DOMESTIC WATER RISER DIAGRAM
NO SCALE

BID PACKAGE #3

Henry Adams, Inc.
Mech./Elect. Engineers

Faisant Associates, Inc.
Structural Engineers

Gaudreau, Inc.
Architects Planners Engineers
Baltimore
810 Light Street Baltimore, Maryland 21230

CORPORATE HEADQUARTERS
McCormick & Company
LOVETON BUSINESS CENTER
BALTIMORE COUNTY, MARYLAND

REVISIONS		
NO.	DATE	DESCRIPTION
1	4-20-90	ADDENDUM NO. 1
2	8-10-90	CONSTRUCTION SET
3	8-16-90	CON'T - 1

RISER DIAGRAMS

PROJ. NO. [redacted]

DWG. NO. M-12

DATE 6/11/90