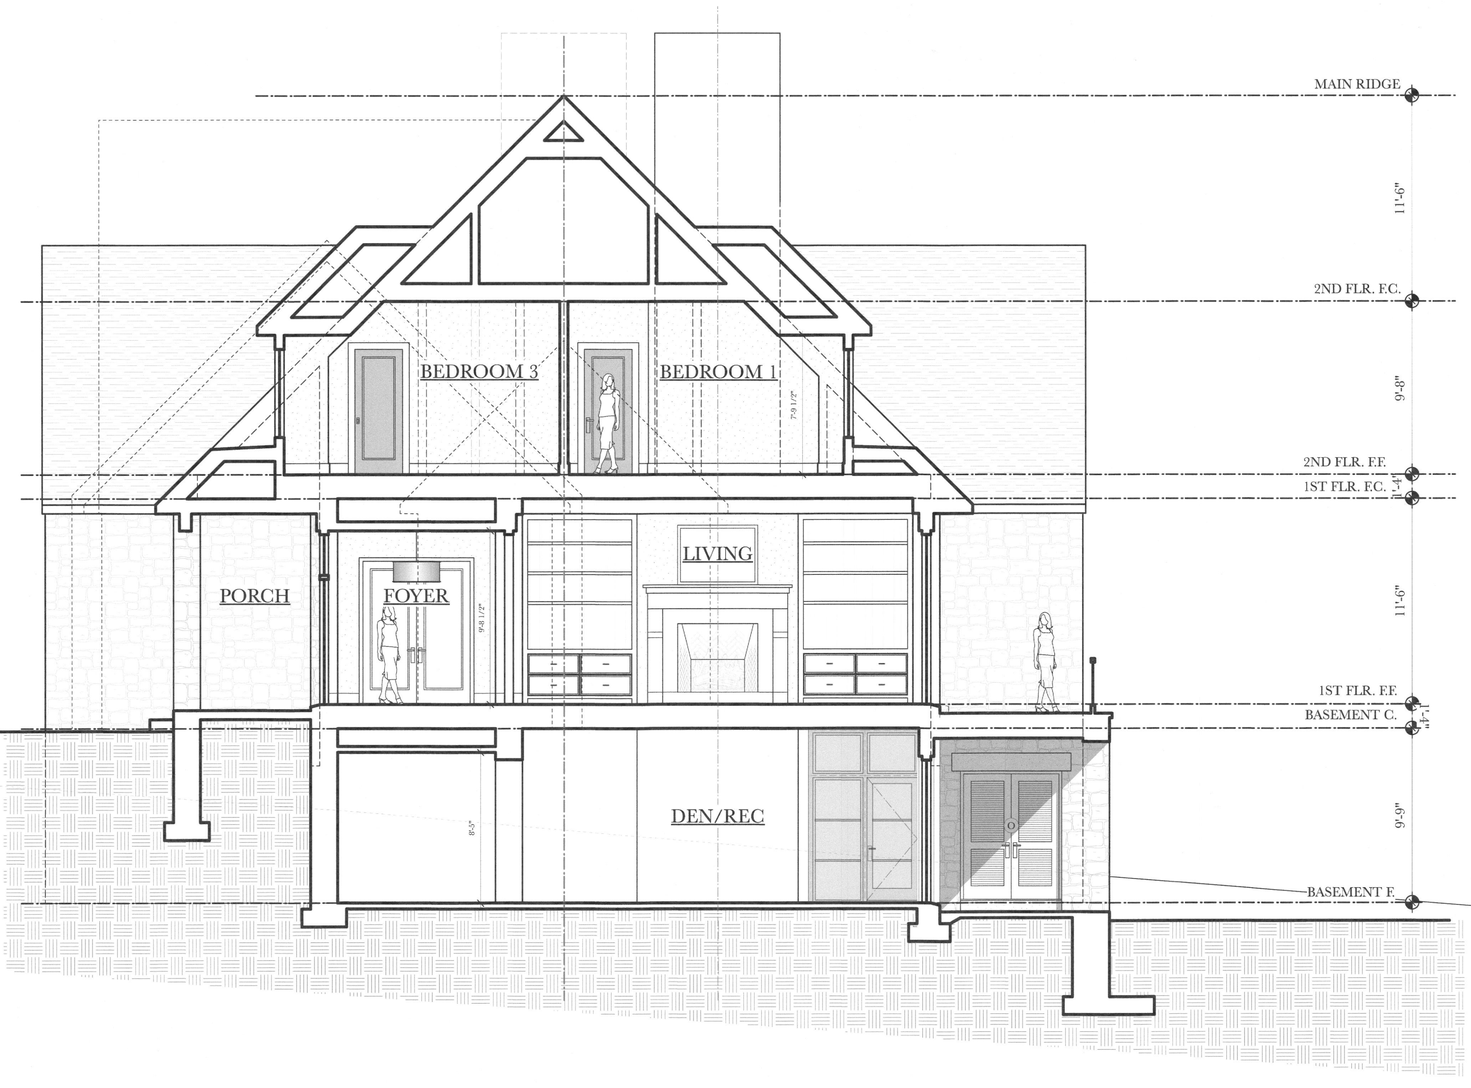


1 / A-302 TRANSVERSE SECTION

SCALE: 1/4" = 1'

PROJECT NAME:

CASTANEA - LOT 3

-FORMERLY KNOWN AS-

11700 FALLS ROAD BALTIMORE, MD 21093

DRAWING TITLE:

TRANSVERSE SECTION

© 2015 GREENEARCH

SCALE: 1/4" = 1'-0"

DATE:

PROGRESS: 01/06/17

PERMIT SET: 02/03/17

SEAL:

STATE OF MARYLAND · VINCENT EDWARD GREENE · 9806 · REGISTERED ARCHITECT

DRAWING #:

A-302

VINCENT GREENE ARCHITECTS

VINCENT GREENE ARCHITECTS 733 WEST 40TH STREET SUITE 250PS BALTIMORE MARYLAND 21211 WWW.VGARCHITECT.COM EMAIL:GREENEARCH@VERIZON.NET PHONE: 410-366-9982