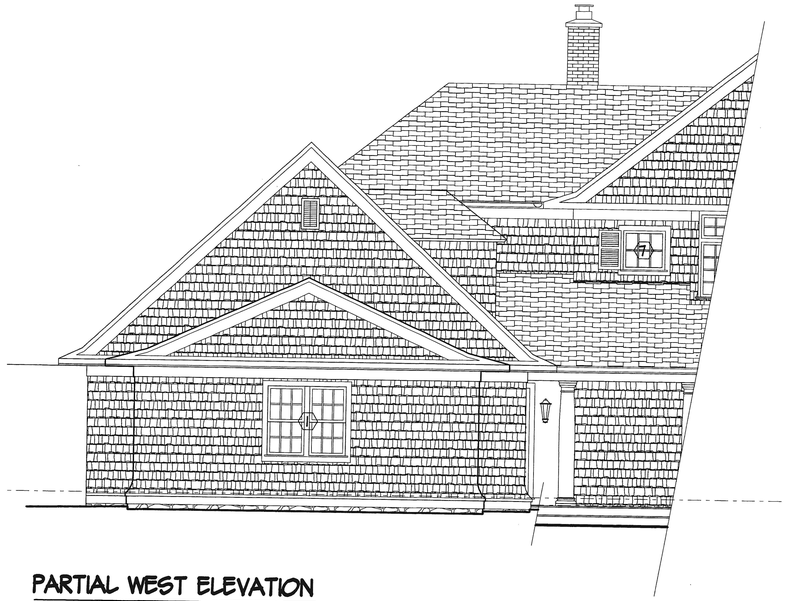

PARTIAL WEST ELEVATION

SCALE: 1/4"=1'-0"

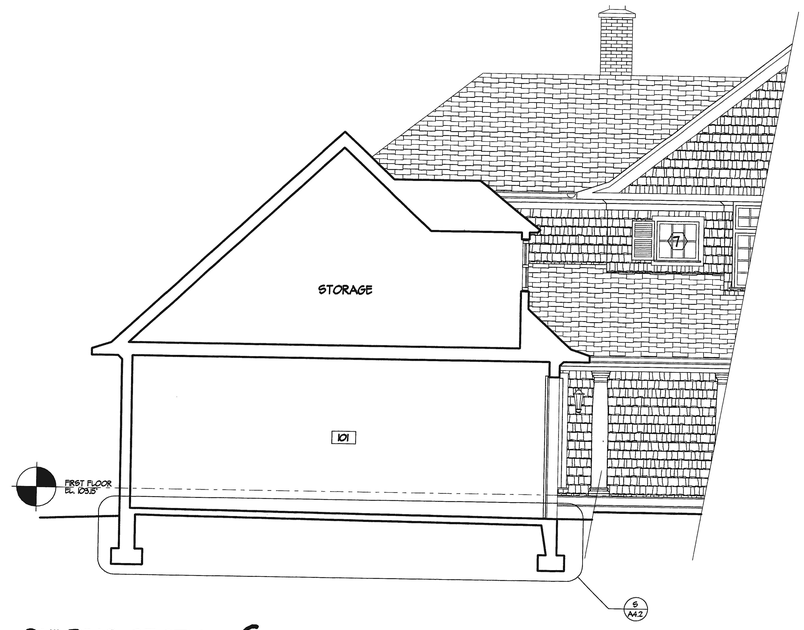

BUILDING SECTION C

SCALE: 1/4"=1'-0"

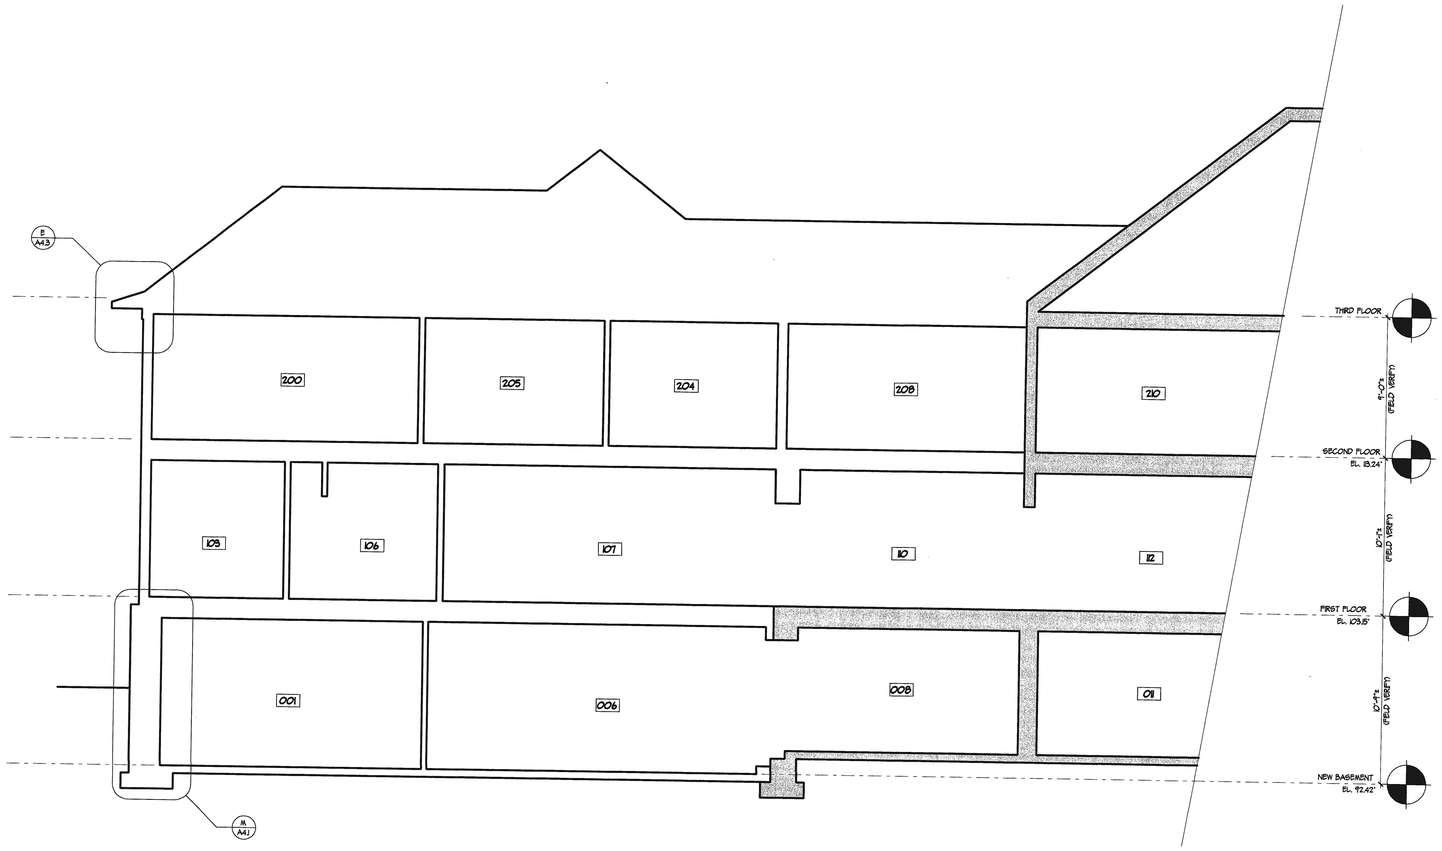

BUILDING SECTION D

SCALE: 1/4"=1'-0"

PATRICK SUTTON ASSOCIATES
PSA
1000 Light Street, Baltimore, Maryland 21230 USA
t 410.783.1500 f 410.783.1505

CONSULTANTS:

ADDITION &
RENOVATION FOR

BEHRENS RESIDENCE

7506 LHIRONDELLE CLUB ROAD
RUXTON, MARYLAND 21204

ISSUED FOR:

CONSTRUCTION / PERMIT

PROJECT NO. 0108

DATE: MAY 14, 2002
JUNE 7, 2002
3 AUGUST 9, 2002

ARCHITECTURE | INTERIORS | PLANNING

A3.2
Dwg no.