SECOND FLOOR FRAMING PLAN

1/4" = 1'-0"

SEE NOTES ON SHEET C6

PREFABRICATED WOOD FLOOR TRUSSES SHALL BE DESIGNED FOR BOTTOM CHORD BEARING EXCEPT WHEN NOTED OTHERWISE "TCB" MEANS TOP CHORD BEARING.

PREFABRICATED WOOD FLOOR TRUSSES SHALL BE DESIGNED TO RECEIVE AND SUPPORT SPECIFIED BEAM WHERE NOTED "POCKET".

PROVIDE SOLID BLOCKING IN THE FLOOR FRAMING BETWEEN UPPER LEVEL POSTS AND LOWER LEVEL BEARING.

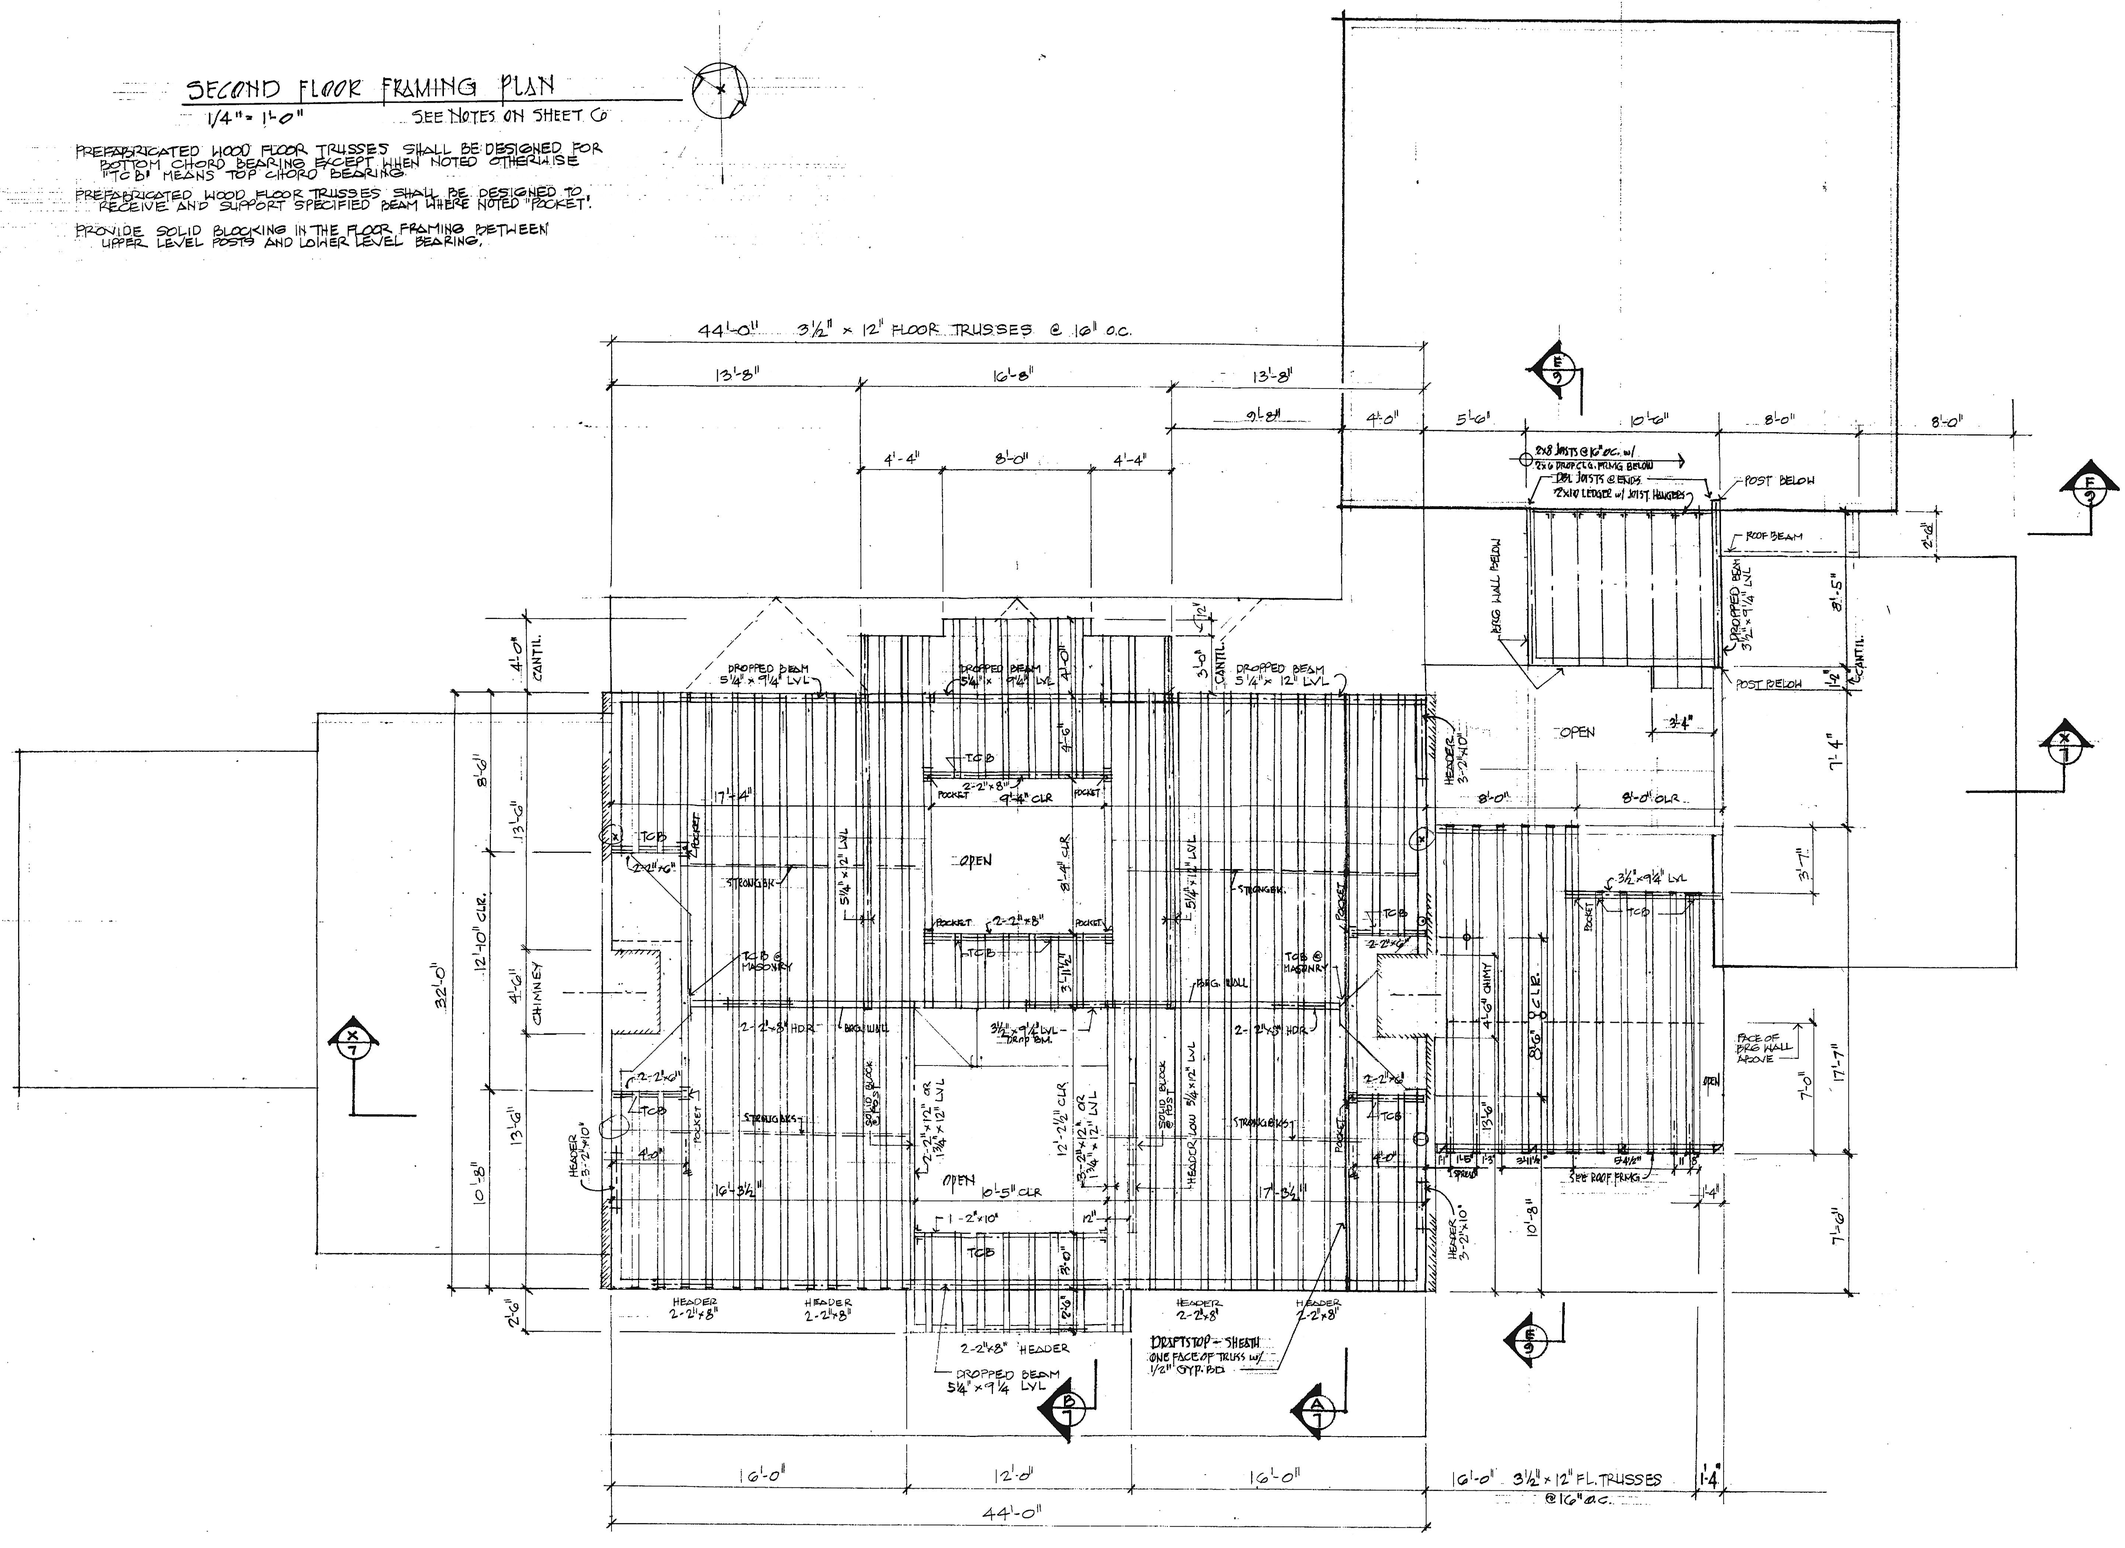

DATES
12 JUNE 2000
18 JULY 2000

PROPOSED NEW SINGLE FAMILY HOME

THE DRIPPS RESIDENCE

TOWSON - BALTIMORE COUNTY - MD

KMA — KEVIN MCKENNA ARCHITECTS

PO BOX 722 COLUMBIA MD 21045

TEL 410.381.5817 FAX 410.381.0929

WWW.KEVINMCKENNA-ARCHITECT.COM

COPYRIGHT © 2000: KEVIN MCKENNA ARCHITECTS

DRAWN

CHECKED

SCALE

JOB NO.

SHEET ELEVEN

OF SHEETS

DATAPRINT CORP. - 700 SO. CLAREMONT ST. - SAN MATEO, CA. 94402

STOCKDRAFTING FORM NO. 101-58 RC