ROOF PLAN

1/4" = 1'-0"

* SEE NOTES ON SHEET 9 *

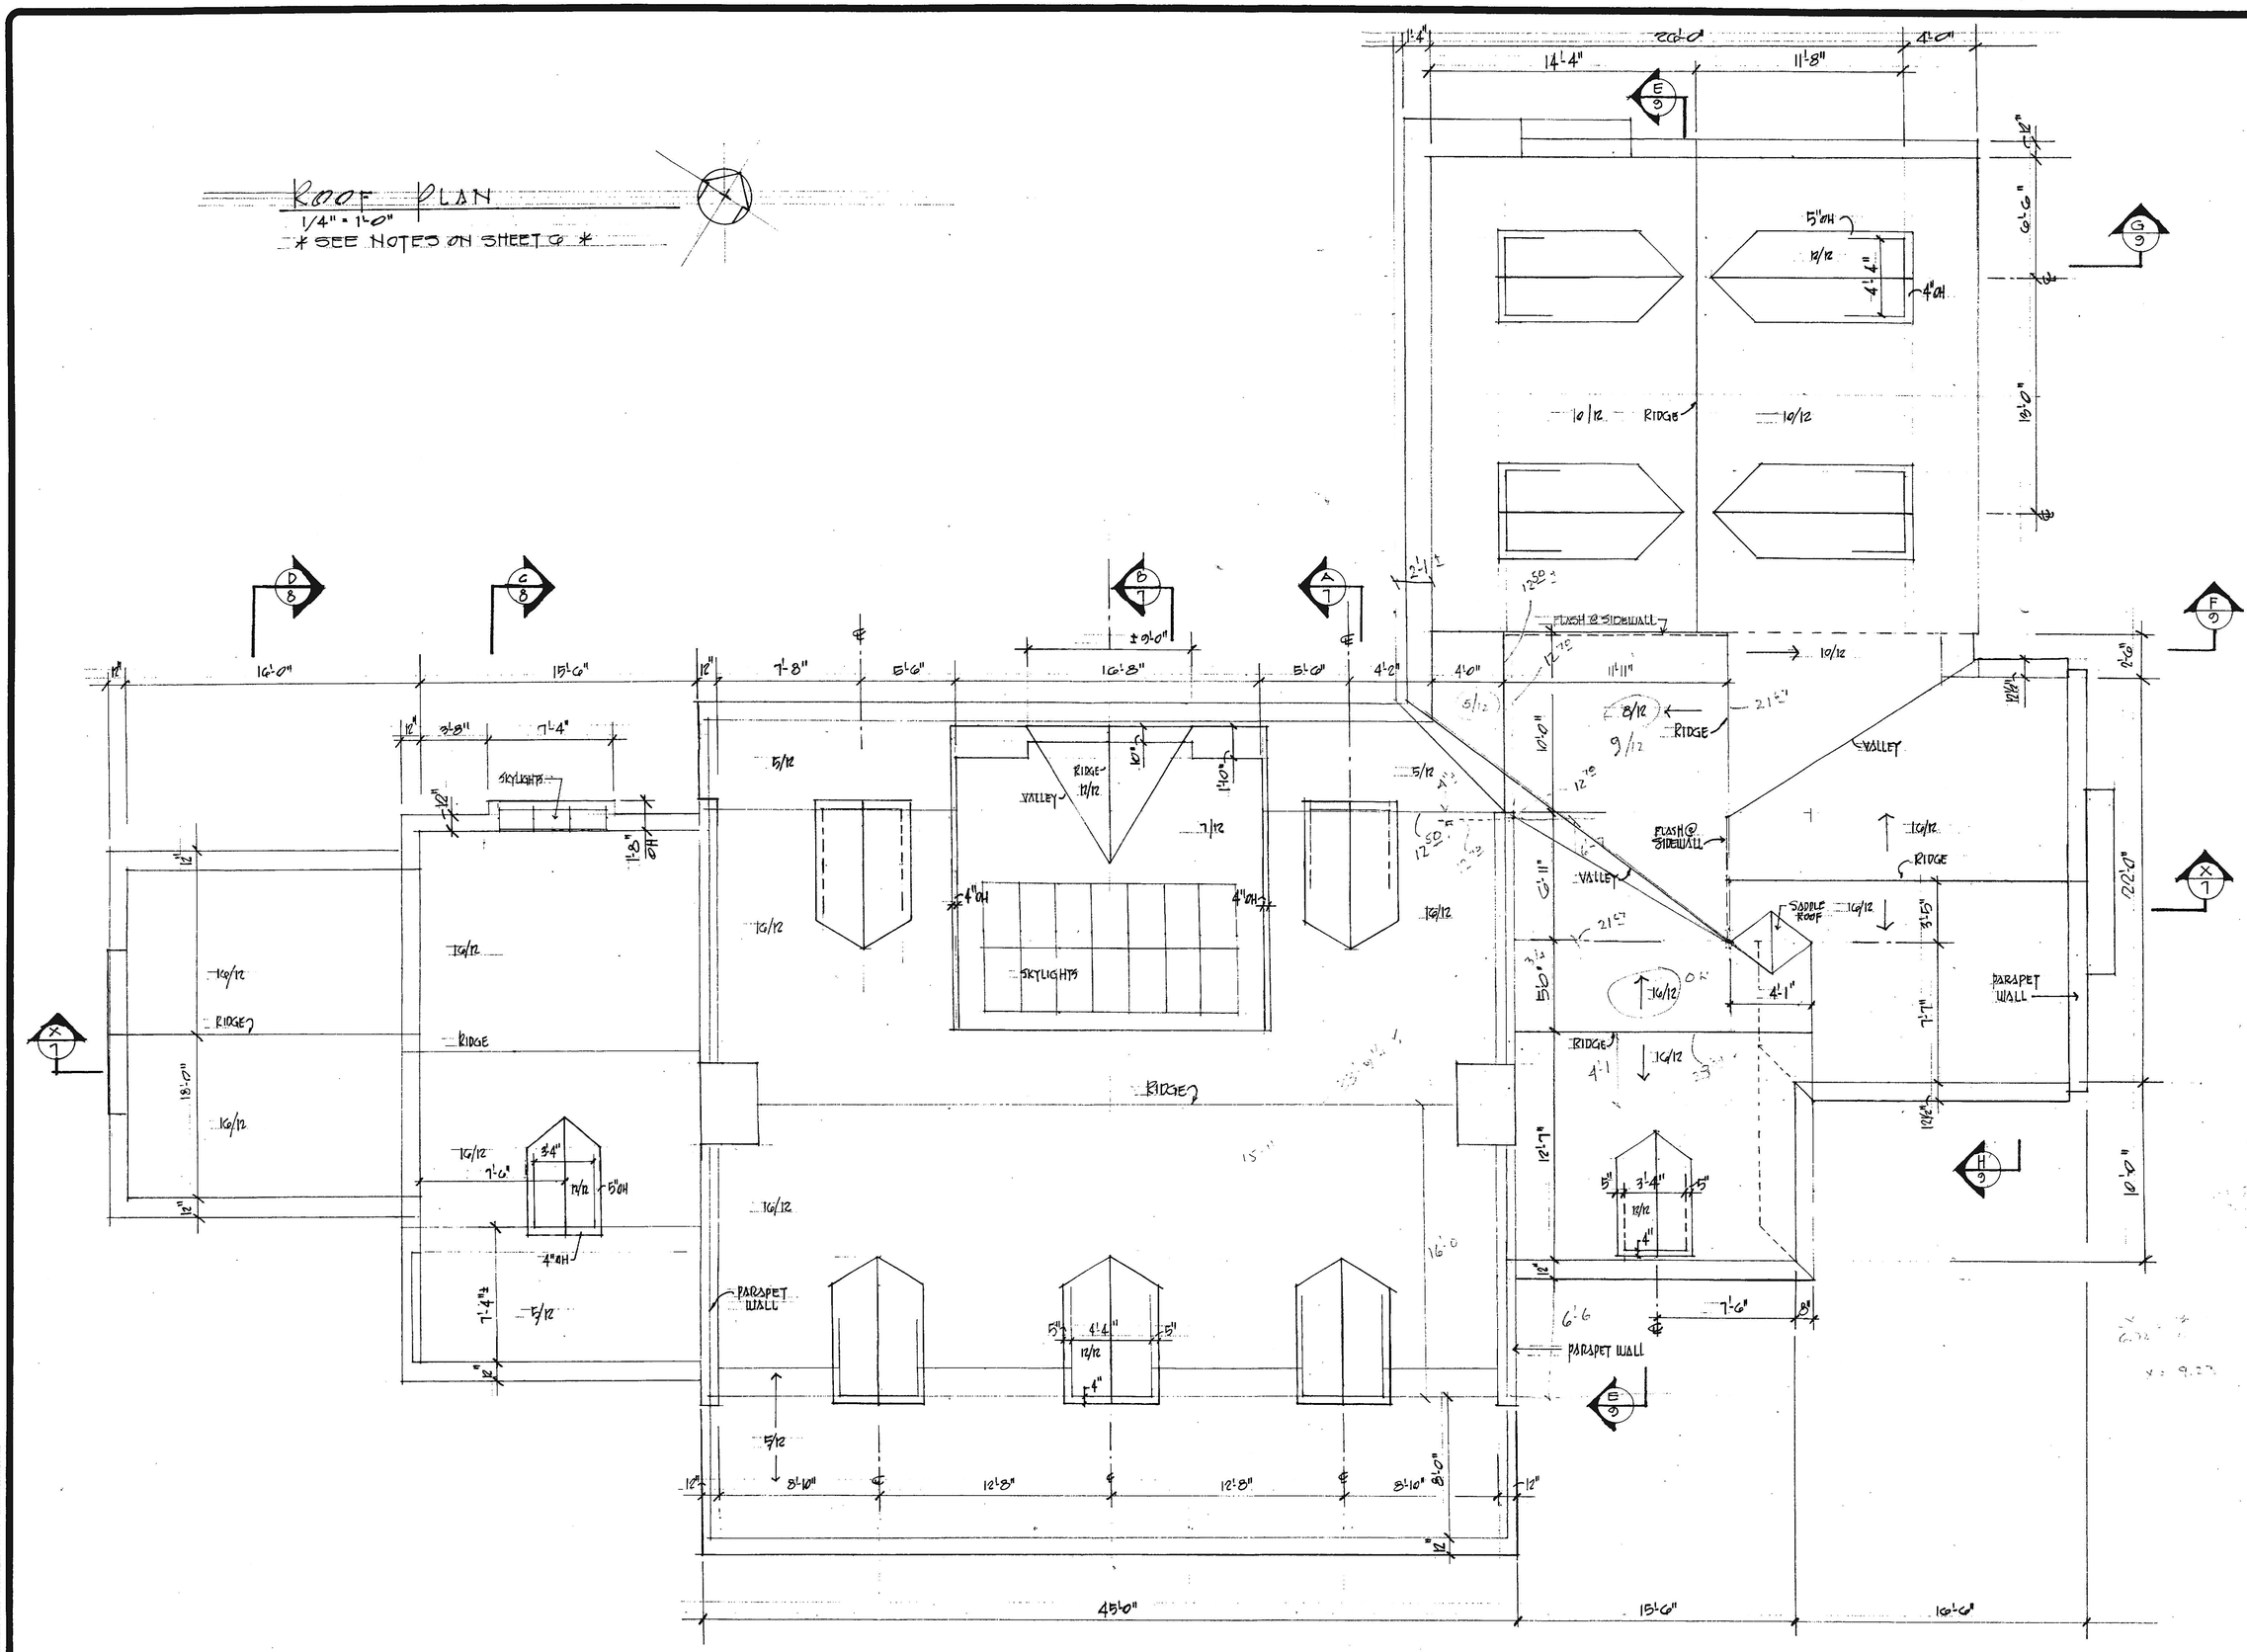

DATES
12. JUNE 2000
18. JULY 2000

PROPOSED NEW SINGLE FAMILY HOME

THE DRIPPS RESIDENCE

TOWSON - BALTIMORE COUNTY - MD

KMA — KEVIN MCKENNA ARCHITECTS

PO BOX 722 COLUMBIA MD 21045

TEL 410.381.5817 FAX 410.381.0929

WWW.KEVINMCKENNA-ARCHITECT.COM

DRAWN
CHECKED
SCALE
JOB NO.
SHEET
THIRTEEN
OF SHEETS

DATAPRINT CORP. 700 SO. CLAREMONT ST. SAN MATEO, CA. 94402

STOCKDRAFTING FORM NO. 101-38 RC