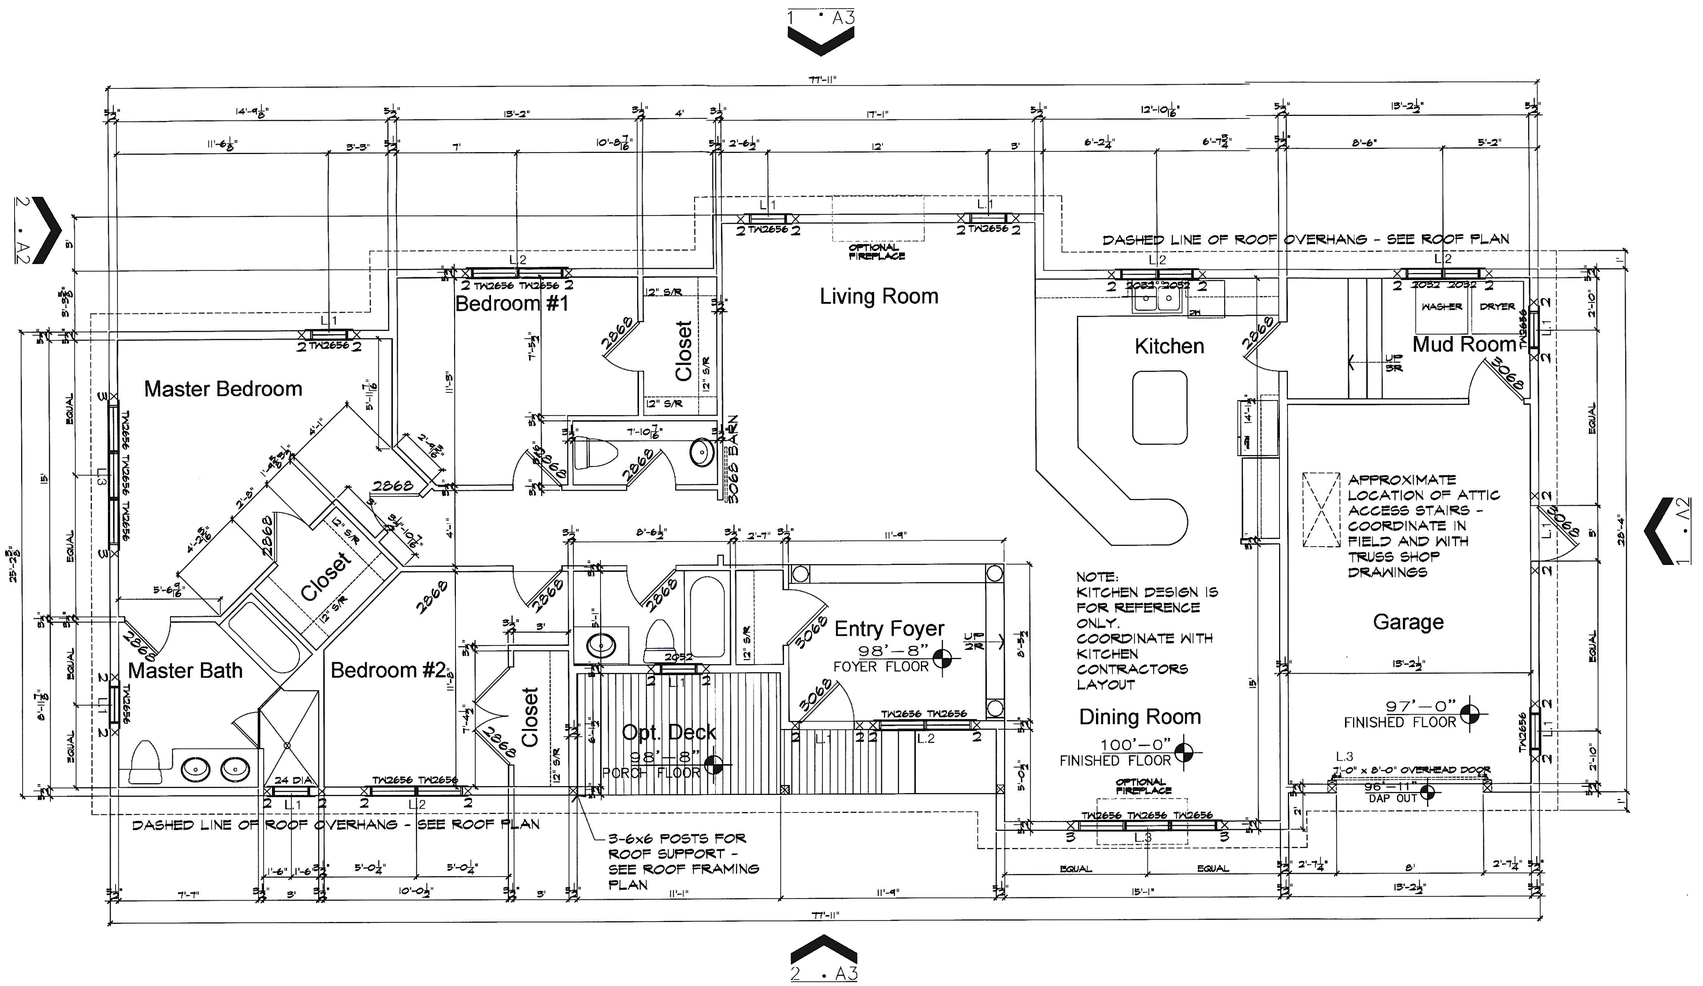

1 FIRST FLOOR ARCHITECTURAL PLAN
SCALE: 1/4"=1'-0"

JPC ARCHITECTS

9738 Briarcliffe Lane . Ellicott City, Maryland 21042
410.730.4300 Fax 410.988.2174 E-Mail JPCArchitects@verizon.net

Professional Certification:
I certify that these documents were prepared and approved by me, and that I am a duly licensed Architect under the laws of the State of Maryland, License Number #5297-A, Expiration Date: 06/27/2021

ARCHITECTURAL REGISTRATION BOARD 5297-A STATE OF MARYLAND

Professional Seal and Signature

Proposed Home Plans

1721 Lake Avenue
Shady Side, Maryland 20764

Revisions

Number	Description	Date

Sheet Title:

FIRST FLOOR ARCHITECTURAL PLAN

Scale:	1/4"=1'-0"
Date:	DECEMBER 1, 2019
Project Number:	2019.42
Drawn By:	JPC
Sheet Number:	A.1

Total Sheets This Project:

C:\DR\SANFORD\BASEPLAN.DWG