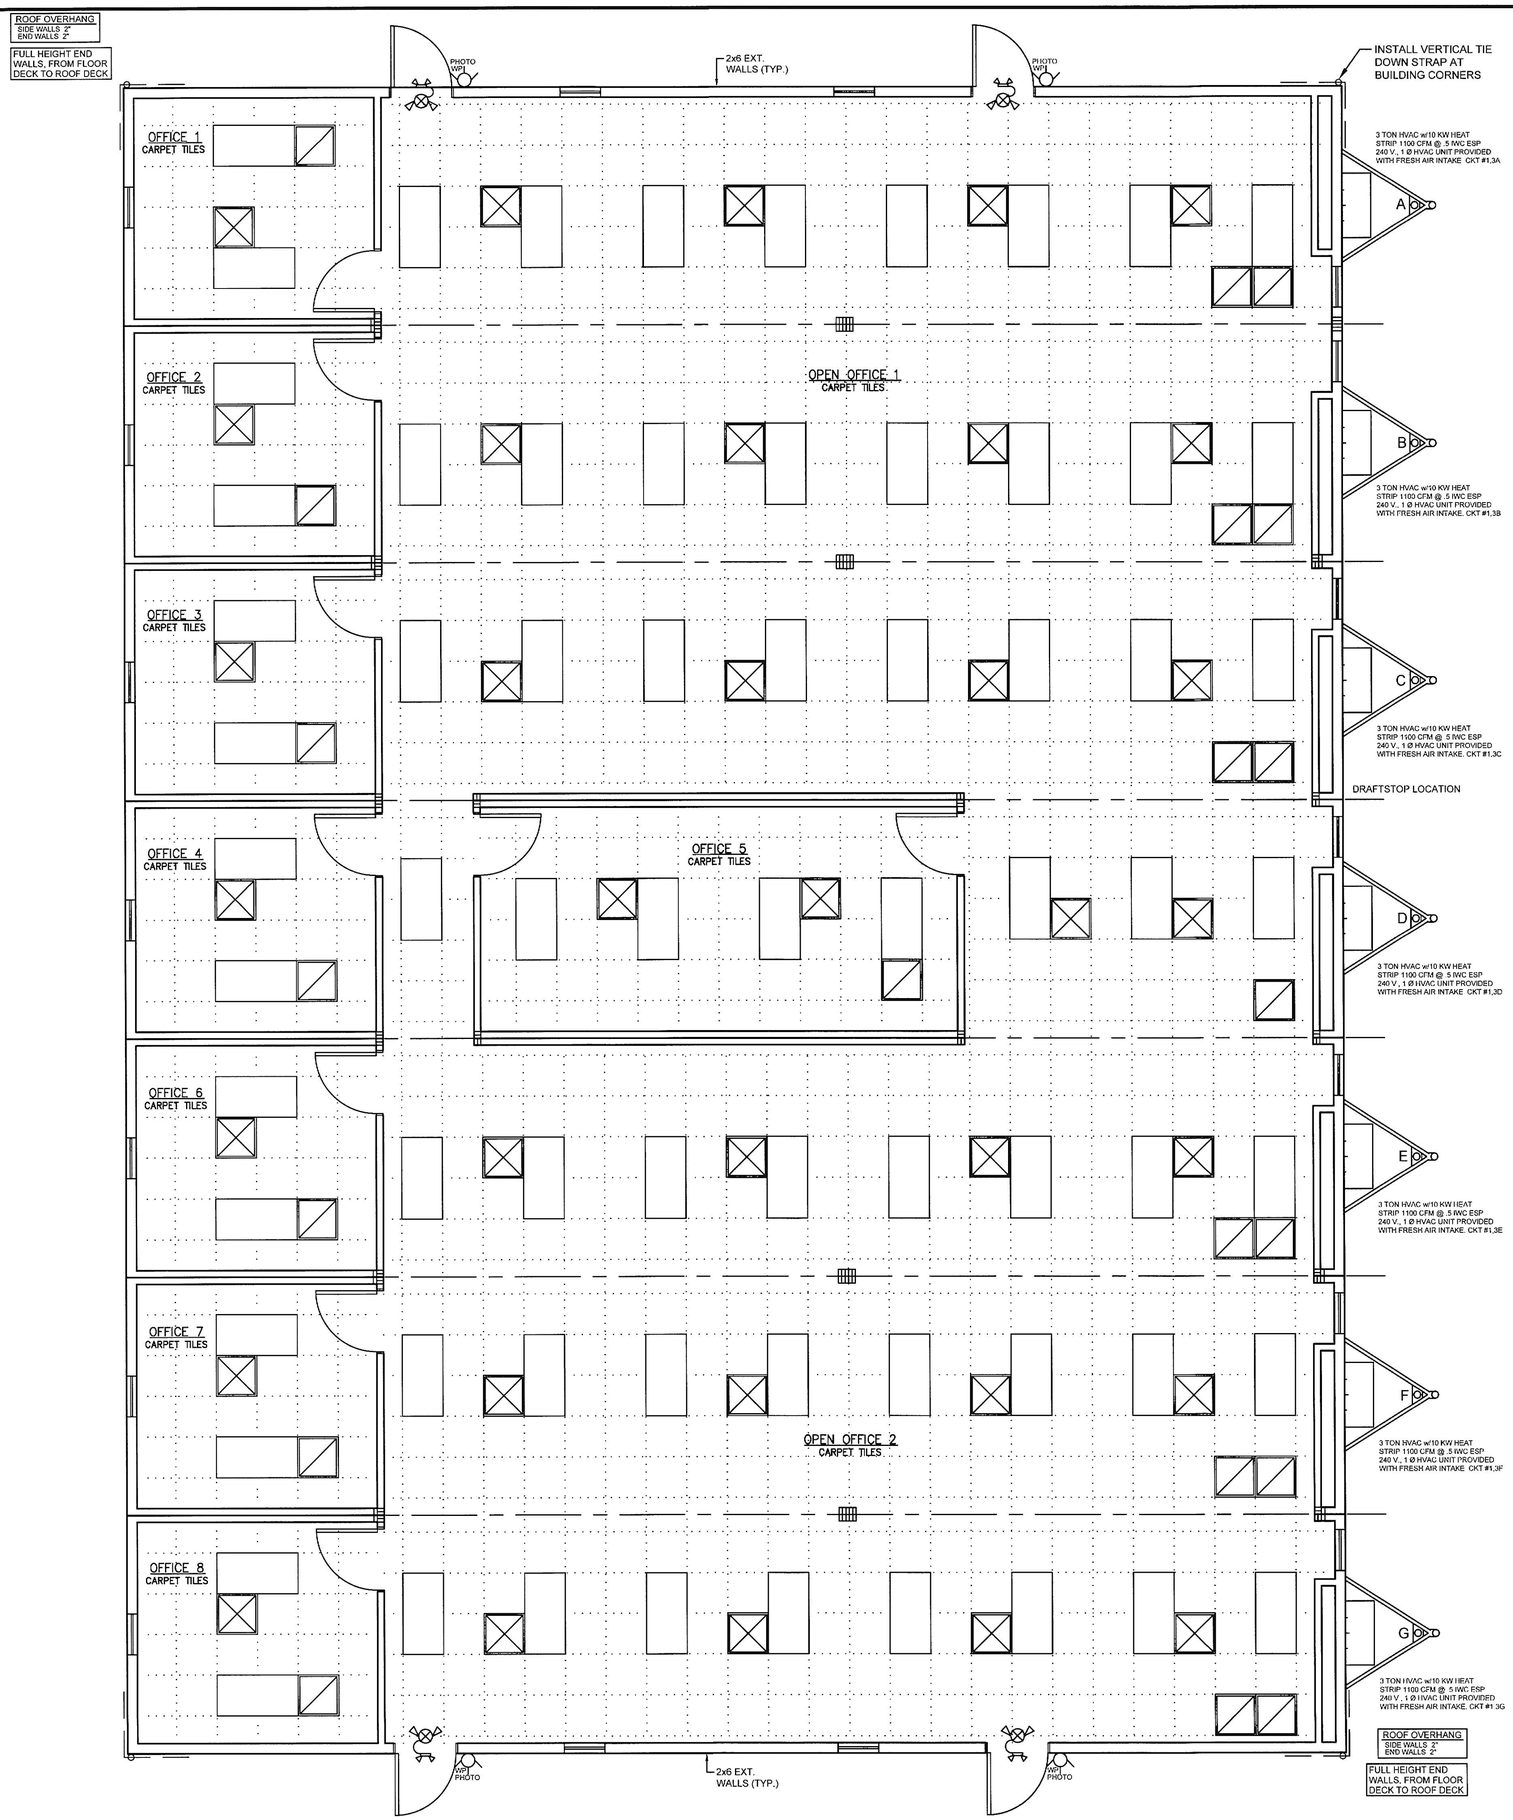

REFLECTED CEILING PLAN

$\frac{3}{16}$"= 1'-0"

SYMBOL LEGEND

$/$	WALL MOUNT LIGHT SWITCH SGL POLE / OCCUPANCY SENSOR SWITCH
J	J-BOX IN WALL OR FLOOR (NON POWERED)
	120 V DUPLEX RECEPTACLE IN FLOOR
	120 V DUPLEX RECEPTACLE
	120 V DUPLEX RECEPTACLE @ COUNTER TOP HEIGHT
	RECESSED FLUORESCENT LIGHT FIXTURE W/ 2-25W BULBS
	24"X24" RETURN AIR CEILING REGISTER
	24"x24" SUPPLY AIR CEILING REGISTER
	FLUSH MOUNT 120 / 240 V 1 Ø ELECTRICAL PANEL
T	WALL MT 7-DAY PROGRAMMABLE THERMOSTAT
	EXTERIOR REMOTE HEAD EMERGENCY LIGHT
	CEILING MT COMBO LIGHTED EXIT SIGN / EMERGENCY LIGHT 90 MINUTE CAPACITY
WP	60 W EXTERIOR PORCH LIGHT W/ PHOTO CELL, WEATHER PROOF

RADCO APPROVED
Jan 08, 2021
RESOURCES, APPLICATIONS, DESIGN & CONTROLS, INC.
EASTERN NATIONAL REGION
5801 BENJAMIN CENTER DRIVE, SUITE 102
TAMPA, FL 33634
(813) 243-0370 - O | (813) 243-1314 - F
www.radcoinc.com
RADCO
YOUR MISSION • OUR MISSION
THIRD PARTY DESIGN APPROVAL & INSPECTION AGENCY

COMMONWEALTH OF VIRGINIA
JAMES ALLEN CHAPMAN
Lic. No. 0402057598
1-8-21
PROFESSIONAL ENGINEER

NORTH CAROLINA PROFESSIONAL SEAL 044898 ENGINEER JAMES ALLEN CHAPMAN
STATE OF MARYLAND JAMES ALLEN CHAPMAN No. 50207 PROFESSIONAL ENGINEER
1-8-21

PROFESSIONAL CERTIFICATION. I HEREBY CERTIFY THAT THESE DOCUMENTS WERE PREPARED OR APPROVED BY ME, AND THAT I AM A DULY LICENSED PROFESSIONAL ENGINEER UNDER THE LAWS OF THE STATE OF MARYLAND, LICENSE N0. 50207, EXPIRATION DATE: 11-30-2022.

TITAN MODULAR
SYSTEMS, INC.
162 INDUSTRIAL DRIVE * ALMA, GA 31510
912-632-3344 (PH) * 912-632-3345 (FX)

DATE: 12-28-20	ENGINEERS: JAMES ALLEN CHAPMAN, P.E. AMERICUS, GA 31719
SCALE: N-T-S	
CODES: MD, NC, VA	
TMS-5885 A-G - 84'x60' - BUSINESS	
REFLECTED CEILING	PAGE: 6 / 8