NORTH ELEVATION

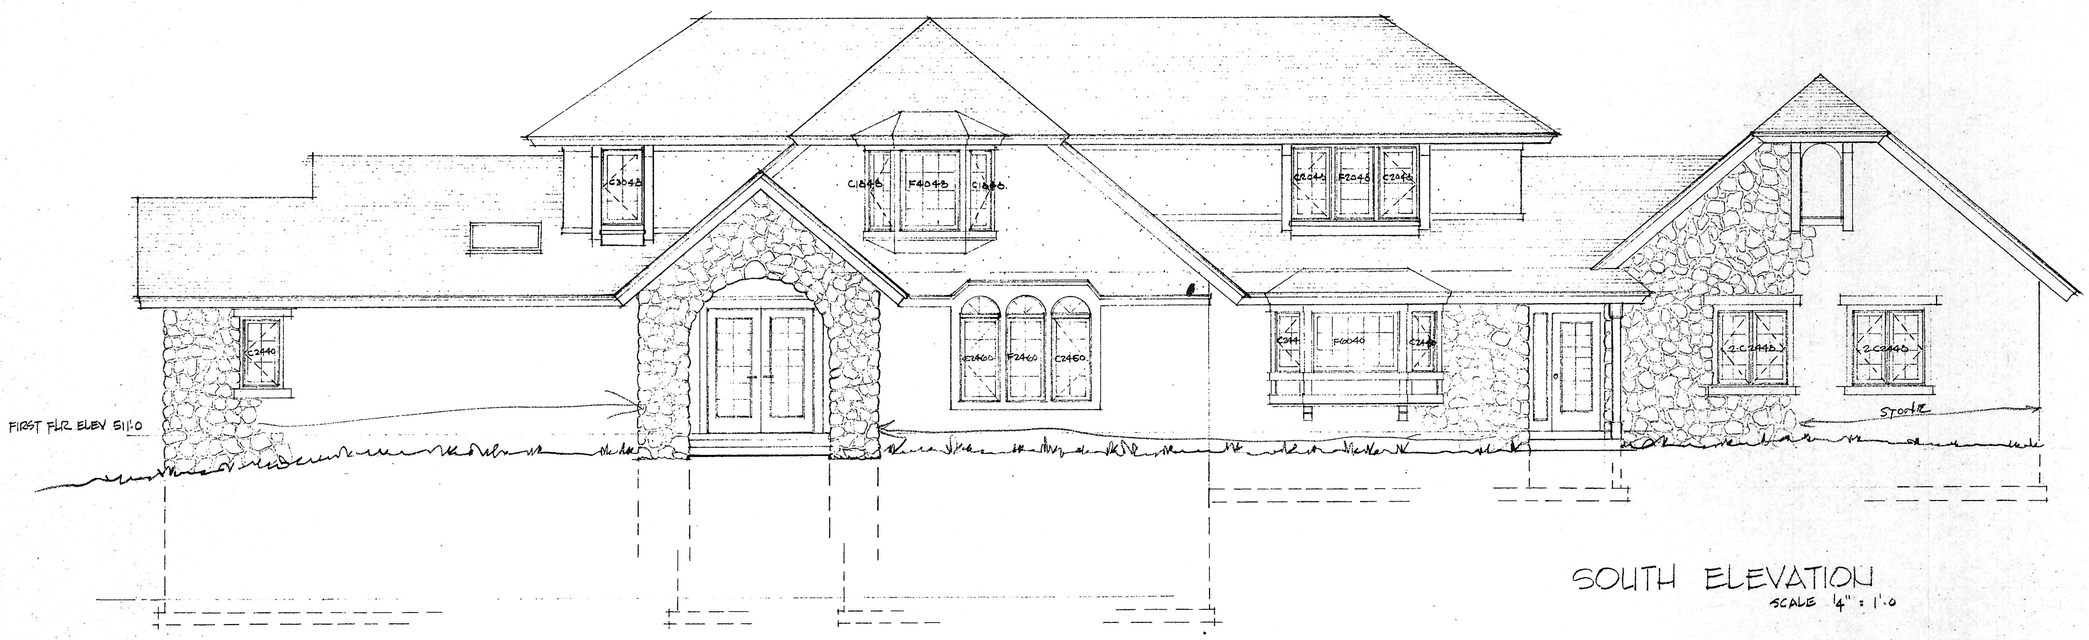

SOUTH ELEVATION

SCALE 1/4" = 1'-0

Clark & Walter
Architects
513 South Union
Traverse City
Michigan 49684
616 946-3627

MR & MRS. ROGER A. WITTENBACH RESIDENCE

WOODWARD LANE, LUTHERVILLE, MARYLAND

10

8326