1 TYP. BULKHEAD

SCALE: 3" = 1'-0"

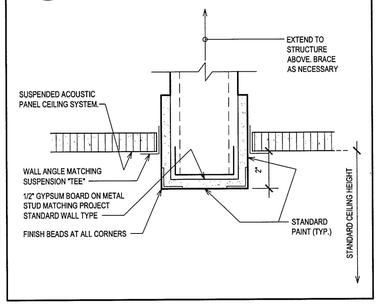

2 BULKHEAD

SCALE: 3" = 1'-0"

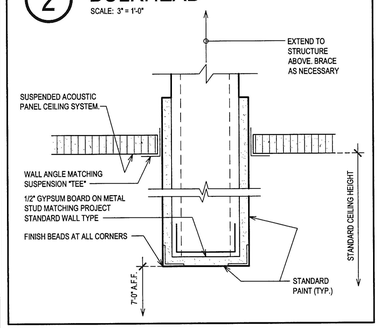

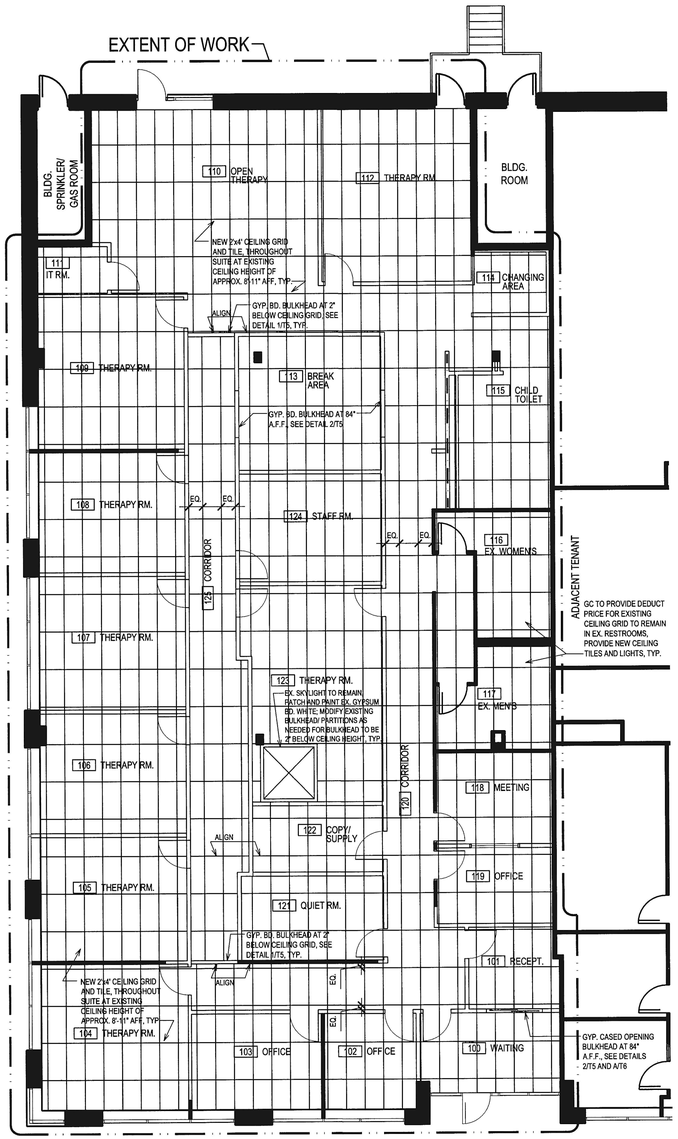

PLAN NORTH

0 2' 4' 8' 16'

SCALE 1/8" = 1'-0"

REFLECTED CEILING PLAN

ARCHITECTURAL

CRITICAL DIMENSIONS SHALL NOT BE SCALED

EXISTING CONDITIONS HAVE BEEN PARTIALLY FIELD VERIFIED BY ARIUM AE.

NOTE: THIS DRAWING ILLUSTRATES THE LOCATION OF THE CEILING GRID TO BE CONSTRUCTED UNDER THIS CONTRACT. PORTIONS OF THE CEILING GRID, AND OTHER CEILING COMPONENTS, MAY ALREADY BE IN PLACE. THE CONTRACTOR SHALL VISIT THE SITE PRIOR TO SUBMITTING A BID TO BECOME FAMILIAR WITH THE WORK TO BE UNDERTAKEN. FINAL GRID PLACEMENT WILL COORDINATE WITH EXISTING COMPONENTS REQUIRED TO REMAIN. REFER TO THE "STANDARD FINISHES AND EQUIPMENT SCHEDULE" OR THE "FINISH SCHEDULE" FOR THE SPECIFICATIONS FOR THE CEILING SYSTEM FINISH.

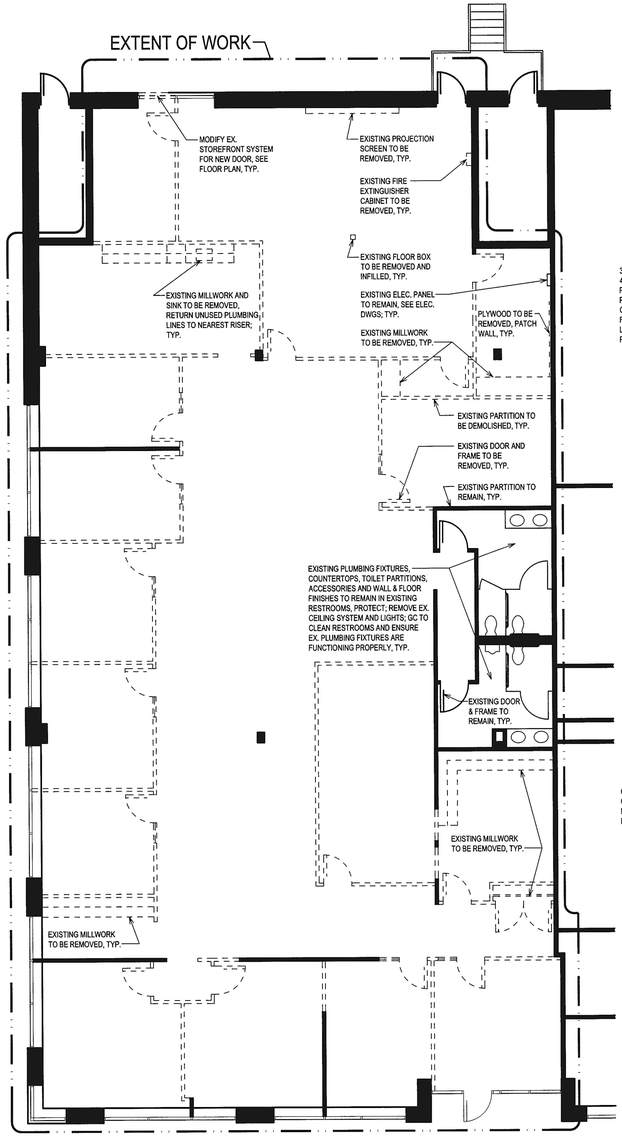

PLAN NORTH

0 2' 4' 8' 16'

SCALE 1/8" = 1'-0"

DEMOLITION PLAN

ARCHITECTURAL

CRITICAL DIMENSIONS SHALL NOT BE SCALED

EXISTING CONDITIONS HAVE BEEN PARTIALLY FIELD VERIFIED BY ARIUM AE.

NOTE: DOORS, FRAMES, PARTITIONS AND MISCELLANEOUS ITEMS ARE TO BE REMOVED AS DESIGNATED IN THE DEMOLITION PLAN. THE CONTRACTOR SHALL VERIFY WITH THE PROJECT MANAGER ANY ITEMS OR EQUIPMENT WHICH SHALL BE SALVAGED FOR POSSIBLE REUSE IN THE PROJECT OR ELSEWHERE. REFER TO MECHANICAL/ELECTRICAL DOCUMENTS FOR RELATED DEMOLITION.

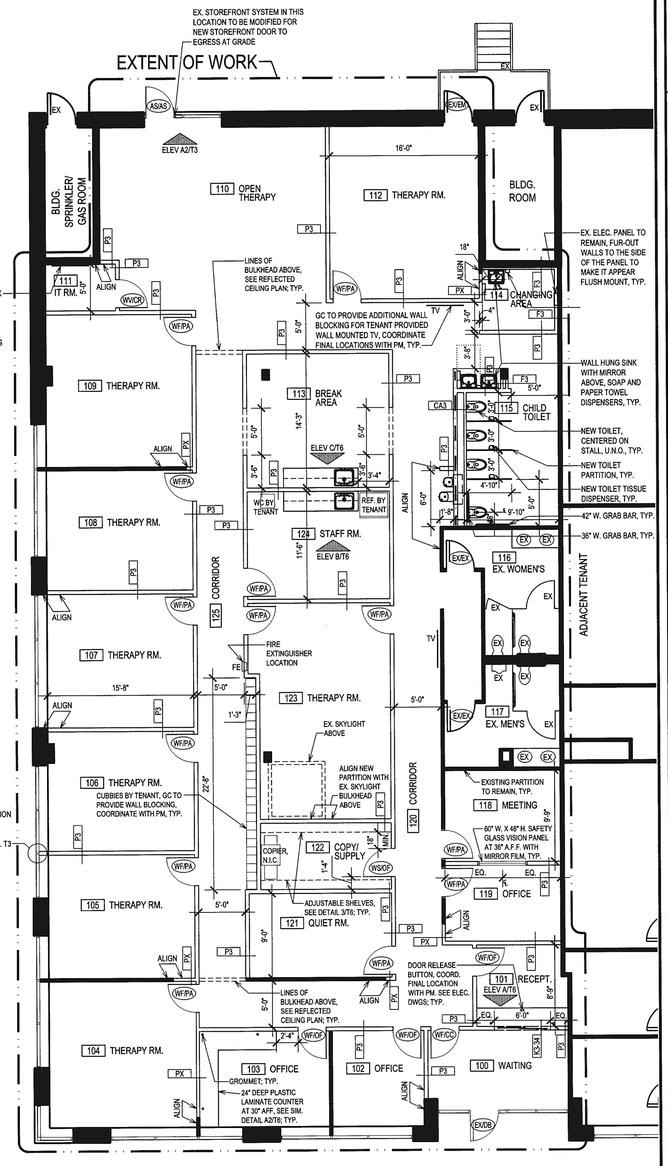

PLAN NORTH

0 2' 4' 8' 16'

SCALE 1/8" = 1'-0"

FLOOR PLAN

ARCHITECTURAL

CRITICAL DIMENSIONS SHALL NOT BE SCALED

EXISTING CONDITIONS HAVE BEEN PARTIALLY FIELD VERIFIED BY ARIUM AE.

STATE OF MARYLAND · STEPHANIE B. NUNN · 14795 · ARCHITECT

Stephanie B Nunn

Digitally signed by Stephanie B Nunn
Date: 2021.03.03 19:12:00 -05'00'

I CERTIFY THAT THESE DOCUMENTS WERE PREPARED OR APPROVED BY ME, AND THAT I AM A DULY LICENSED ARCHITECT UNDER THE LAWS OF THE STATE OF MARYLAND, LICENSE NUMBER: 14796 EXP. DATE: 10/1/2022

RECEIVED
APR 09 2021
LICENSES & PERMITS DIVISION

REVIEWED FOR CODE COMPLIANCE
Department of Inspections, Licenses and Permits
Howard County
Date: 03/16/21
By: Adolphe Hurlaux

REV NO.	DATE	DESCRIPTION

CONTRACTOR:

PROJECT MANAGER:
CDPT - CORPORATE OFFICE PROPERTIES TRUST
6711 COLUMBIA GATEWAY DRIVE, SUITE 300
COLUMBIA, MARYLAND 21046
PHONE: 443-285-5584

ARCHITECT / MEP ENGINEER:
ARIUM | AE
5307 THIN KNOLLS ROAD
SUITE 425
COLUMBIA, MD 21045
PHONE: 410-423-1300
WASHINGTON 301-621-4800
www.AriumAE.com

PROJECT:
LITTLE LEAVES BEHAVIORAL SERVICES
GROUND LEVEL SUITE A
7150 COLUMBIA GATEWAY DRIVE
COLUMBIA, MD 21046

ISSUE DATE:	BY:
03 MAR 2021	LMD
	SLA
	PM:
	SM: SBN
LATEST REVISION:	

TITLE: REF. CLG., DEMO. & FLOOR PLANS

PROJECT FILE NAME: CC50-LLBS Z14

COPYRIGHT © 2021 Arium AE, LLC

DWG NO. T5