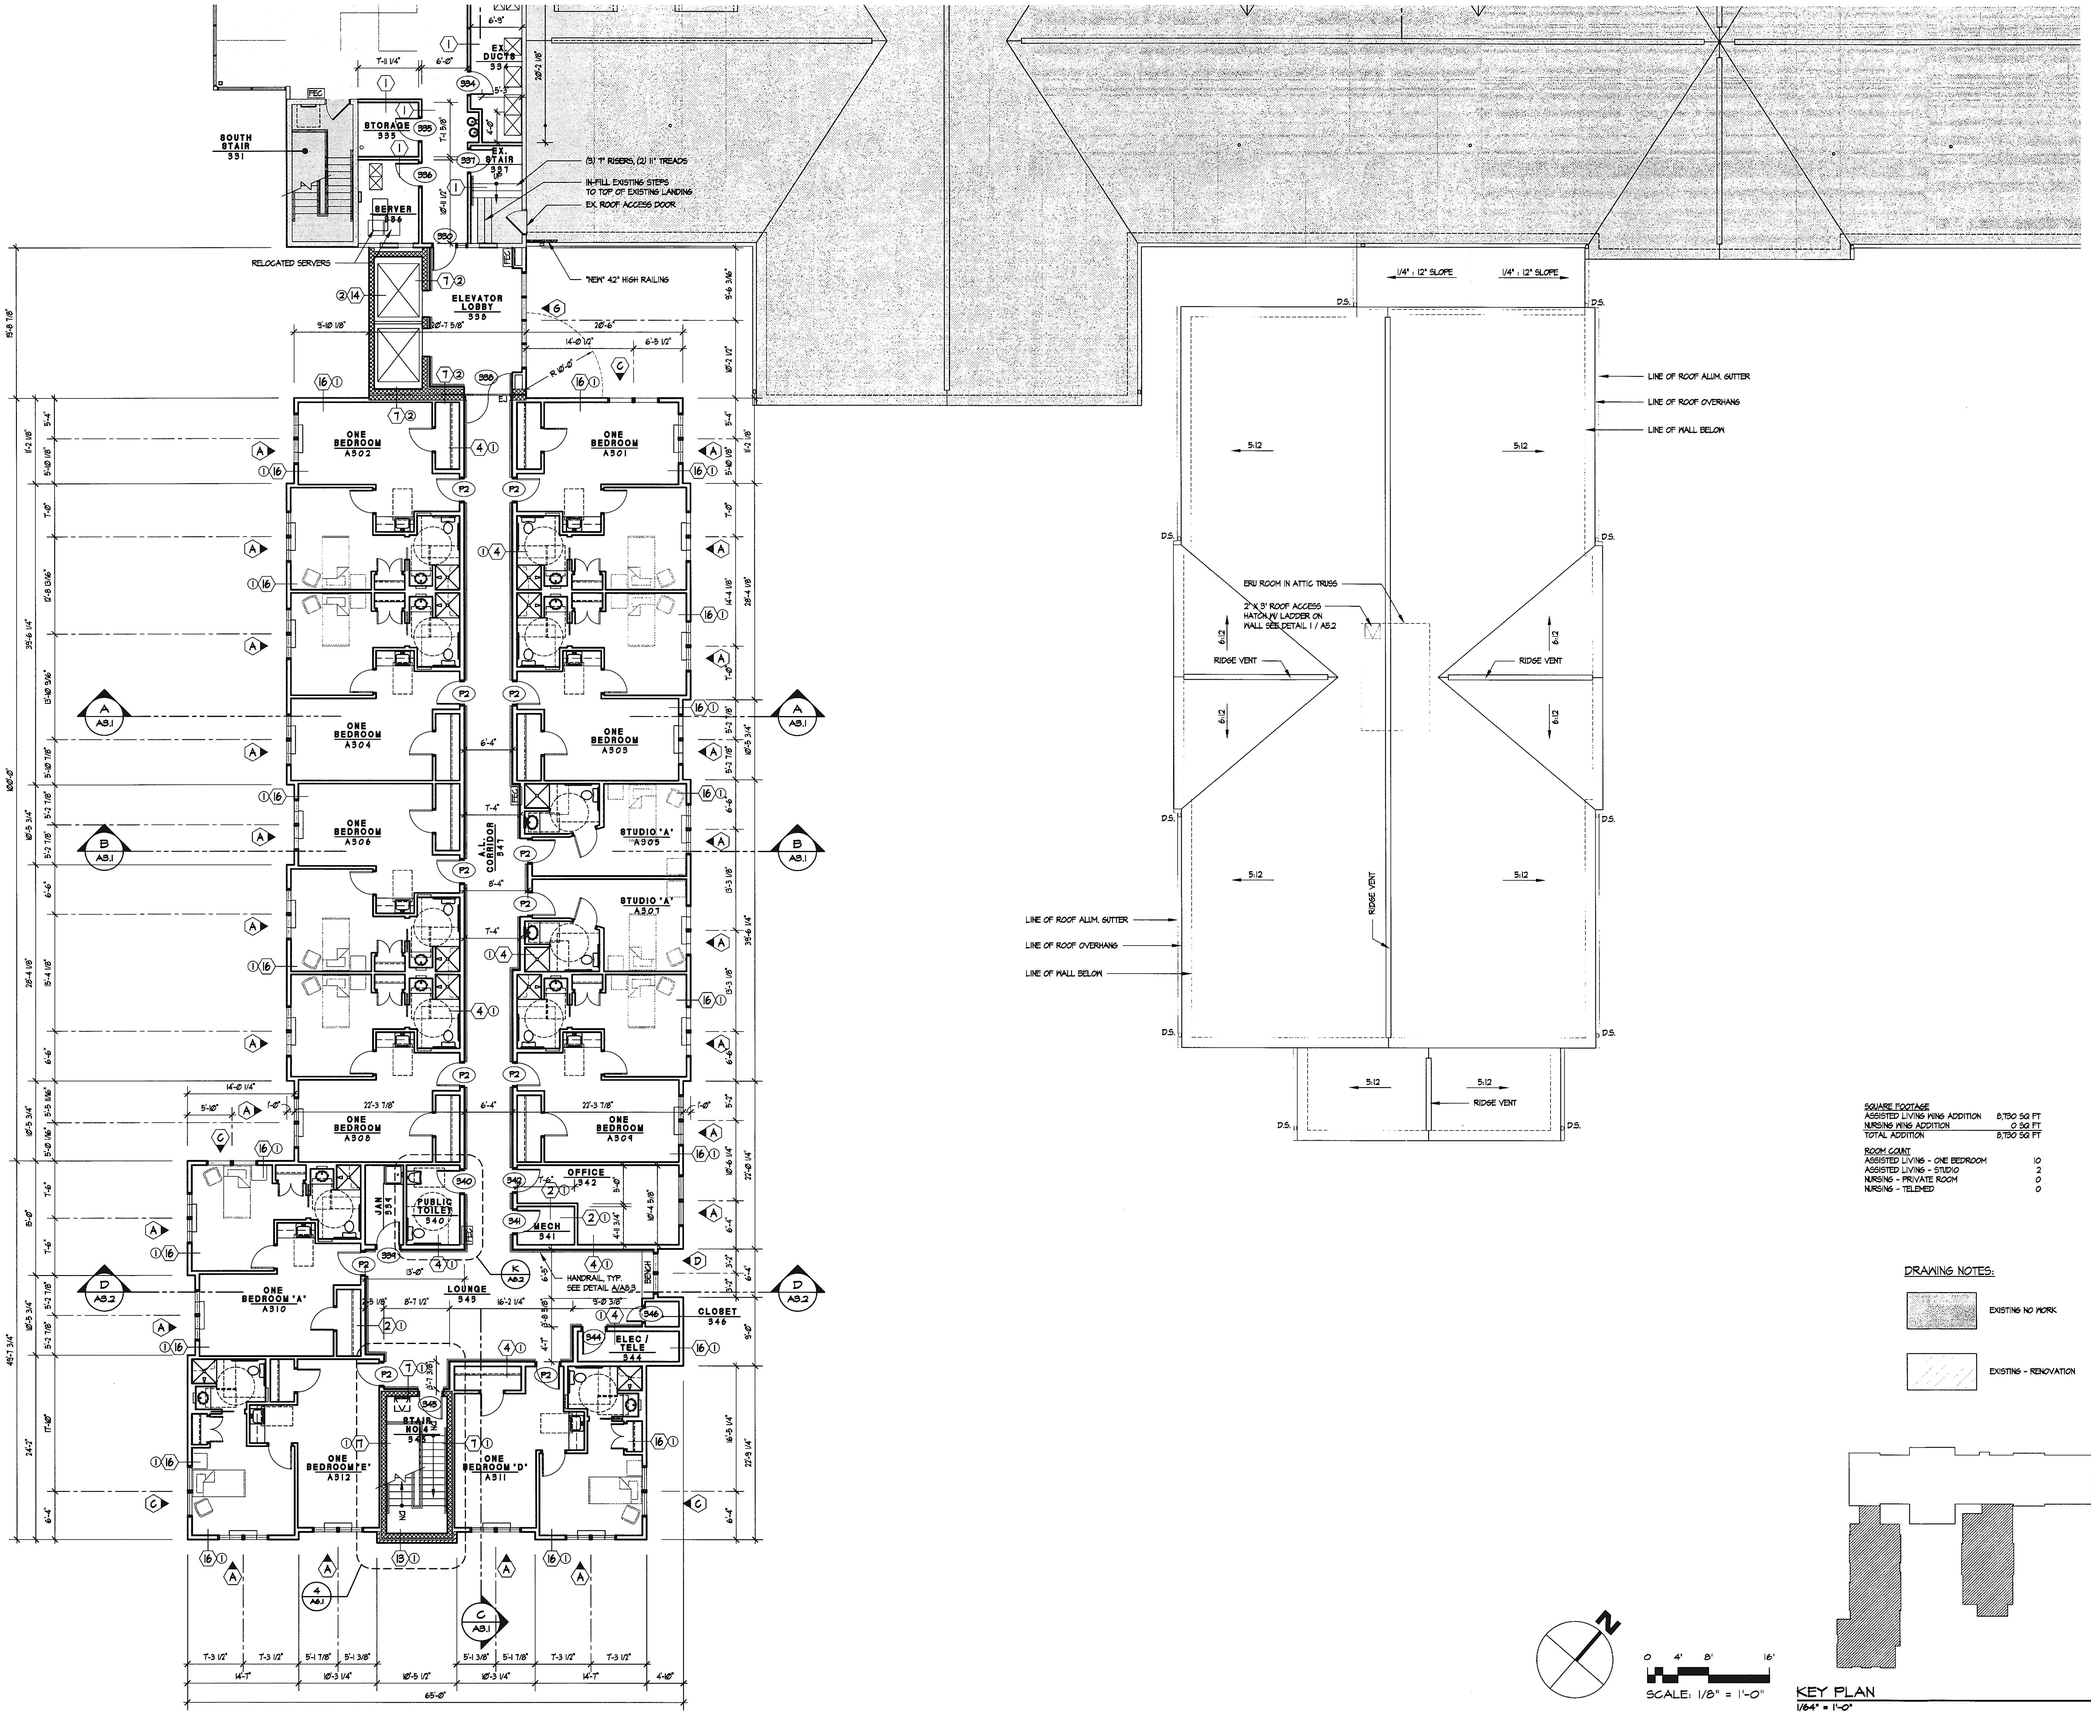

SQUARE FOOTAGE	
ASSISTED LIVING WING ADDITION	8,730 SQ FT
NURSING WING ADDITION	0 SQ FT
TOTAL ADDITION	8,730 SQ FT

ROOM COUNT	
ASSISTED LIVING - ONE BEDROOM	10
ASSISTED LIVING - STUDIO	2
NURSING - PRIVATE ROOM	0
NURSING - TELEMED	0

DRAWING NOTES:

EXISTING NO WORK

EXISTING - RENOVATION

KEY PLAN
1/64" = 1'-0"

REVISIONS	BY

Professional Certification
"I certify that these documents were prepared or approved by me, and that I am duly licensed architect under the laws of the State of Maryland, license number 2002 A, expiration date February 25, 2020."

Lorien Nursing – Elkridge Addition

7615 Washington Blvd
Elkridge, Maryland 21075

THIRD FLOOR NEW WORK PLAN

DATE	April 4, 2019
SCALE	1/8" = 1'-0"
DRAWN	
JOB	
SHEET	A1.8
OF	SHEETS