DOOR SCHEDULE

Door Type	UL LABEL	Ht.	Wth.	Th.	Mat.	Frame Type	UL LABEL	Mat.	Wall Thick-ness	Hardware Type
A	–	1'-0"	3'-0"	1¾"	H.C. BIRCH	1	–	WD.	4½"	H1
B	'B'	"	"	"	S.C. BIRCH	2	'B'	STL.	6"	H2
C	'C'	"	"	"	"	3	'C'	STL.	4¾"	H3
D	–	"	"	"	"	4	–	WD	V.I.F	H4
E	–	"	2'-8"	"	H.C. BIRCH	5	'B'	STL	12½" V.I.F	H5
F	–	"	4'-0"	1⅜"	"	6	–	WD	10⅛"	H6
G	'B'	6'-6"	3'-0"	1¾"	WD. EXT	7	'B'	STL	10"	H7
H	–	7'-0"	3'-0"	1¾"	STL.	8	–	WD	4½"	H8
I	–	"	"	1¾"	STL-INS-BD					
J	–	"	3'-0"	1⅜"	S.C. BIRCH					
K	–	7'-0"	3'-0"	1 3/64"	G.G.BIRCH/GL.					
L	–	6'-6"	2'-8"	1⅜"	S.C. BIRCH					

DOOR TYPE — FRAME TYPE — HARDWARE TYPE

DOOR TYPES

ADD ALT. SIDELITE

Notes Existing doors are denoted as 'EX'.

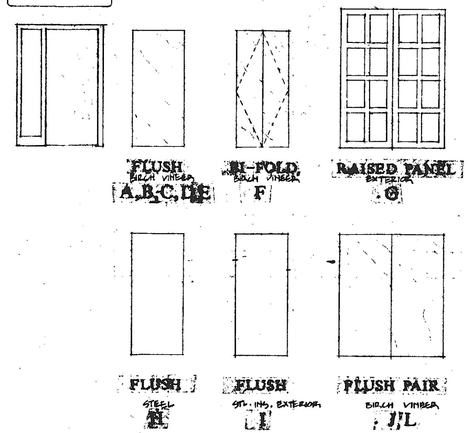

WALL TYPES 3" = 1'-0"

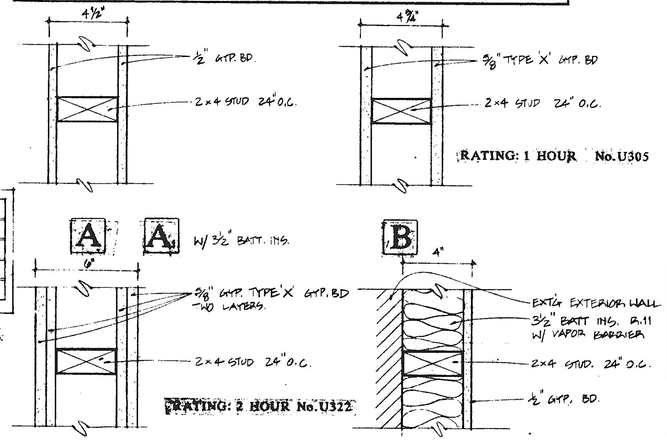

WALL TYPES DESIGNATION

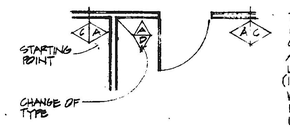

THE TYPICAL SYMBOL INDICATING THE BEGINNING OF A GIVEN WALL TYPE, ALL WALLS ALONG THE LINE OF THE PARTITION (INCLUDING DOOR & WINDOW PENETRATIONS) REMAIN CONSTANT UNTIL NEXT INDICATION.

FRAME TYPES 3" = 1'-0" UNLESS OTHERWISE NOTED

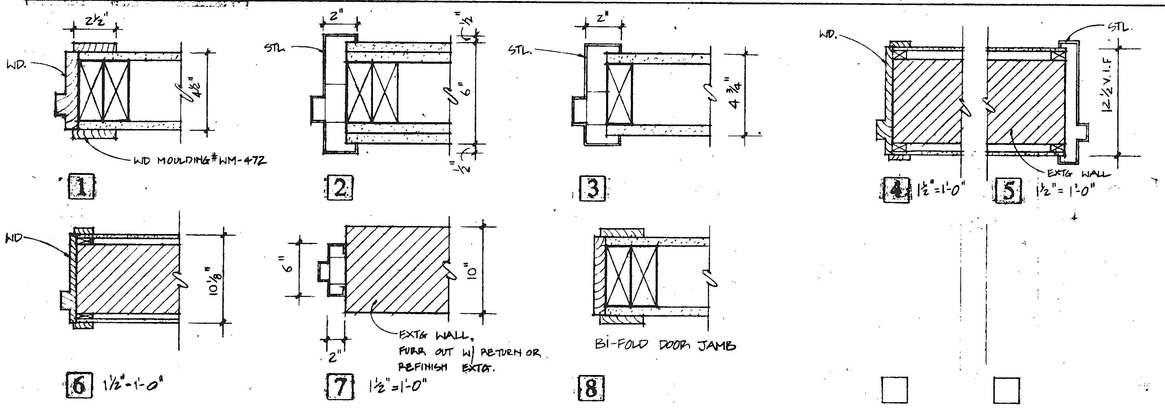

PAINT SCHEDULE

No.	MANUFACTURER	COLOR	CODE No.	REMARK

FLOOR COVERING SCHEDULE

No.	MANUFACTURER	COLOR	CODE No.	
1				
2				
3				

FINISH SCHEDULE

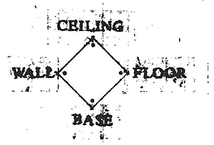

CEILING
1. G.W.B
2. FE-FINISH
3. HUNG

FLOOR
1. QUARRY TILE
2. CARPET
3. V.C.T.
4. EXPOSED
5. MOSAIC TILE

WALL
1.
2.
3.

BASE
1. WOOD
2. VINYL
3. TILE

WINDOW SCHEDULE

No	Type	Size	Frame Details: Head	Jamb	Sill	Mfg.	Mod #	Finish	Remarks
1	D	2'-8"x3'-0"				POZZI			
2	A	2'-6"x3'-11"							KITCHENETTE
3	A	2'-8"x6'-6"							
4	A	2'-8"x6'-4"							
5	A	3'-0"x6'-4"							
6	A	2'-8"x6'-2"							
7	A	1'-7"x1'-8"							
8	A	2'-8"x3'-10"							
9	A	1'-8"x2'-0"							
10	A	4'-10"x6'-9"							
11	A	3'-0"x6'-6"							
12									
13									

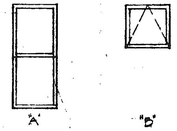

NO.	DATE	DESCRIPTION
		REVISIONS

Cho Wilks & Benn
316 North Charles Street
Baltimore, Maryland 21201
(301) 576-0440
ARCHITECTS

MARYLAND institute

DRAWN BY: KE | CHECKED BY:

Schedules/ Wall Types

PROJECT NO.: 1710.

SHEET NO.: A-801

SCALE: AS NOTED

DATE: 20 MAY 88

LATEST REV.: