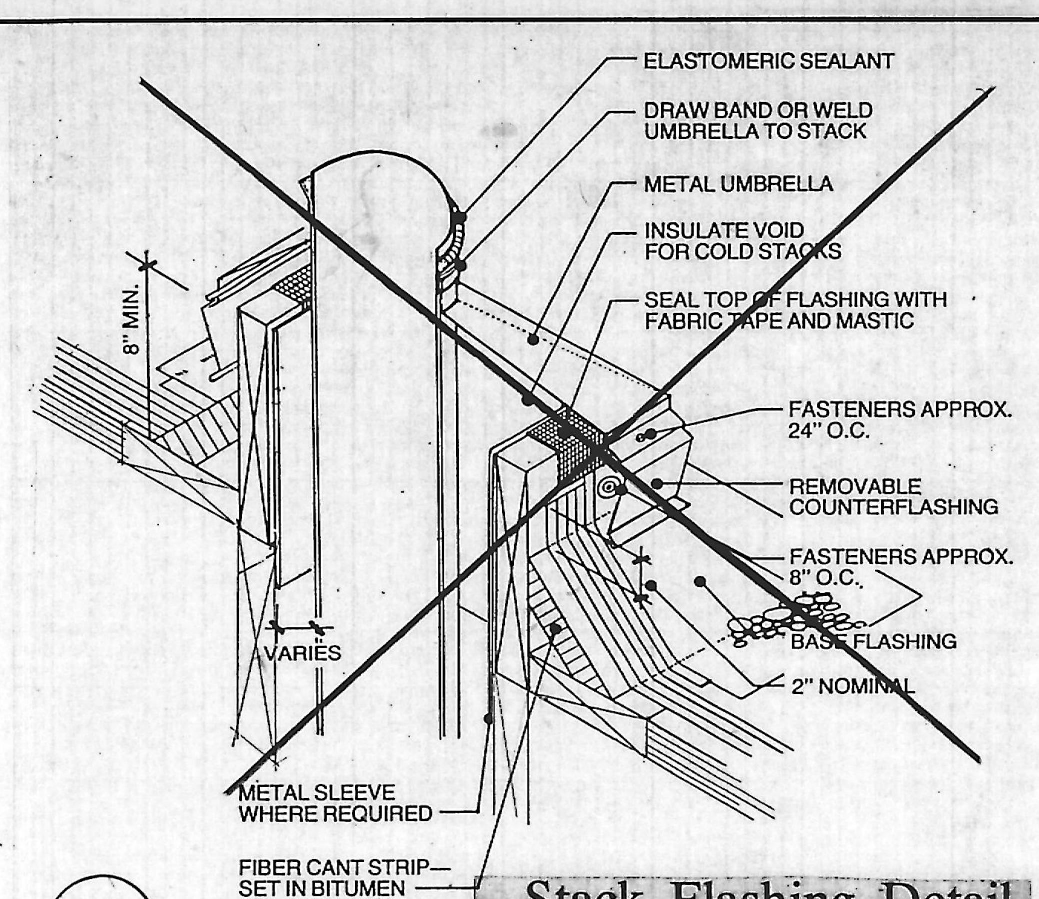

8 A·702 Stack Flashing Detail

OMIT

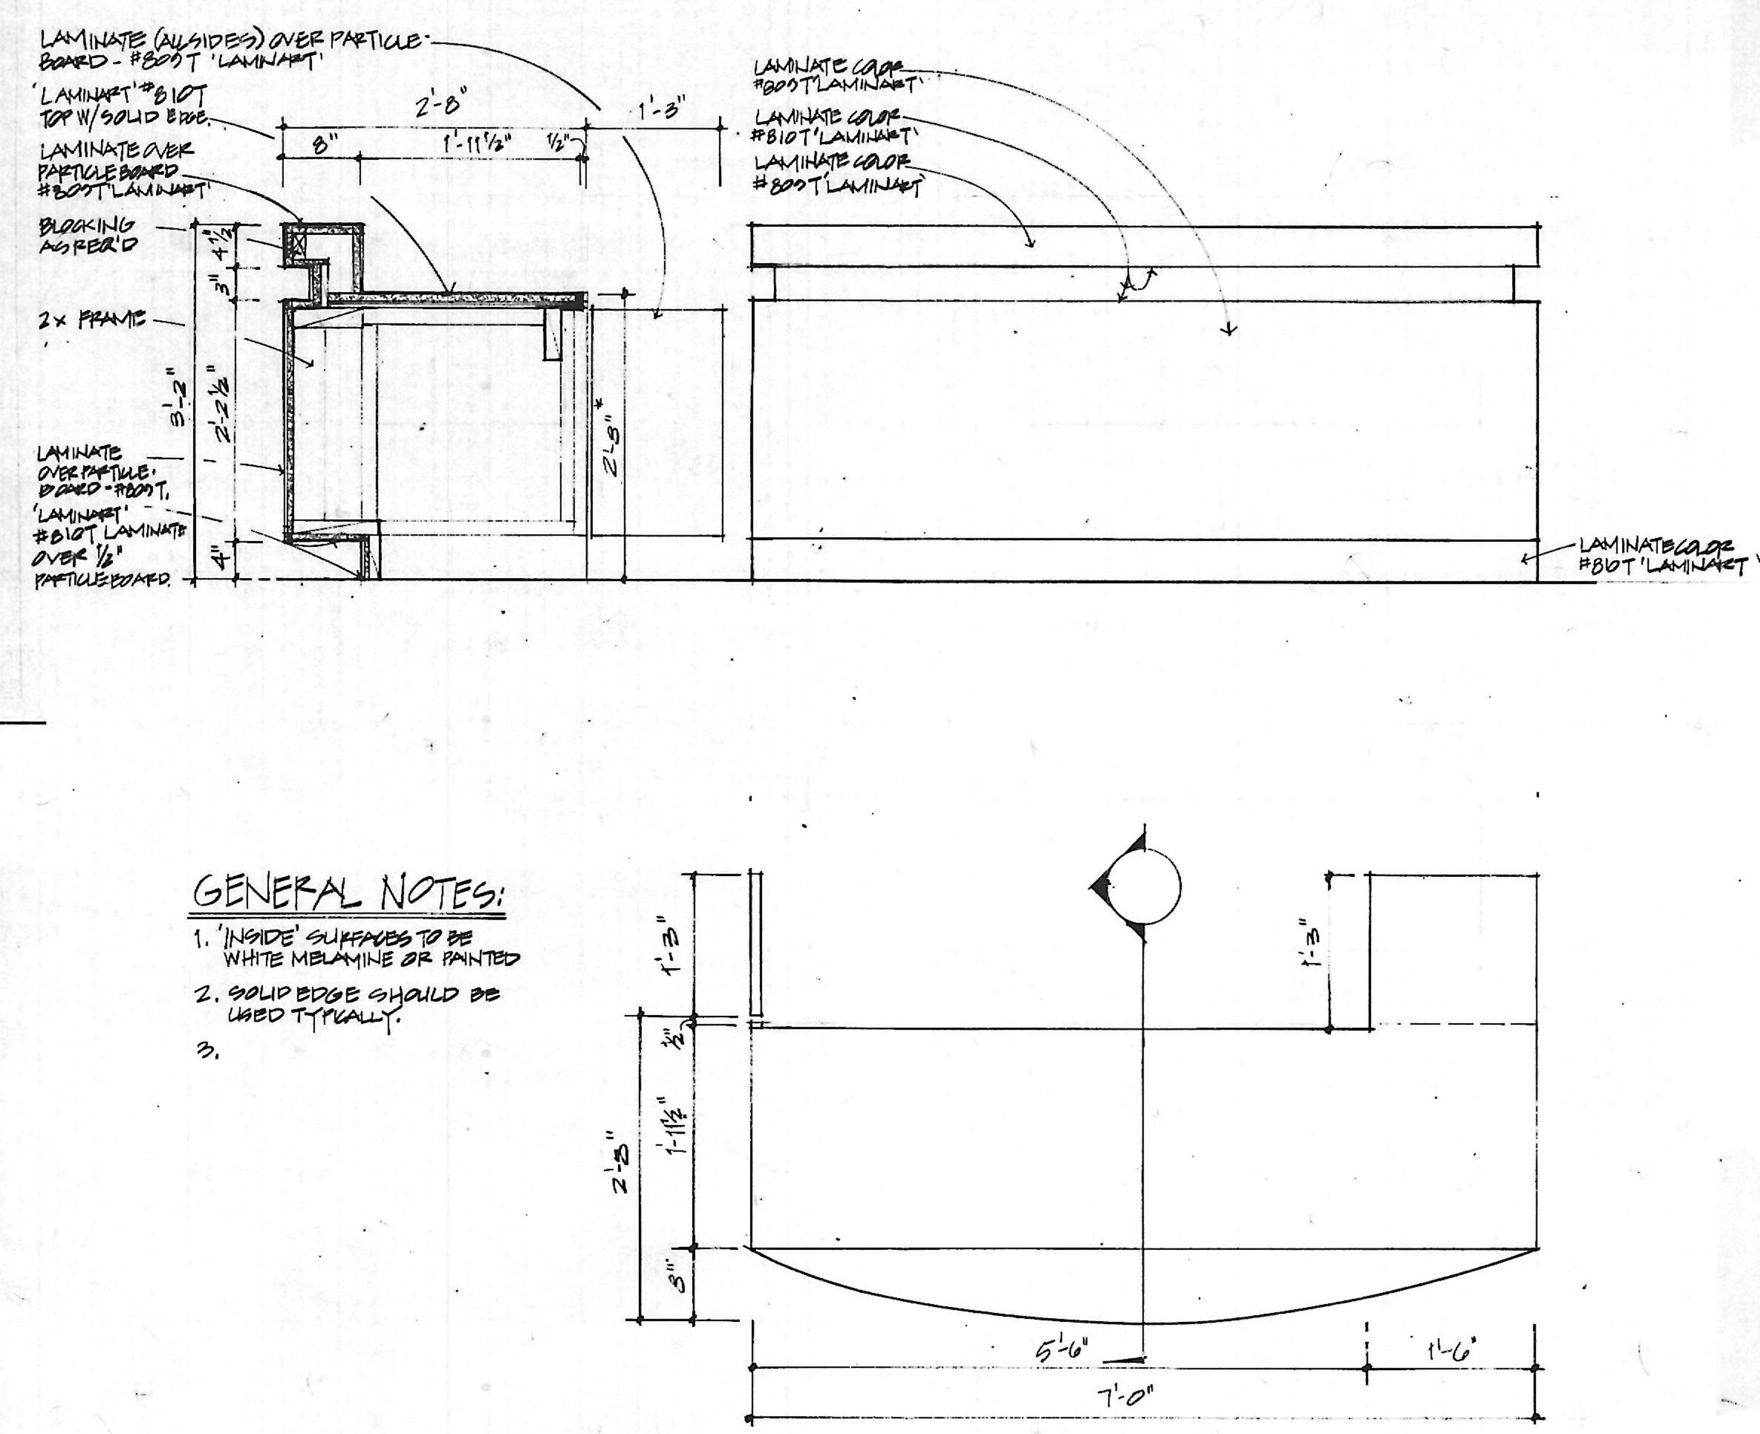

GENERAL NOTES:
1. 'INSIDE' SURFACES TO BE WHITE MELAMINE OR PAINTED
2. SOLID EDGE SHOULD BE USED TYPICALLY.
3.

5 A·702 Main Lobby Desk Plan /Section /Elevation N.I.C. 3/4"=1'-0"

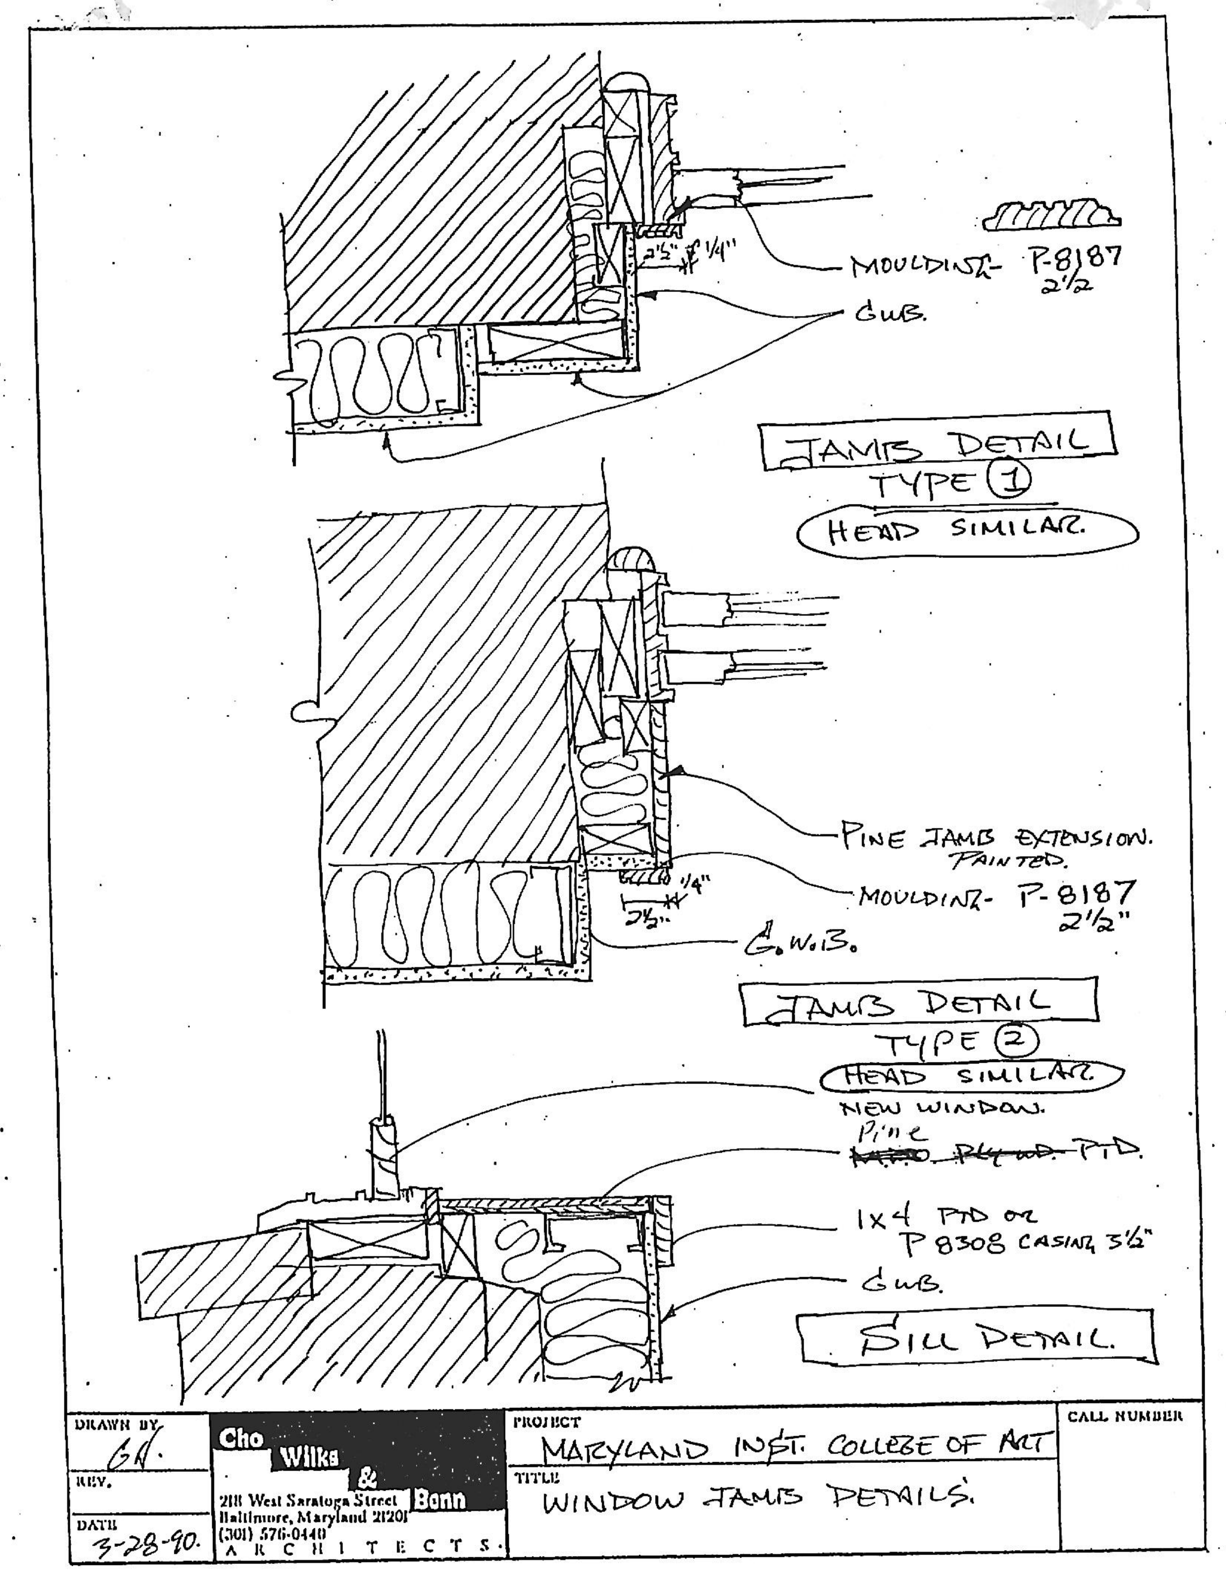

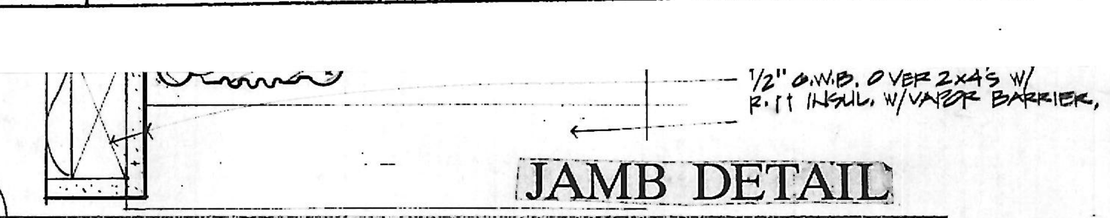

2 A·702 JAMB DETAIL 3"=1'-0"

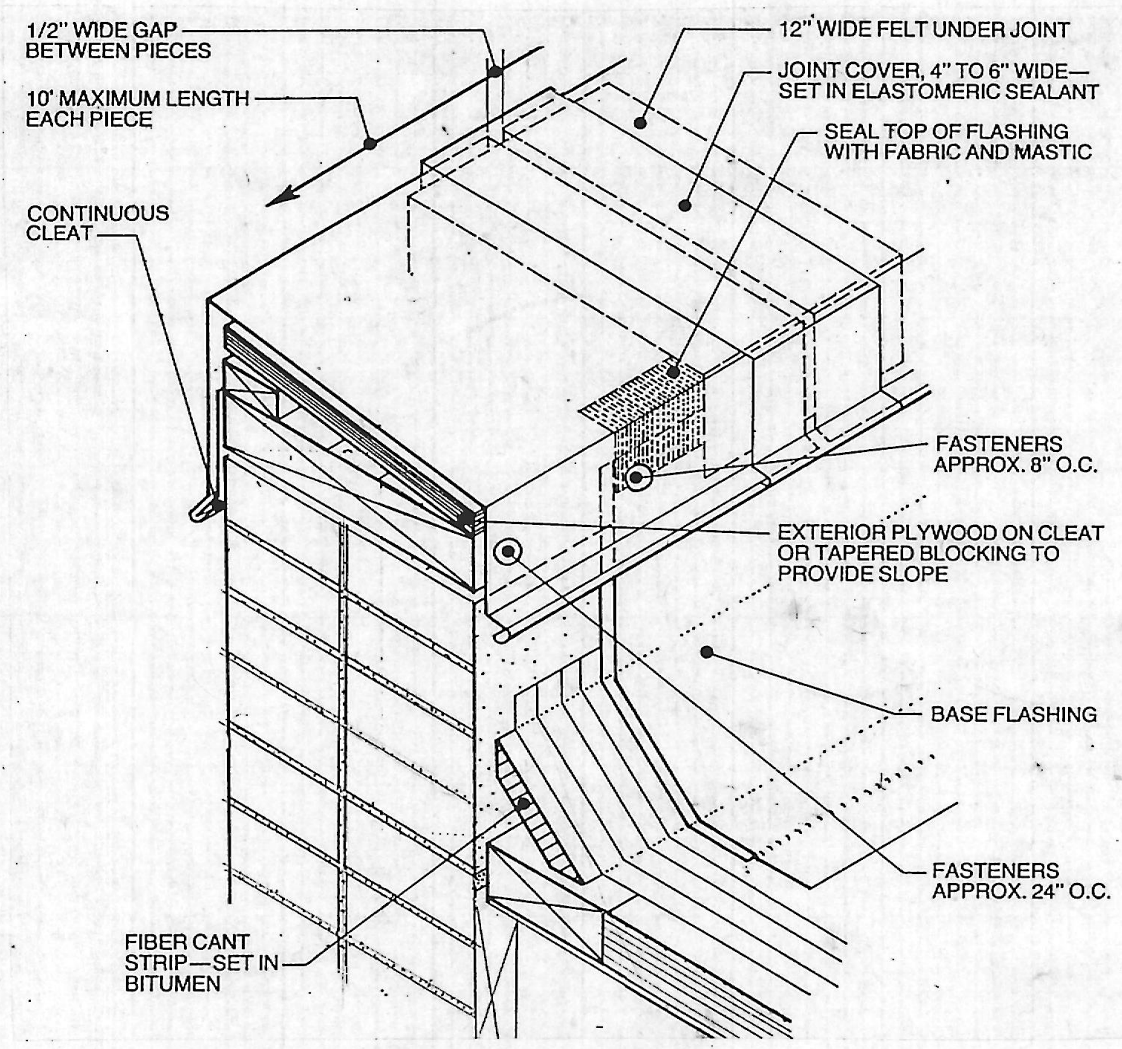

9 A·702 Metal Parapet Cap Detail

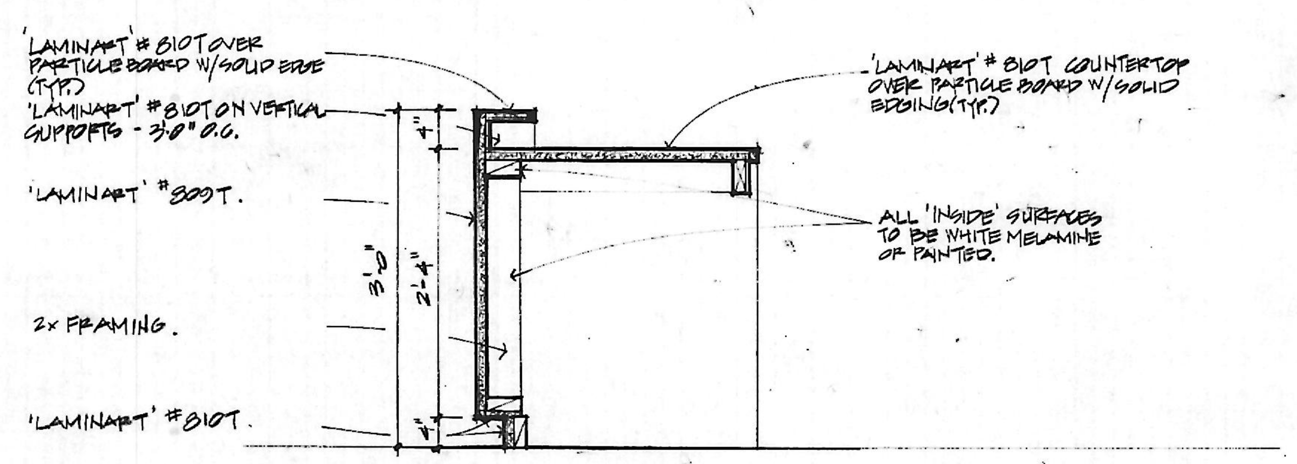

6 A·702 Cashiers' Counter N.I.C. 3/4"=1'-0"

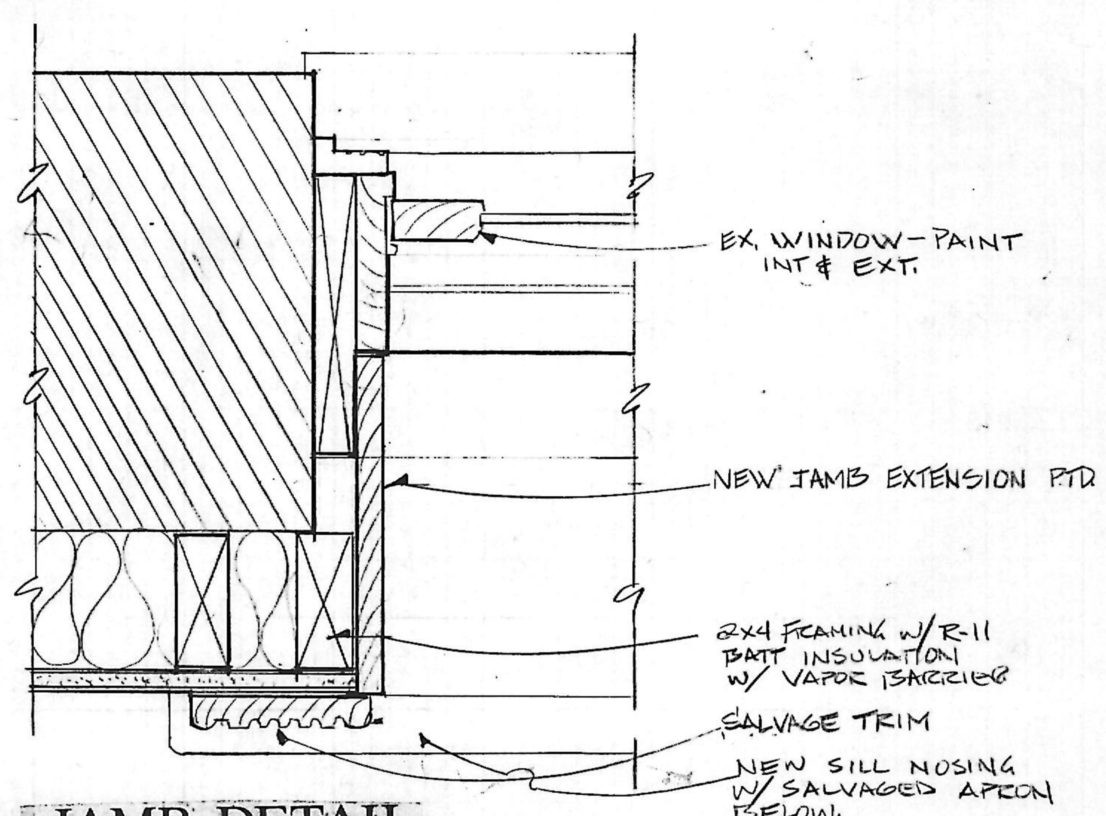

3 A702 JAMB DETAIL SCALE 3"=1'-0"

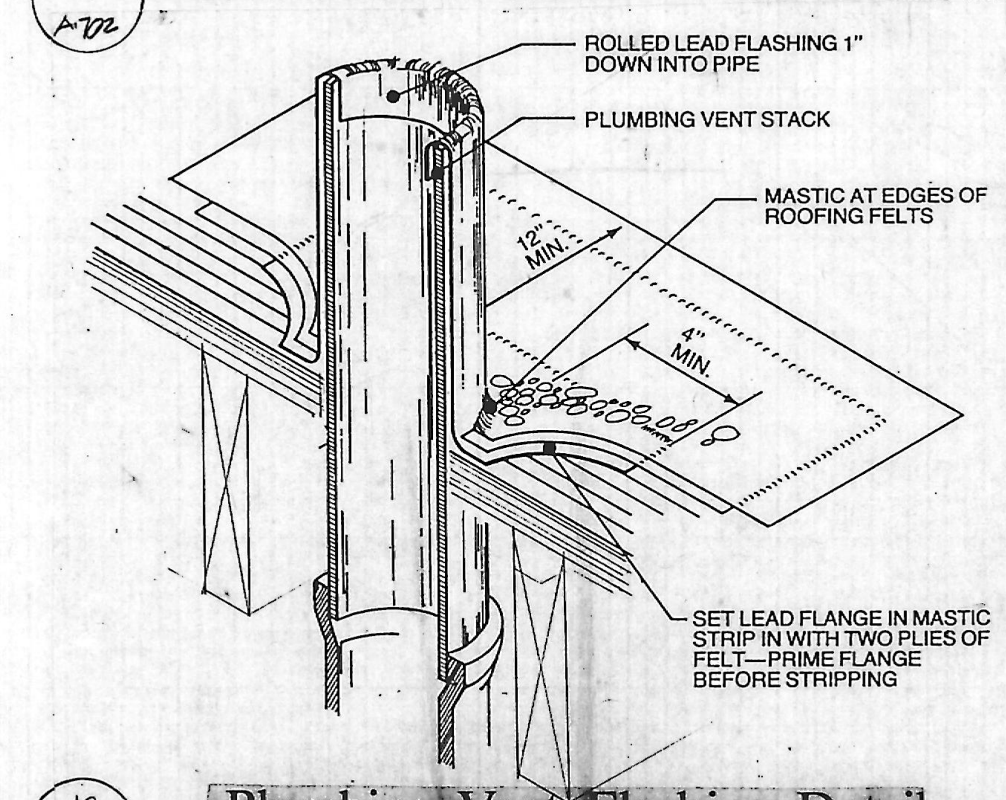

10 A·702 Plumbing Vent Flashing Detail

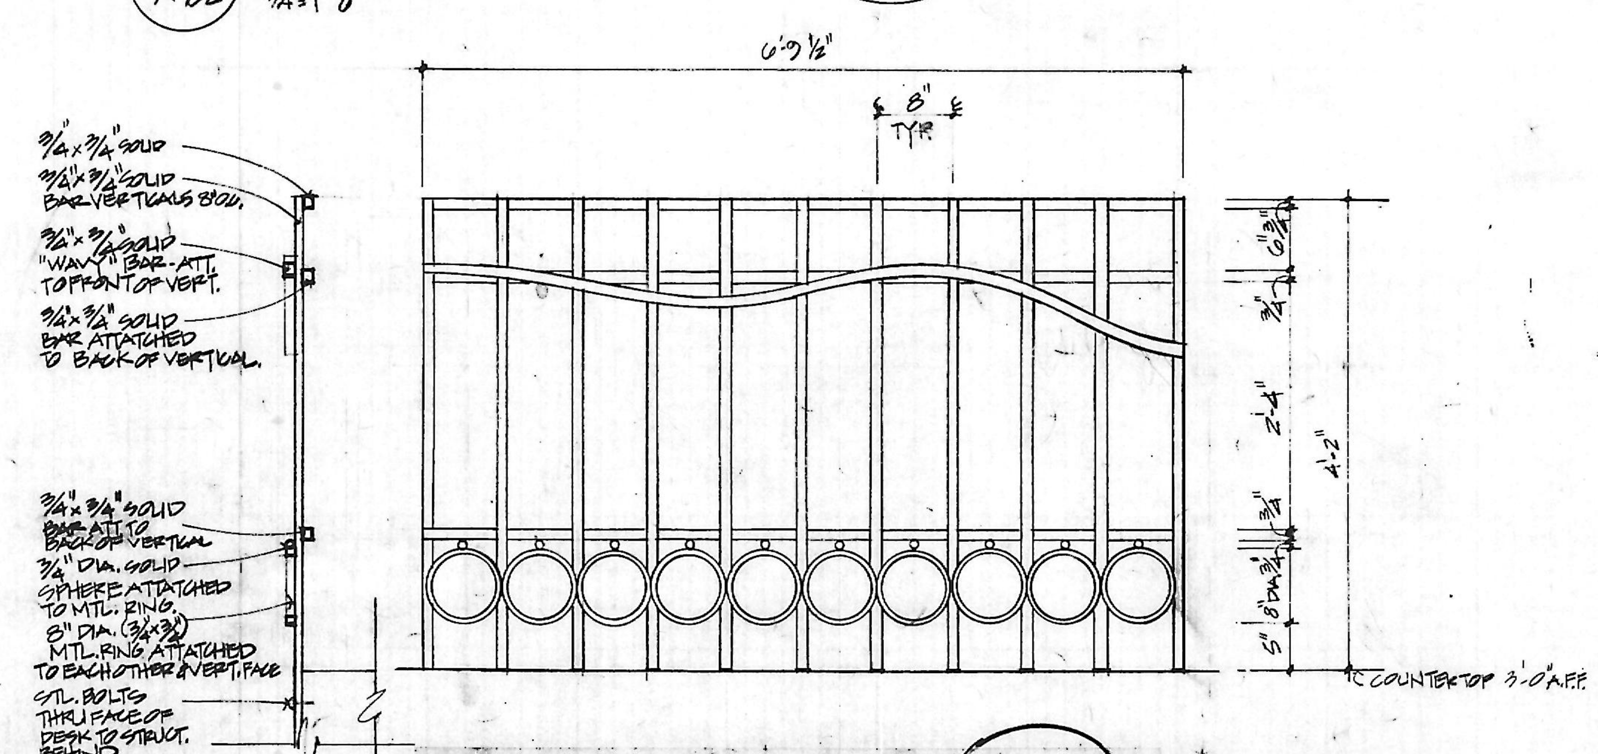

7 A·702 Metal Cashiers' Screen N.I.C. 3/4"=1'-0"

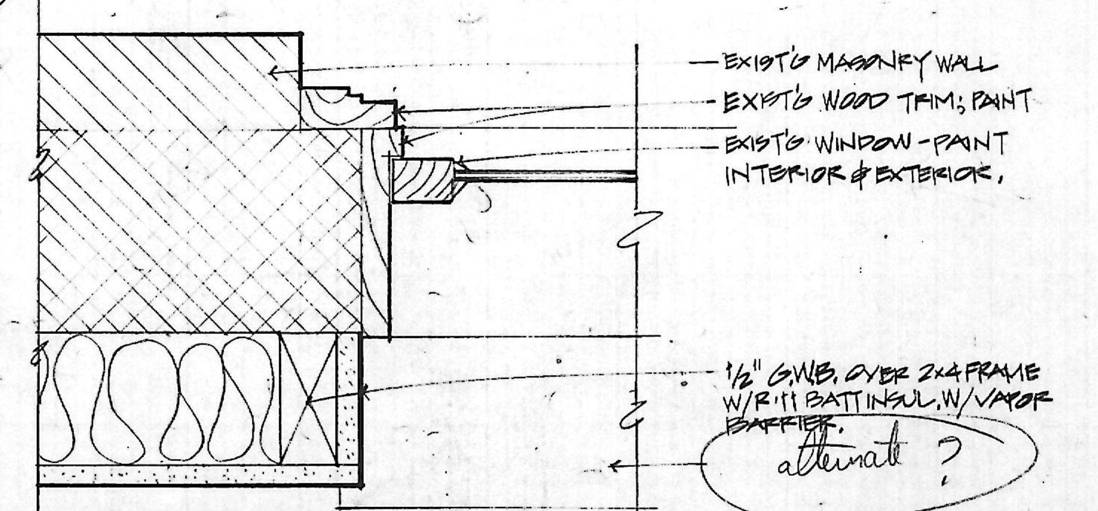

4 A·702 JAMB DETAIL 3"=1'-0"

GENERAL NOTE:
1. VERIFY ALL EX. WINDOW CONITIONS & DIMENSIONS PRIOR TO FABRICATION.
2. MATCH EXISTING WINDOW DIMENSIONS TO MATCH HISTORIC REPLICATION W/EXCEPTION OF NEW THERMAPANE GLAZING.

NO.	DATE	DESCRIPTION

REVISIONS

Cho Wilks & Benn
316 North Charles Street
Baltimore, Maryland 21201
(301) 576-0440
ARCHITECTS

MARYLAND institute

DRAWN BY: JGM | CHECKED BY:

Details
Contract Dwg.

PROJECT NO.: 1710, | SHEET NO.: A-702
SCALE: AS NOTED
DATE: 8-17-89
LATEST REV.: 8-17-89

136836