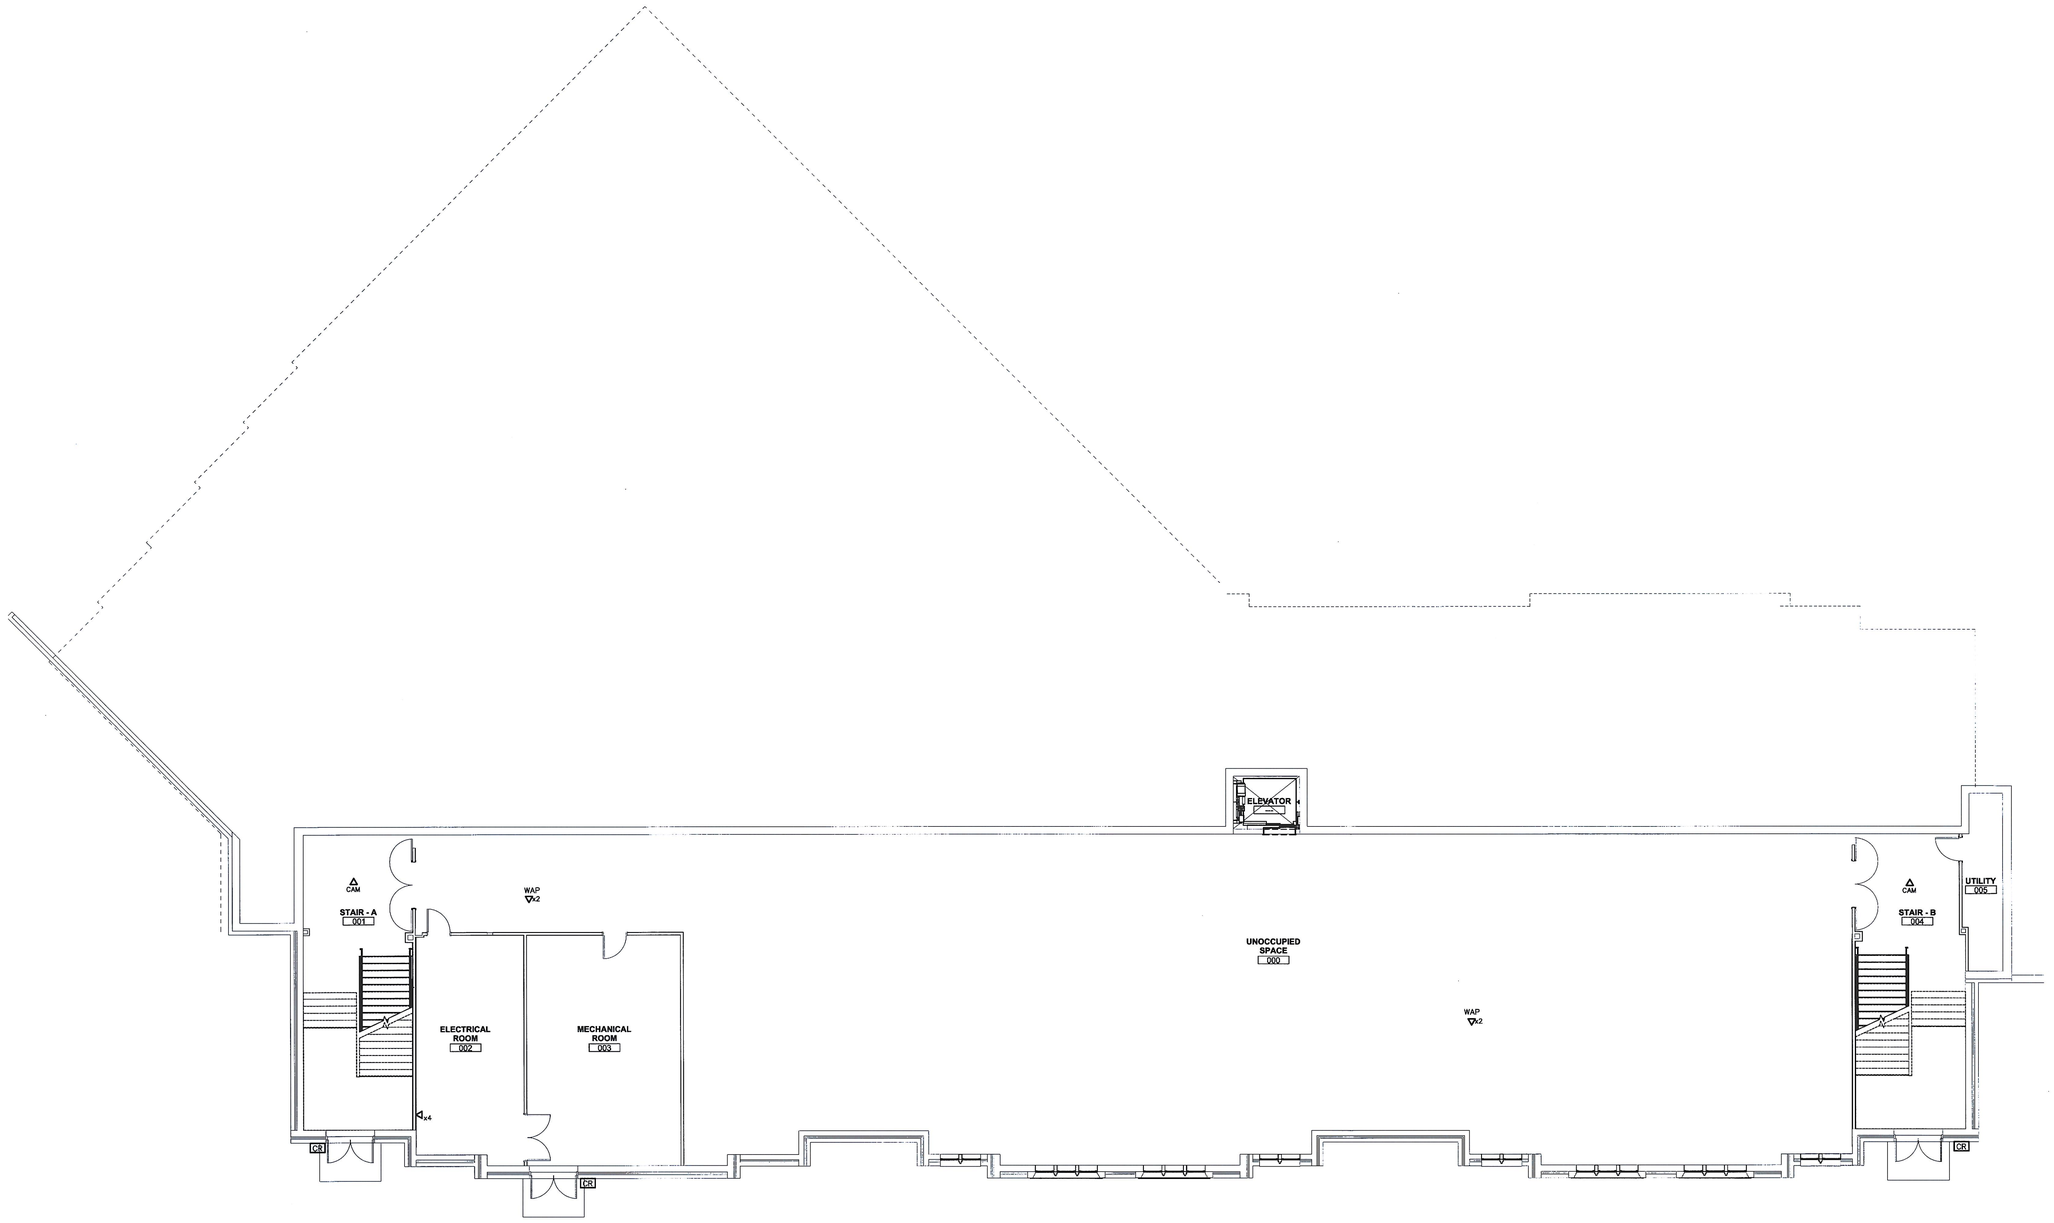

1 GROUND FLOOR PLAN - SPECIAL SYSTEMS

SCALE: 1/8" = 1'-0"

GENERAL NOTES:

1. THIS SHEET IS PROVIDED FOR INFORMATION PURPOSES ONLY AND IS INTENDED TO BE USED FOR THE OWNER'S COORDINATION OF WORK WITH THEIR SPECIAL SYSTEMS VENDOR. ALL RFI'S, SUBMITTALS AND OTHER CONSTRUCTION ADMINISTRATION ACTIVITIES RELATING TO THIS DOCUMENT SHOULD BE DIRECTED THROUGH MR. STEVE MORRILL AT LOYOLA BLAKEFIELD, PHONE: 410-823-0601 EXTENSION 460, EMAIL: SMORRILL@LOYOLABLAKEFIELD.ORG AND MR. NICK MILLS AT HDC Inc, PHONE: 443-9289260, EMAIL: NMILLS@HDC-INC.COM.

JMT ARCHITECTURE
1104 KENILWORTH DRIVE, SUITE 500
TOWSON, MARYLAND 21204-2101
410.337.2886
WWW.JMTARCHITECTURE.COM

bkm
Burdette, Koehler, Murphy & Associates, Inc.
Mechanical / Electrical Engineers
6300 Blair Hill Lane, Suite 400 | Baltimore, Maryland 21209
P: 410.323.0500 | www.bkma.com

SEAL:

PROJECT:

INNOVATIVE LEARNING CENTER

NEW MIDDLE SCHOOL

500 CHESTNUT AVE
TOWSON, MD 21204

PREPARED FOR:

LOYOLA BLAKEFIELD

500 CHESTNUT AVE
TOWSON, MD 21204

MARK	DATE	DESCRIPTION

PROJECT NO:	18-00386-001
DATE:	AUGUST 30, 2019
SCALE:	AS NOTED
DESIGNED BY:	
DRAWN BY:	
CHECKED BY:	

DRAWING TITLE:

GROUND FLOOR PLAN SPECIAL SYSTEMS

SHEET NUMBER:

T101

BKM# 18044.01

© JMT | ARCHITECTURE 2018

Plotted By: Theo Nikolaitchik | 8/30/2019 11:51 AM
ARL: G:\18044.01\Drawings\Acad\ET101