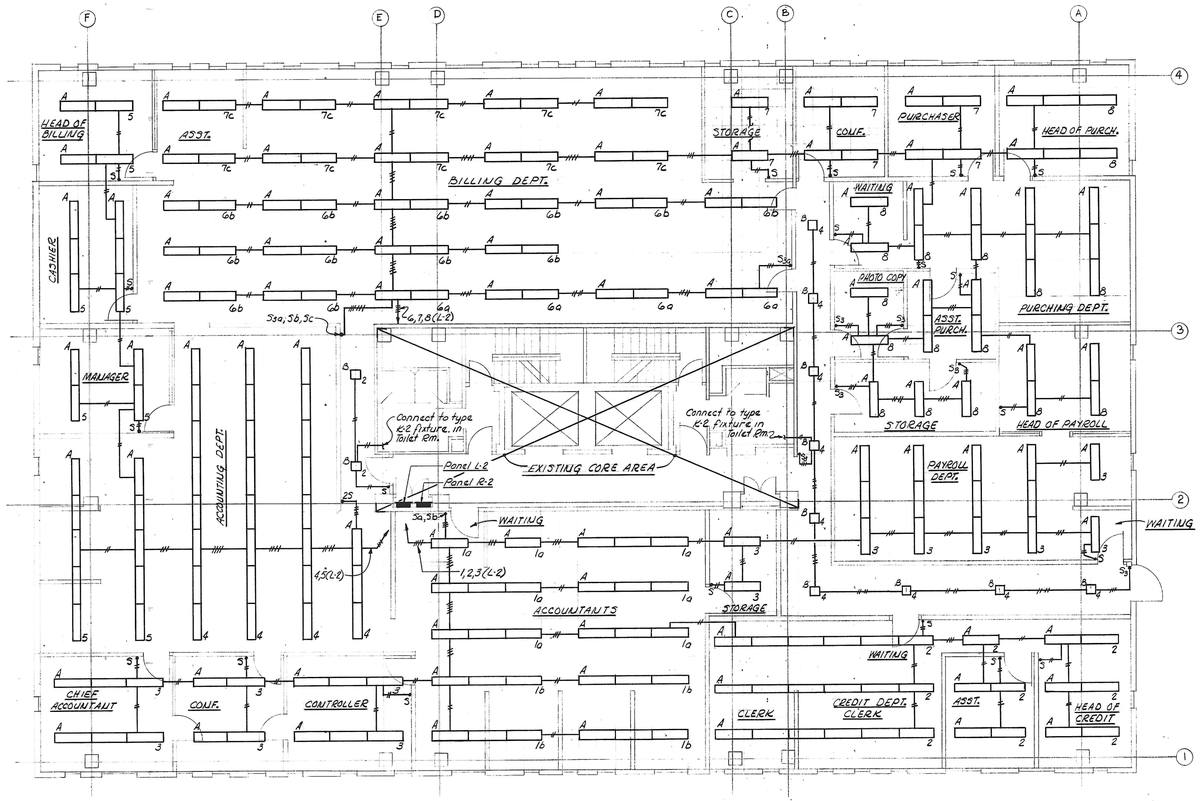

SECOND FLOOR PLAN

Scale: 1/8"=1'-0"

MICROFILMED

REVISIONS

NO.	DATE	ITEM	REF.

FIRM H.A. INC.

DESIGNED BY R.W.G.

DRAWN BY R.W.G.

CHECKED BY R.B.

APPROVED BY R.B.

SEAL H.A. JOB NO. N-16

STATE OF MARYLAND RICHARD BRADLEY VI No. 3070 REGISTERED PROFESSIONAL ENGINEER

STRUCTURAL ENGINEERING
VAN RENSSELAER P. SAXE
1701 ST. PAUL ST. BALTO, MD. 21202

MECHANICAL-ELECTRICAL ENGINEERING
HENRY ADAMS, INC
2315 ST. PAUL ST. BALTO, MD. 21218

CHRISTIE, NILES & ANDREWS
22 W. Pennsylvania Ave. Towson, Maryland 21204
1047 31st Street, N.W. Washington, D.C. 20007
(301) 823-7862
(202) 337-4447
ARCHITECTS

OFFICE BUILDING FOR NOTTINGHAM FARMS INC.

102 W. PENNSYLVANIA AVE.
TOWSON, MARYLAND 21204

SECOND FLOOR PLAN

JOB NO.	6522
SCALE	1/8"=1'-0"
DATE	SEPT. 11, 1967
LAST REV.	

E-3A

N-16