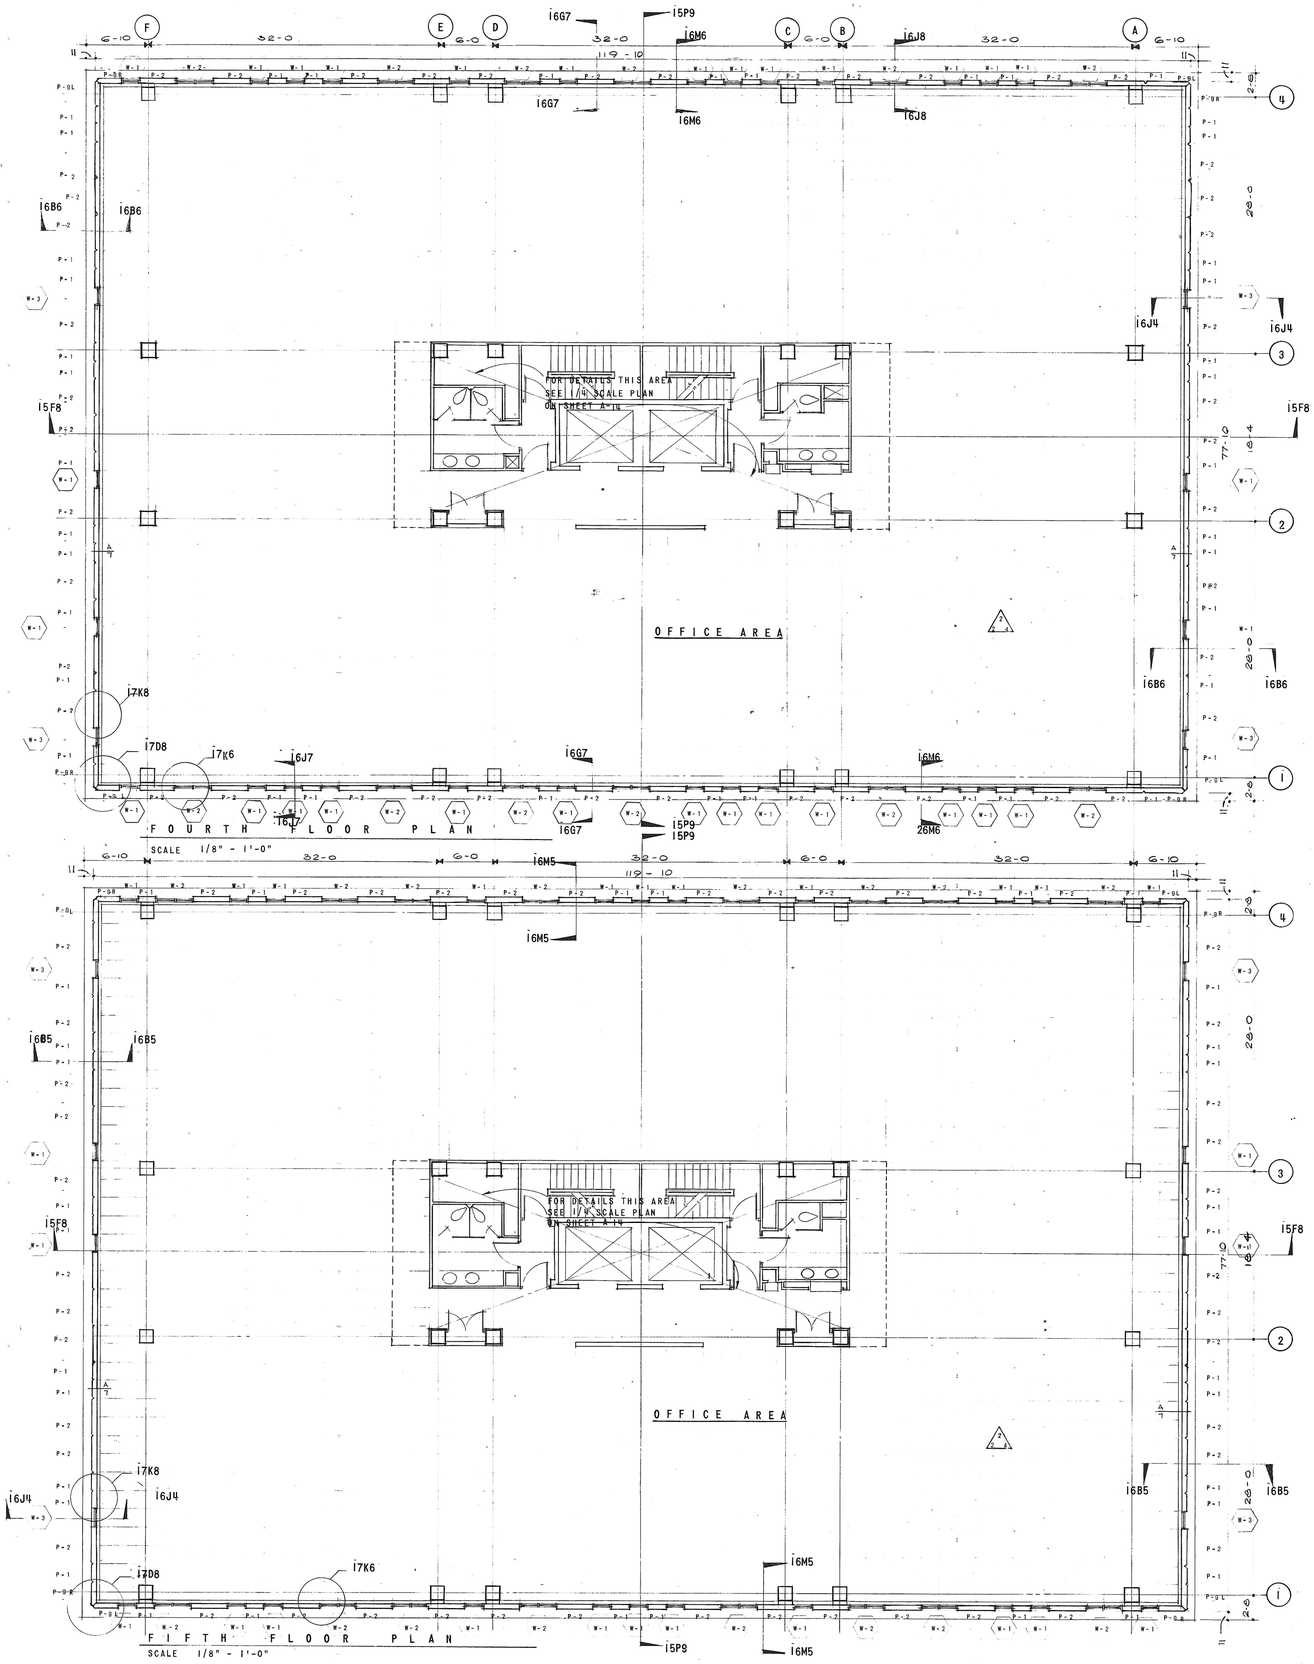

REVISIONS			
NO.	DATE	ITEM	REF.
1	13DEC66	CONCRETE PANELS	

FIRM CNA
DESIGNED BY PGC
DRAWN BY JJK
CHECKED BY JJK
APPROVED BY PGC

SEAL
680-A
1392-A 1157-A
BOARD OF EXAMINERS AND REGISTRATION OF ARCHITECTS STATE OF MARYLAND

STRUCTURAL ENGINEERING
VAN RENSSELAER P. SAXE
1701 ST. PAUL ST. BALTO, MD, 21202

MECHANICAL-ELECTRICAL ENGINEERING
HENRY ADAMS, INC.
2315 ST. PAUL ST. BALTO, MD. 21218

CHRISTIE, NILES & ANDREWS
22 W. Pennsylvania Ave. Towson, Maryland 21204
1047 31st Street, N.W. Washington, D.C. 20007
(301) 823-7862
202 [illegible]
ARCHITECTS

OFFICE BUILDING
FOR
NOTTINGHAM FARMS INC.

102 W. PENNSYLVANIA AVE.
TOWSON, MARYLAND 21204

FOURTH FLOOR PLAN
FIFTH FLOOR PLAN

JOB NO.	6522
SCALE	AS NOTED
DATE	27 Sept. 66
LAST REV.	13DEC 66

A7