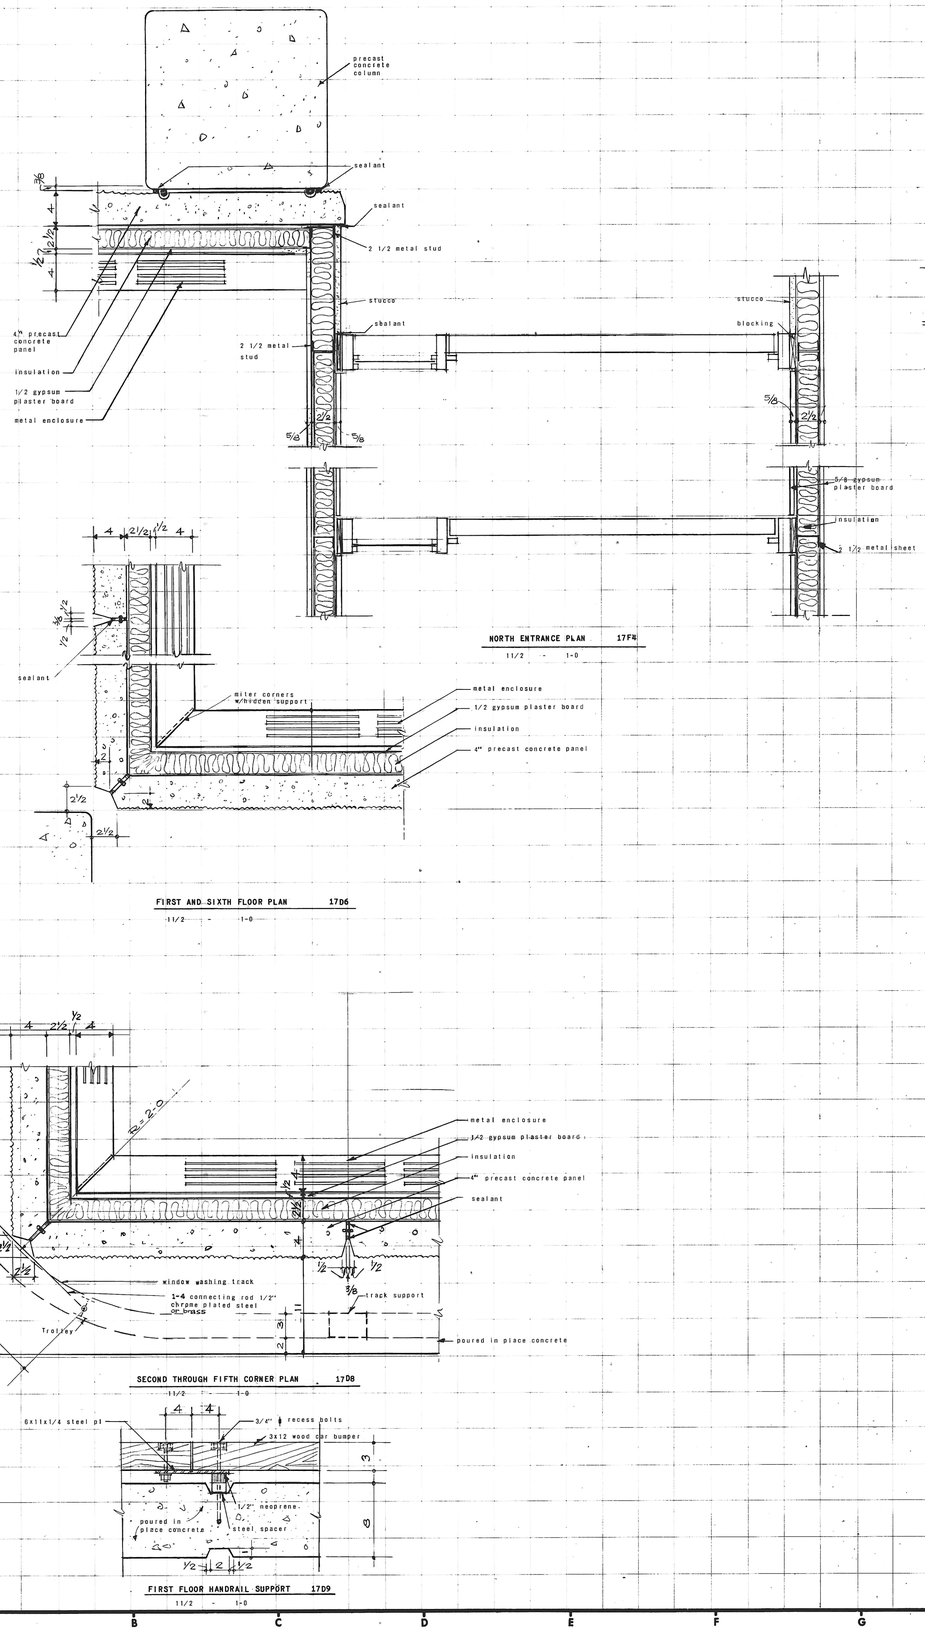

NORTH ENTRANCE PLAN 17F4

1 1/2 - 1-0

FIRST AND SIXTH FLOOR PLAN 17D6

1 1/2 - 1-0

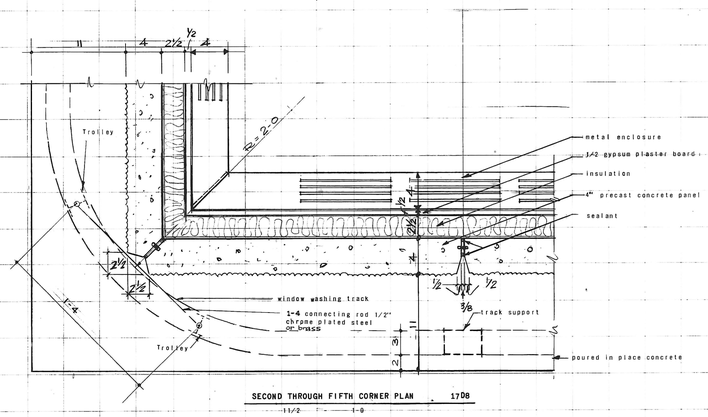

SECOND THROUGH FIFTH CORNER PLAN 17D8

1 1/2 - 1-0

FIRST FLOOR HANDRAIL SUPPORT 17D9

1 1/2 - 1-0

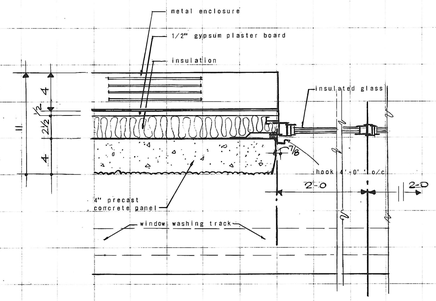

PANEL AND OPERATING WINDOW PLAN 17K4

1 1/2 - 1-0

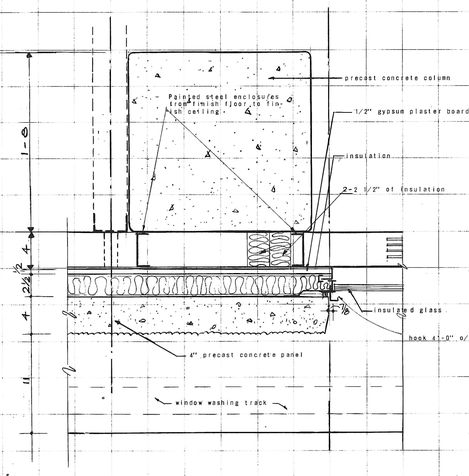

TYPICAL PLAN PIPE - CHASE 17N3

1 1/2 - 1-0

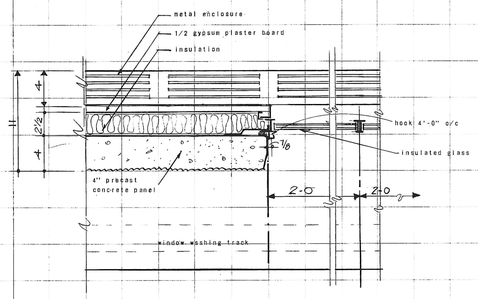

PANEL AND FIXED WINDOW PLAN 17K6

1 1/2 - 1-0

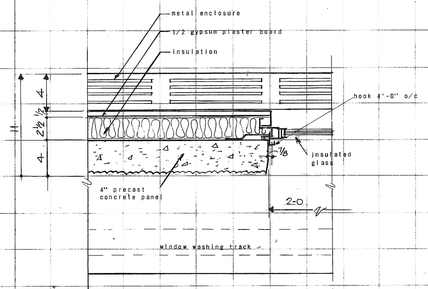

PANEL AND OPERATING WINDOW PLAN 17K8

1 1/2 - 1-0

REVISIONS

NO.	DATE	ITEM	REF.

FIRM: CHA
DESIGNED BY: PGC
DRAWN BY: SH
CHECKED BY: JJK
APPROVED BY: PGC

SEAL: BOARD OF EXAMINERS AND REGISTRATION OF ARCHITECTS 680-A 1392-A 1157-A STATE OF MARYLAND

STRUCTURAL ENGINEERING
VAN RENSSELAER P. SAXE
1701 ST. PAUL ST. BALTO, MD, 21202

MECHANICAL-ELECTRICAL ENGINEERING
HENRY ADAMS, INC.
2315 ST. PAUL ST. BALTO, MD. 21218

CHRISTIE, NILES & ANDREWS
ARCHITECTS
27 W. Pennsylvania Ave. Towson, Maryland 21204
1047 31st Street, N.W. Washington, D.C. 20007
(301) 823-7442
(202) 342-0447

OFFICE BUILDING

FOR

NOTTINGHAM FARMS INC.

102 W. PENNSYLVANIA AVE.
TOWSON, MARYLAND 21204

HORIZONTAL DETAILS

JOB NO.	6522
SCALE	AS SHOWN
DATE	27 Sept. 66
LAST REV.	

A17