# 3RD, 4TH & 5TH FLOOR FRAMING PLAN 1/8"=1'-0"

1. ELEVATION TOP OF STRUCTURAL SLAB 3RD FLOOR = 494.50
   4TH FLOOR = 506.50
   5TH FLOOR = 518.50
2. SPANDREL BEAM - SEE PLAN AND CONCRETE BEAM SCHEDULE FOR SIZE OF BEAM AND REINF.
3. SPANDREL BEAM - BOTTOM BARS SHALL BE SUPPORTED ON BEAM BOLSTERS AT 3'-0" o/c
4. SPANDREL BEAM - WHERE TOP BARS ARE NOT SCHEDULED PROVIDE 2#4 SUPPORT BARS FOR STIRRUPS.
5. SPANDREL BEAM - SEE SCHEDULE FOR SIZE AND SPACING OF STIRRUPS.
6. WHERE CONC. BEAM IS EXPOSED TO VIEW ALL ACCESSORIES SHALL BE HOT DIPPED GALVANIZED STEEL.







J2 BEAM CONNECTION 2ND THRU 6TH FLOORS




M2 CANTILEVER BEAM CONNECTION

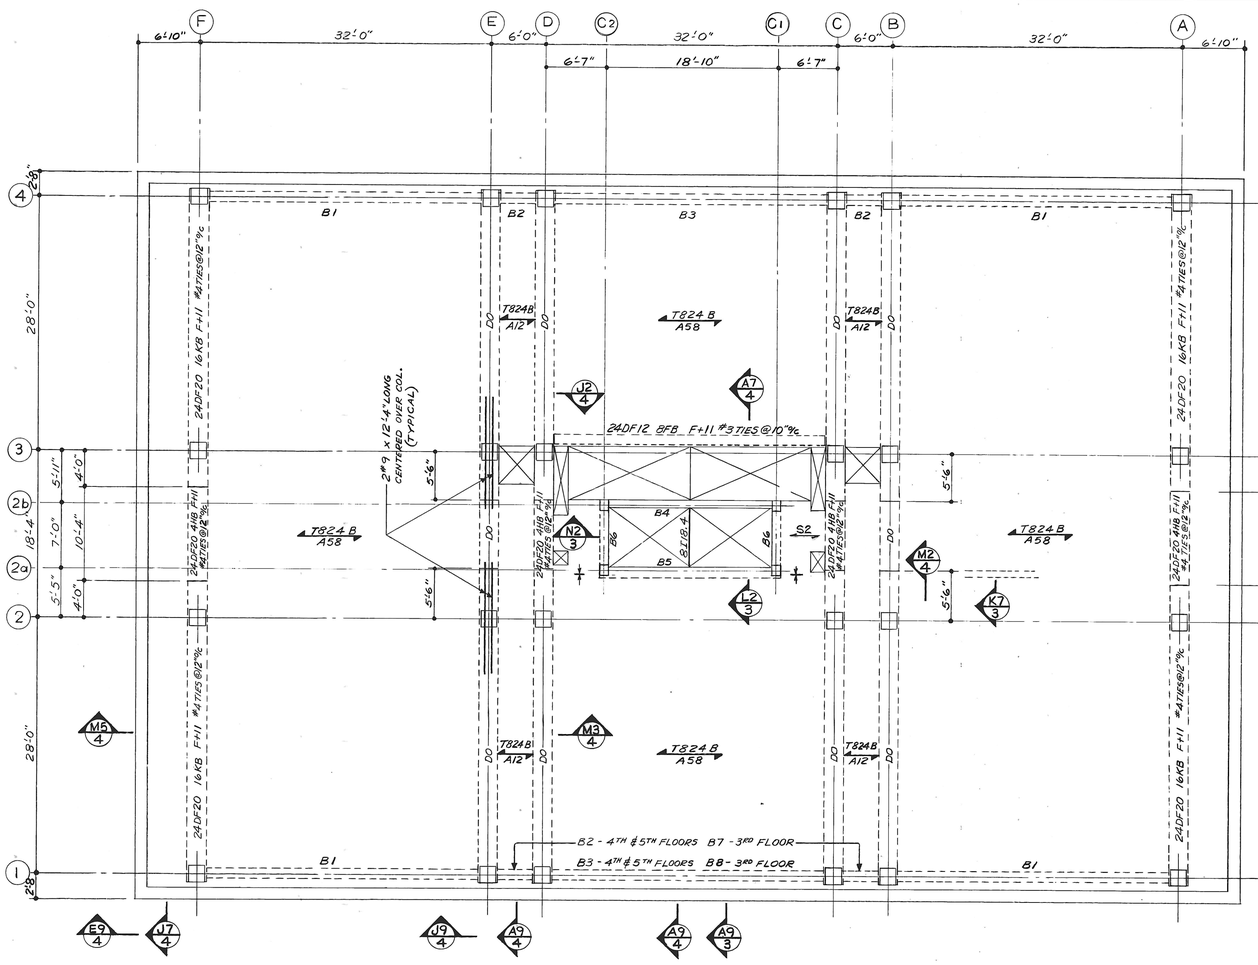


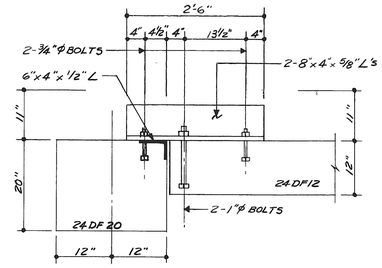M3 TYP. PRECAST CONCRETE BEAMS

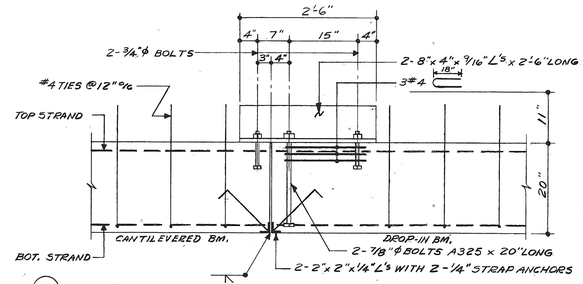


M5 TYP. CANTILEVER SLAB

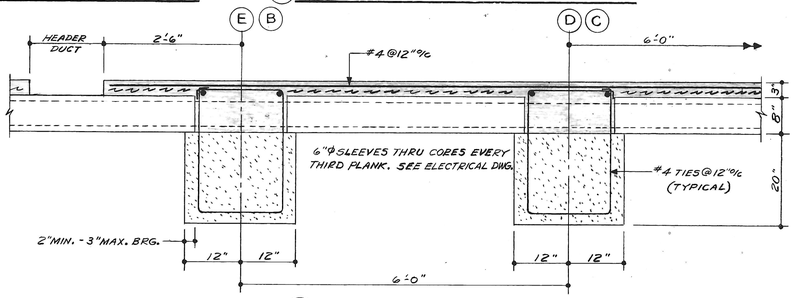


A7 STAIR BEAM

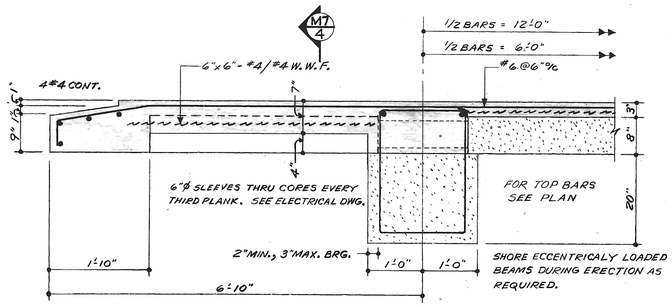


A9 TYPICAL SPANDREL BEAM

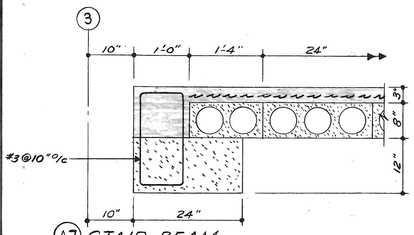


TYPICAL SPANDREL BEAM

E9 CONTINUOUS END

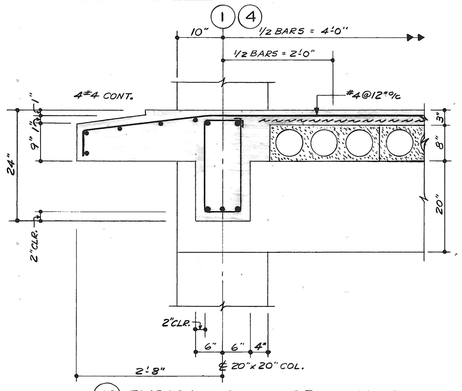J9 CONTINUOUS END

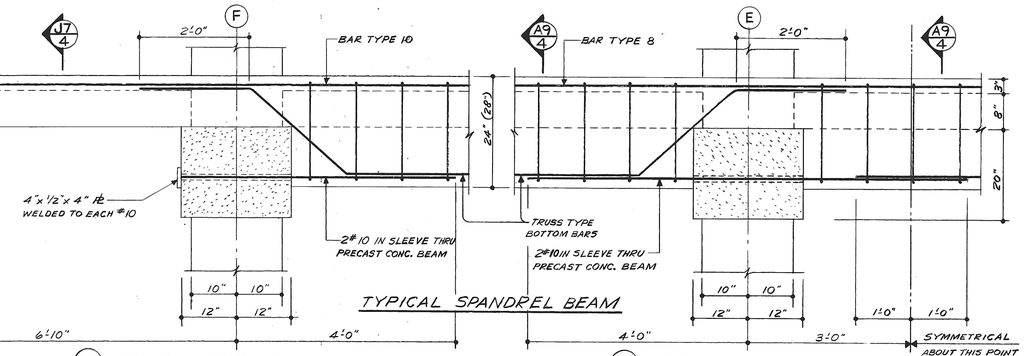


J7 EDGE OF SLAB




M7 SECTION CANTILEVER SLAB

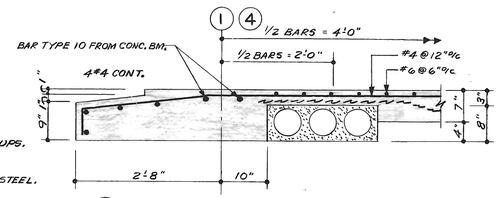


M8 SECTION CONCRETE PLANK

6"x4"x½" L x 0'-6" LONG (L.L.V.)

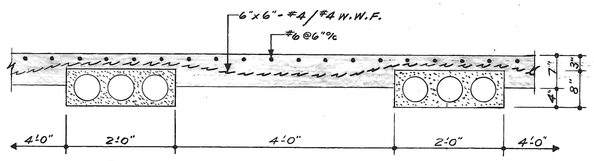SEE ARCH., MECH. & STRUCTURAL DRAWINGS FOR OPENINGS THRU CONC. PLANK. PROVIDE STEEL HEADERS AS REQUIRED, ALSO REINFORCING IN PLANK ON EACH SIDE OF OPENING LARGER BY 1/2 THE AREA OF THE REINF. IN EACH ADJACENT PLANK.

M9 TYP. CONCRETE PLANK HEADER

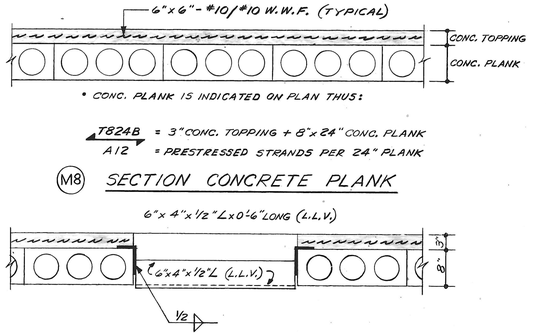REVISIONS

| NO. | DATE | ITEM | REF. |
|---|---|---|---|
| | | | |

FIRM SAXE
DESIGNED BY G.A.E., Jr.
DRAWN BY F.T.S.
CHECKED BY G.A.E., Jr.
APPROVED BY

SEAL: VAN RENSSELAER P. SAXE 52 — STATE OF MARYLAND #6513?


STRUCTURAL ENGINEERING
VAN RENSSELAER P. SAXE
1701 ST. PAUL ST. BALTO, MD. 21202

MECHANICAL-ELECTRICAL ENGINEERING
HENRY ADAMS, INC.
2315 ST. PAUL ST. BALTO, MD. 21218

CHRISTIE, NILES & ANDREWS
22 W. Pennsylvania Ave. Towson, Maryland 21204
1047 31st Street, N.W. Washington, D.C. 20007
(301) 823-7862
(202) 337-1147
ARCHITECTS


OFFICE BUILDING
FOR
NOTTINGHAM FARMS INC.

102 W. PENNSYLVANIA AVE.
TOWSON, MARYLAND 21204

3RD, 4TH & 5TH FLOOR FRAMING PLAN

| | |
|---|---|
| JOB NO. | 6522 |
| SCALE | AS SHOWN |
| DATE | 27 Sept 66 |
| LAST REV. | |

S-4