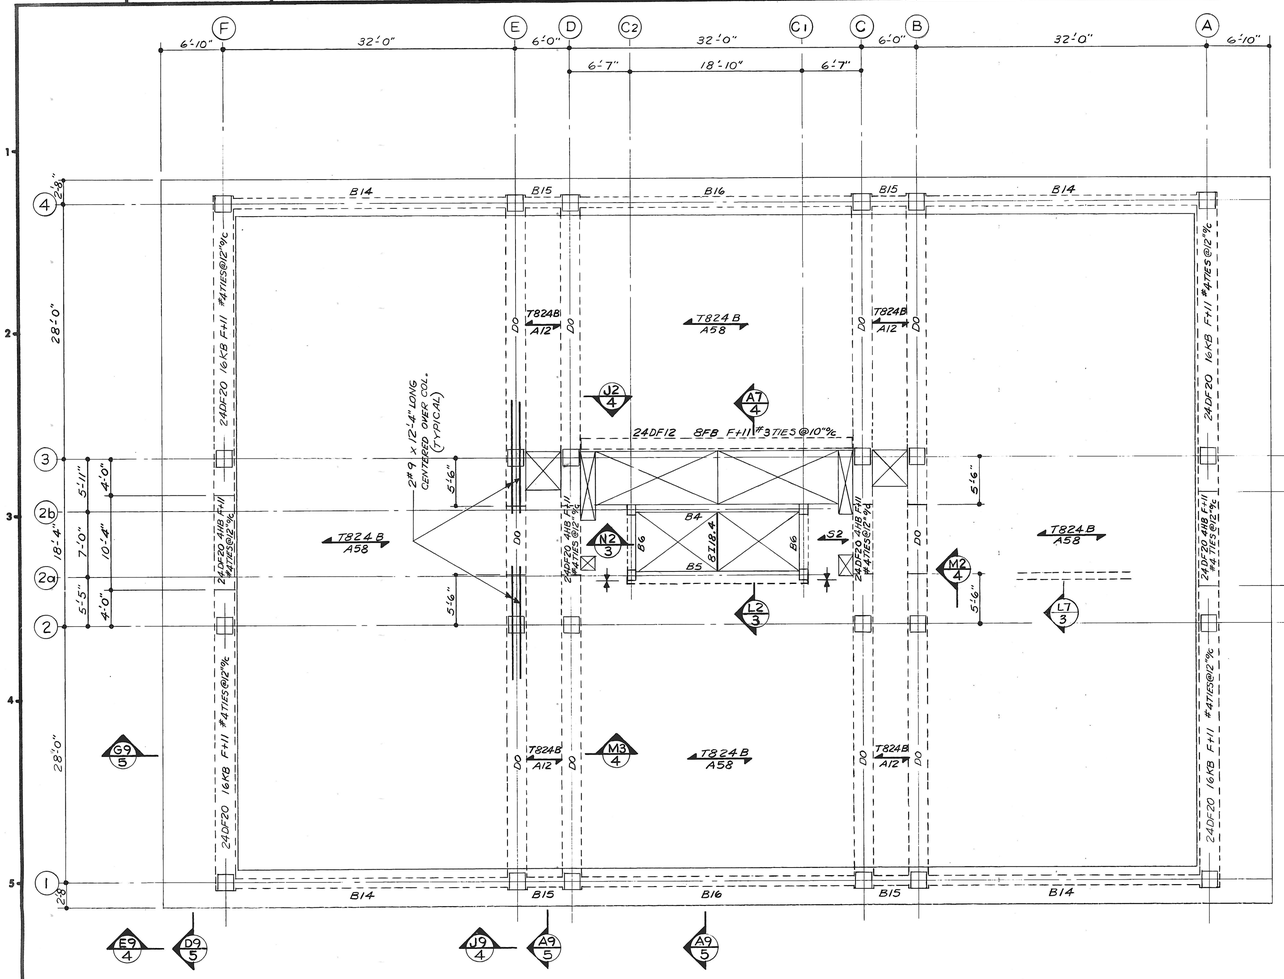

6TH FLOOR FRAMING PLAN 1/8"=1'-0"

1. ELEVATION TOP OF STRUCTURAL SLAB = 530.50
2. 2-3/4"ϕ BOLTS & 2 INSERTS @24"% WELD #3 x 1'-0" TO EACH INSERT.
3. 4"x3/8"x0'-4" PLATE WITH 2-1/2"ϕ ANCHORS SET IN CONC. PLANK @24"%
4. CONNECT 12C TO WALL PANNEL WITH 8-3/4"ϕ BOLTS & 8 INSERTS WELD #3x1'-0" TO EACH INSERT.
5. 3/4"ϕ BOLTS AND INSERTS @30"% WELD #3 x 1'-0" TO EACH INSERT.

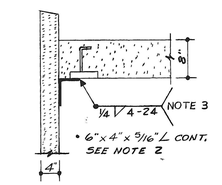

J1 PENTHOUSE WALL

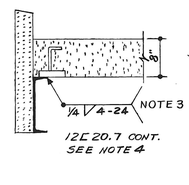

L1 PENTHOUSE LINTEL

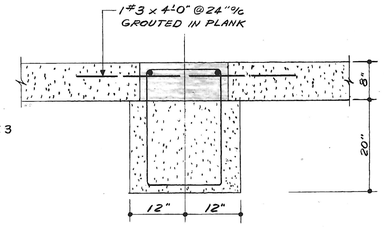

N1 PENTHOUSE ROOF BEAM

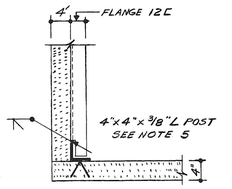

J3 CORNER PENTHOUSE WALL

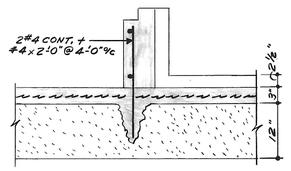

L3 PENTHOUSE SILL

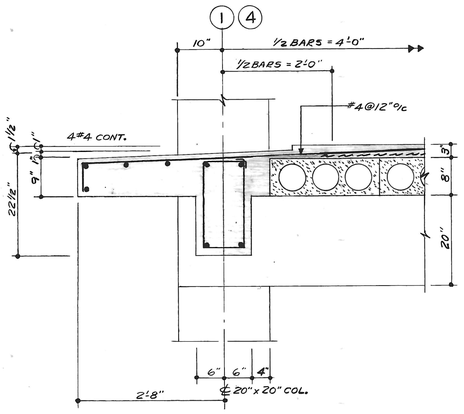

A9 6TH FLOOR SPANDREL BEAM

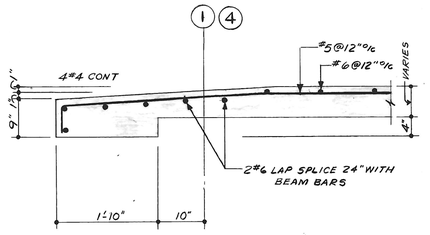

D9 6TH FLOOR EDGE OF SLAB

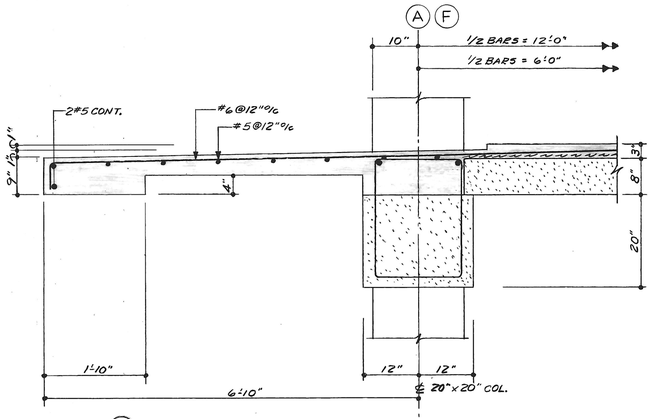

G9 6TH FLOOR CANTILEVER SLAB

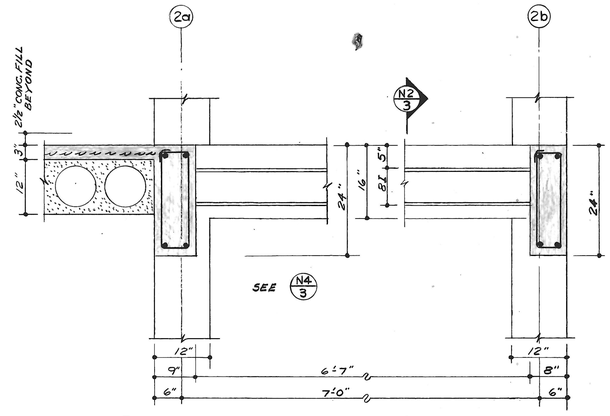

M9 ELEVATOR SHAFT - PENTHOUSE

REVISIONS

NO.	DATE	ITEM	REF.

FIRM SAXE
DESIGNED BY G.A.E.,Jr.
DRAWN BY F.T.S.
CHECKED BY G.A.E.,Jr.
APPROVED BY

SEAL: VAN RENSSELAER P. SAXE 52 STRUCTURAL ENGINEER STATE OF MARYLAND #6513?

STRUCTURAL ENGINEERING
VAN RENSSELAER P. SAXE
1701 ST. PAUL ST. BALTO, MD, 21202

MECHANICAL-ELECTRICAL ENGINEERING
HENRY ADAMS, INC.
2315 ST. PAUL ST. BALTO, MD. 21218

CHRISTIE, NILES & ANDREWS
22 W. Pennsylvania Ave. Towson, Maryland 21204
1647 31st Street, N.W. Washington, D.C. 20007
(301) 823-7842
(202) 337-1147
ARCHITECTS

OFFICE BUILDING
FOR
NOTTINGHAM FARMS INC.
102 W. PENNSYLVANIA AVE.
TOWSON, MARYLAND 21204

6TH FLOOR FRAMING PLAN

JOB NO.	6522
SCALE	AS SHOWN
DATE	27Sept 66
LAST REV.	

S-5