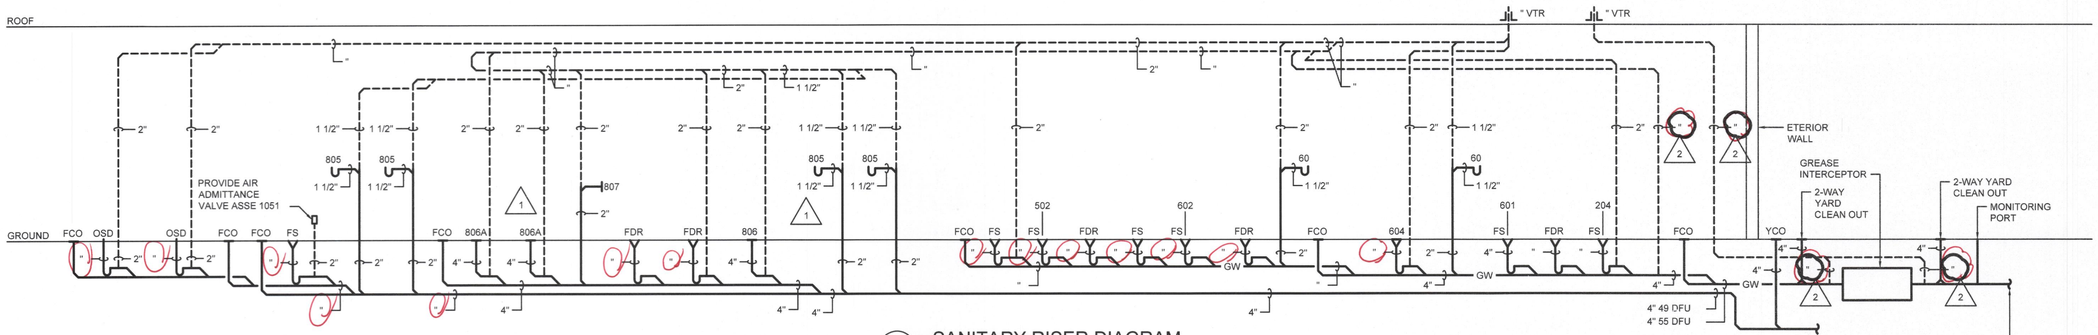

1 SANITARY RISER DIAGRAM
S NONE

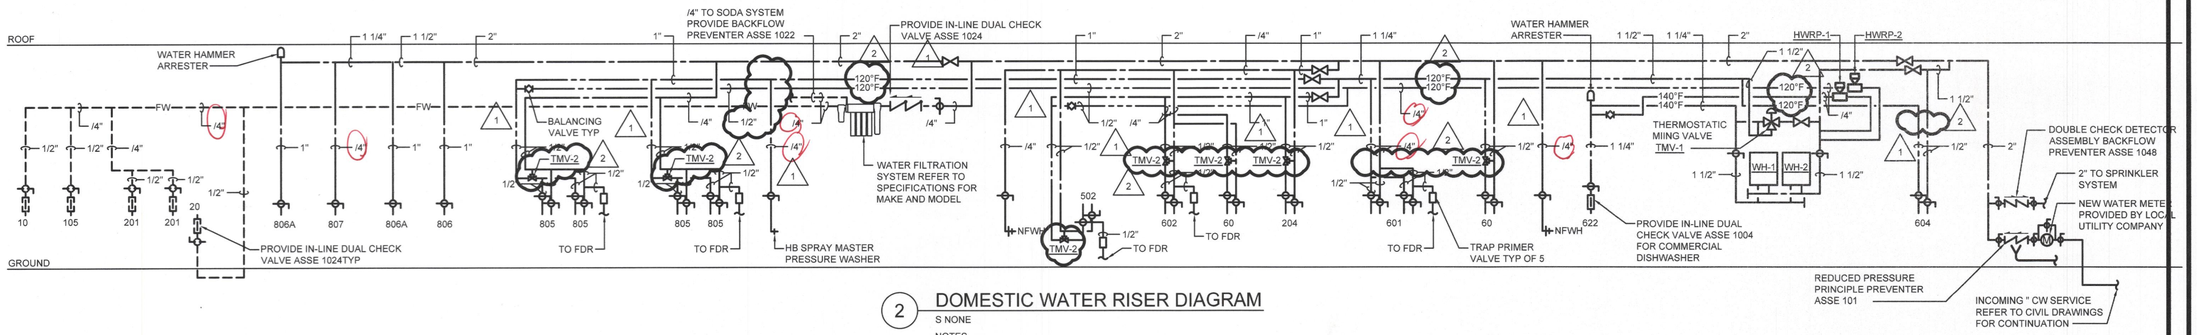

2 DOMESTIC WATER RISER DIAGRAM
S NONE

NOTES
1. PROVIDE TRAP PRIMING VALVES, PRECISION PLUMBING PRODUCTS UNDER-LAV TRAP PRIMER VALVE, MODEL NO. PRO1-ULP500 OR APPROVED EQUAL.
2. PROVIDE ASSE 1017 THERMOSTATIC MIING VALVE TMV-1 SIMILAR TO LAWLER SERIES 61.
3. PROVIDE ASSE 1070 THERMOSTATIC MIING VALVE TMV-2 UNDER ALL HAND WASHING SINKS AND TOILET ROOM LAVATORIES SIMILAR TO LAWLER MODEL 570 UNIT NO. 86822 WITH 1/2" INLET AND OUTLET.

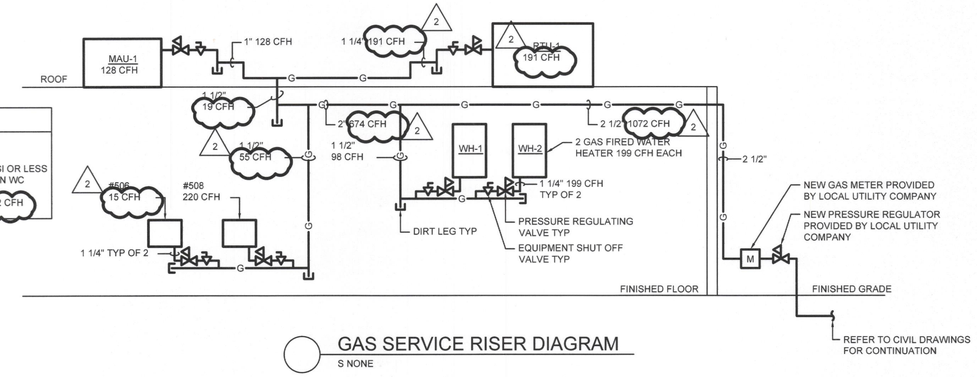

NATURAL GAS DESIGN CRITERIA	
TOTAL DEVELOPED LENGTH OF PIPE	100
EQUIVALENT LENGTH OF PIPE	120
INLET PRESSURE	2 PSI OR LESS
PRESSURE DROP	0.0 IN WC
SPECIFIC GRAVITY	0.60
TOTAL LOAD	1072 CFH

GAS SERVICE RISER DIAGRAM
S NONE

L2M
811 Cromwell Park Drive, Suite 113
Cromwell Business Park at BWI
Glen Burnie, Maryland 21061
L2M@L2M.com
Phone 410.863.1302
Fax 410.863.1308

BR
ENGINEERING SERVICES
502 MCr Dr
S M
G Br, Mrd 21061
P 410 761-9600
F 410 761-960
www.rr.

STATE OF MARYLAND
NEWTON G. HARRIS
No. 39920
PROFESSIONAL ENGINEER
7/12/17

l r r d r
m d r n d , d l
d d r gr dr
w S Mrd
L N 9920
Er D 17 AN 2019

DASH IN
STORE #079
QUARTERFIELD RD - SEVERN, MD

REV. #	ISSUE / DESCRIPTION	DATE
1	OWNER COMMENTS	05/10/17
2	OWNER COMMENTS	07/07/17

SHEET TITLE:
PLUMBING - RISER DIAGRAMS

DRAWING DATE: 01 APRIL 2017
DRAWN BY: MVM
REVIEWED BY: MGH
PROJECT # 2889
SHEET # P-201
FILE NAME: 2889 - P-201.dwg