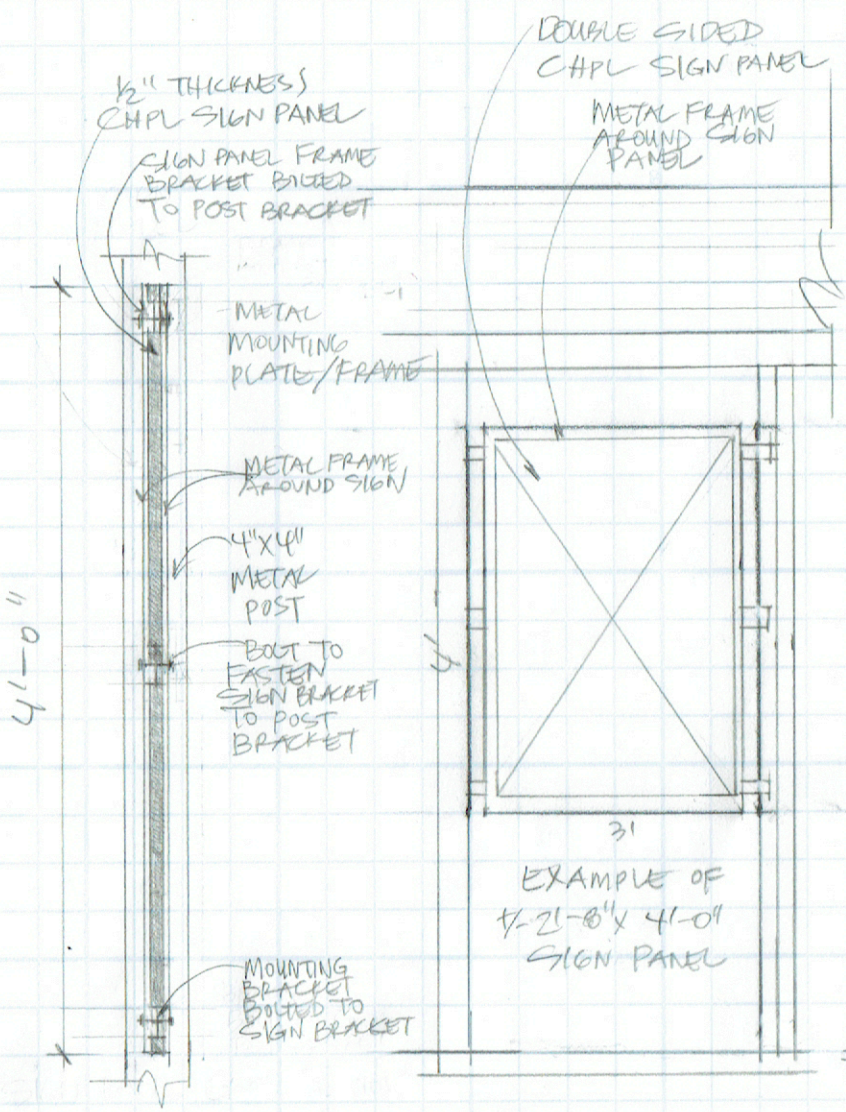

SIGN PANEL CROSS SECTION
SCALE: 1" = 1' - 0"

EXAMPLE OF +/- 2'-8" X 4'-0" SIGN PANEL

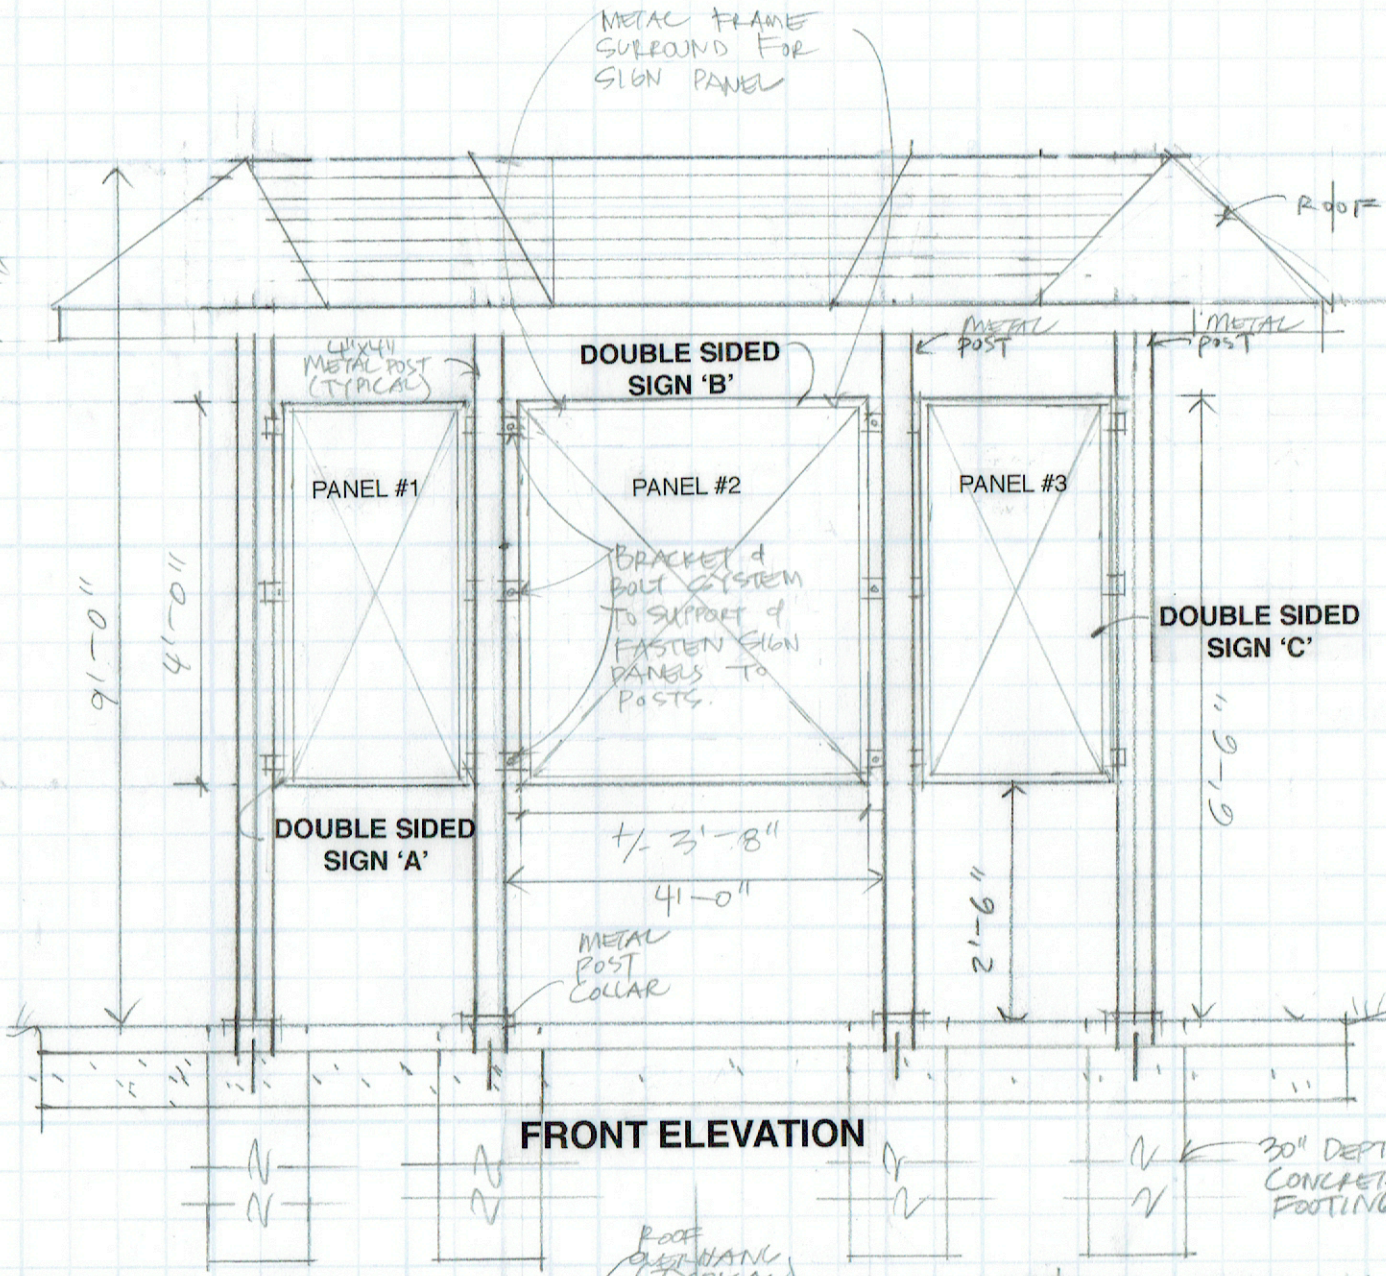

FRONT ELEVATION

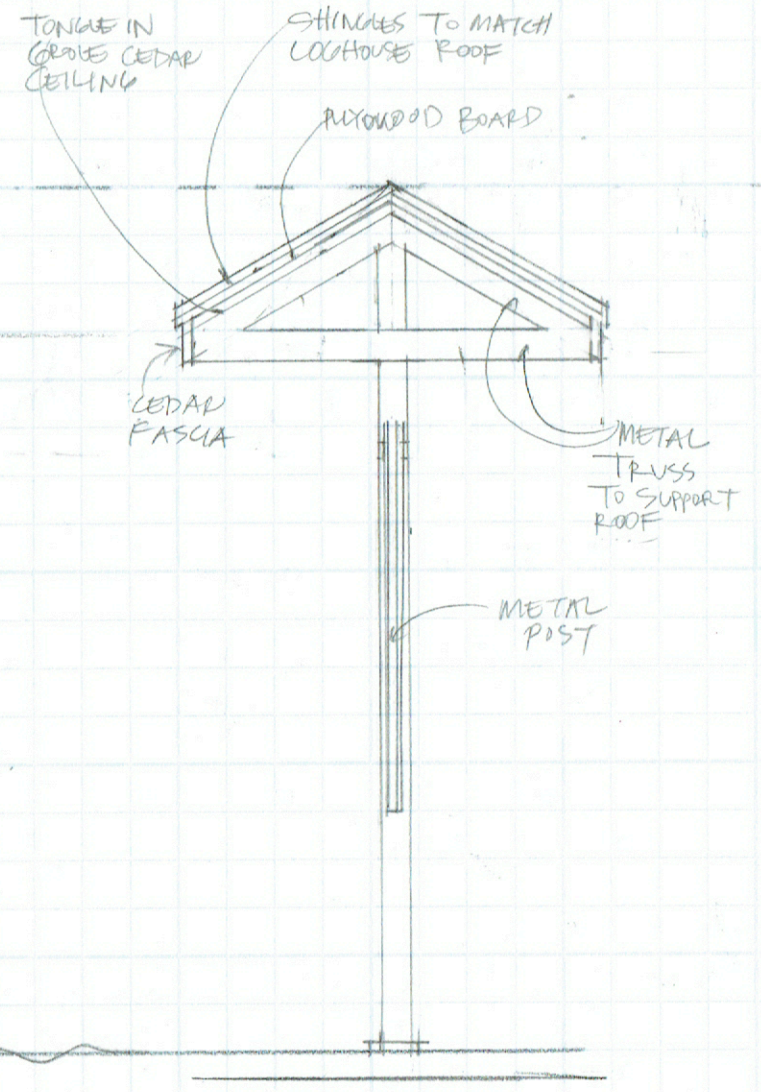

SIDE ELEVATION

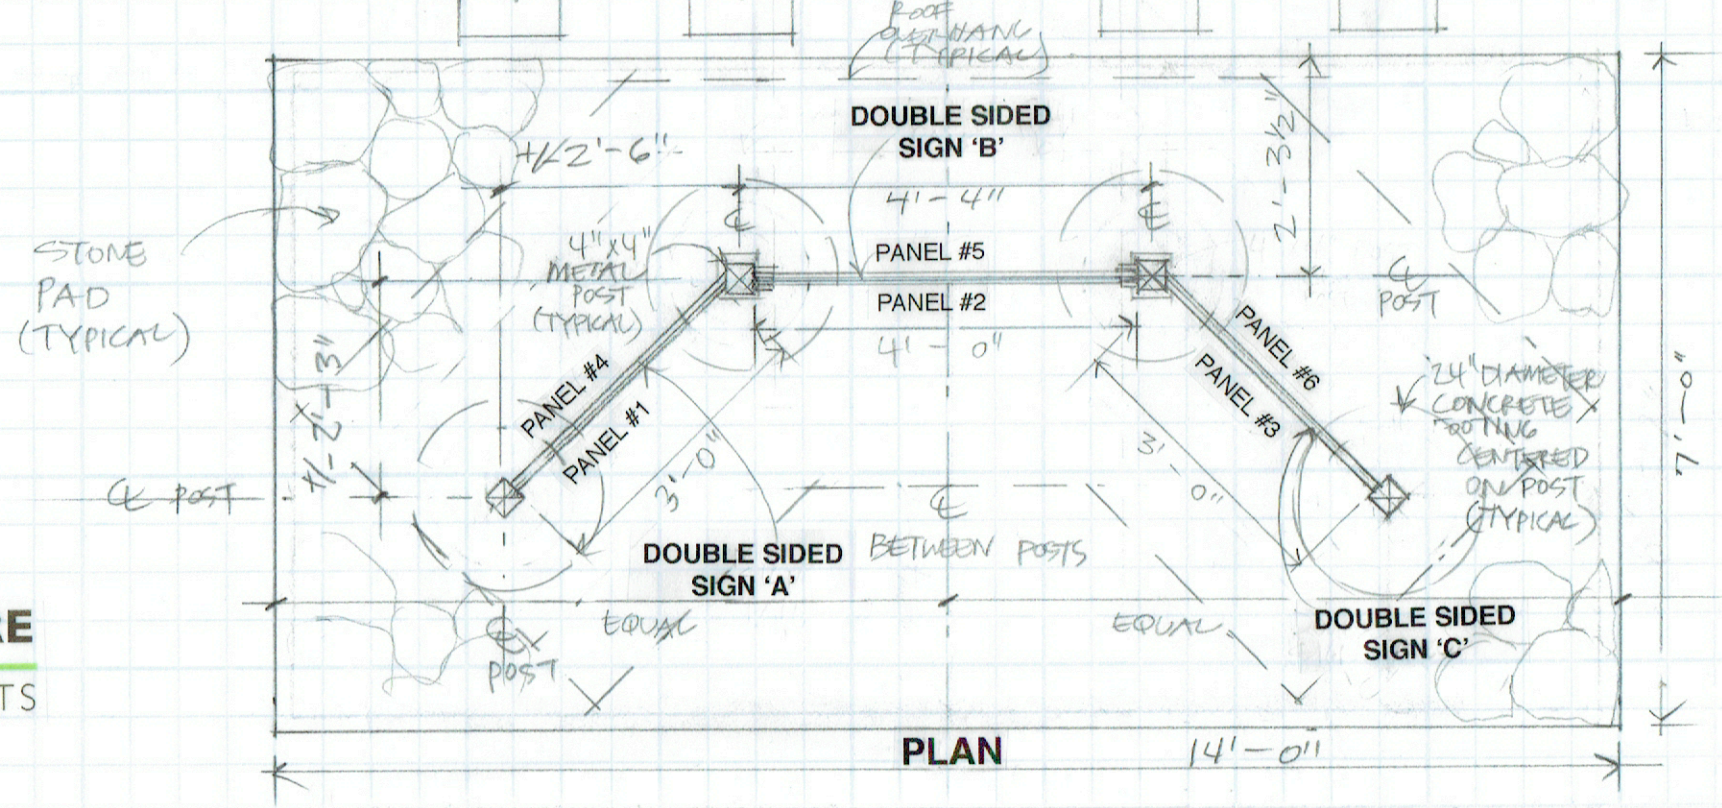

PLAN

GARDEN ARCHITECTURE
LANDSCAPE ARCHITECTS

KIOSK CONCEPT PLAN/ELEVATIONS

LIME KILNS STABILIZATION

CROMWELL VALLEY PARK COUNCIL
2177 CROMWELL BRIDGE ROAD
PARKVILLE, MARYLAND 21234
Scale: 1/2" = 1' - 0" Date: 4/26/17

Copyright © 2017 Garden Architecture, LLC
410 . 593 . 9989
www.gardenarchitecturellc.com