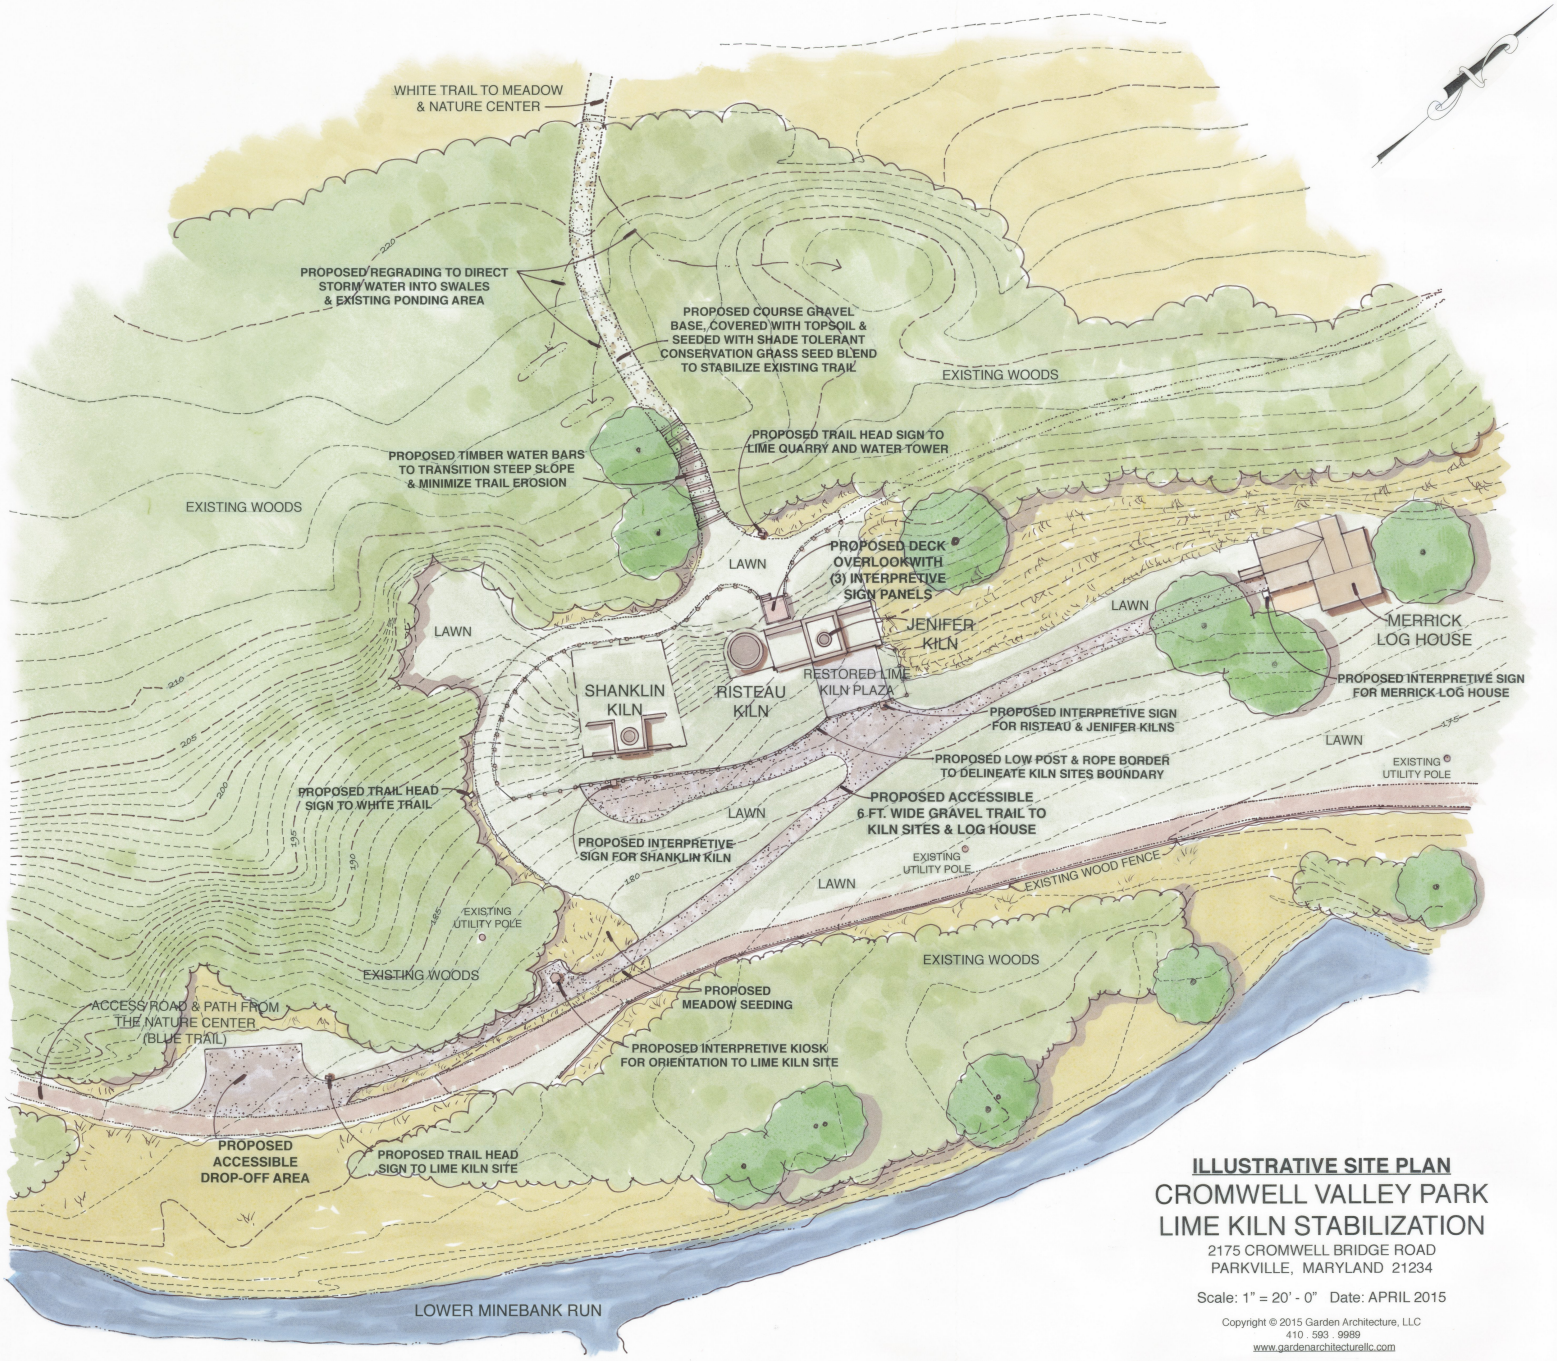

ILLUSTRATIVE SITE PLAN

CROMWELL VALLEY PARK
LIME KILN STABILIZATION

2175 CROMWELL BRIDGE ROAD
PARKVILLE, MARYLAND 21234

Scale: 1" = 20' - 0" Date: APRIL 2015

Copyright © 2015 Garden Architecture, LLC
410 . 593 . 9989
www.gardenarchitecturellc.com

0 10 20 40 60

Garden Architecture, LLC
Landscape Architects
6425 Catalpa Road
Fork, MD 21051