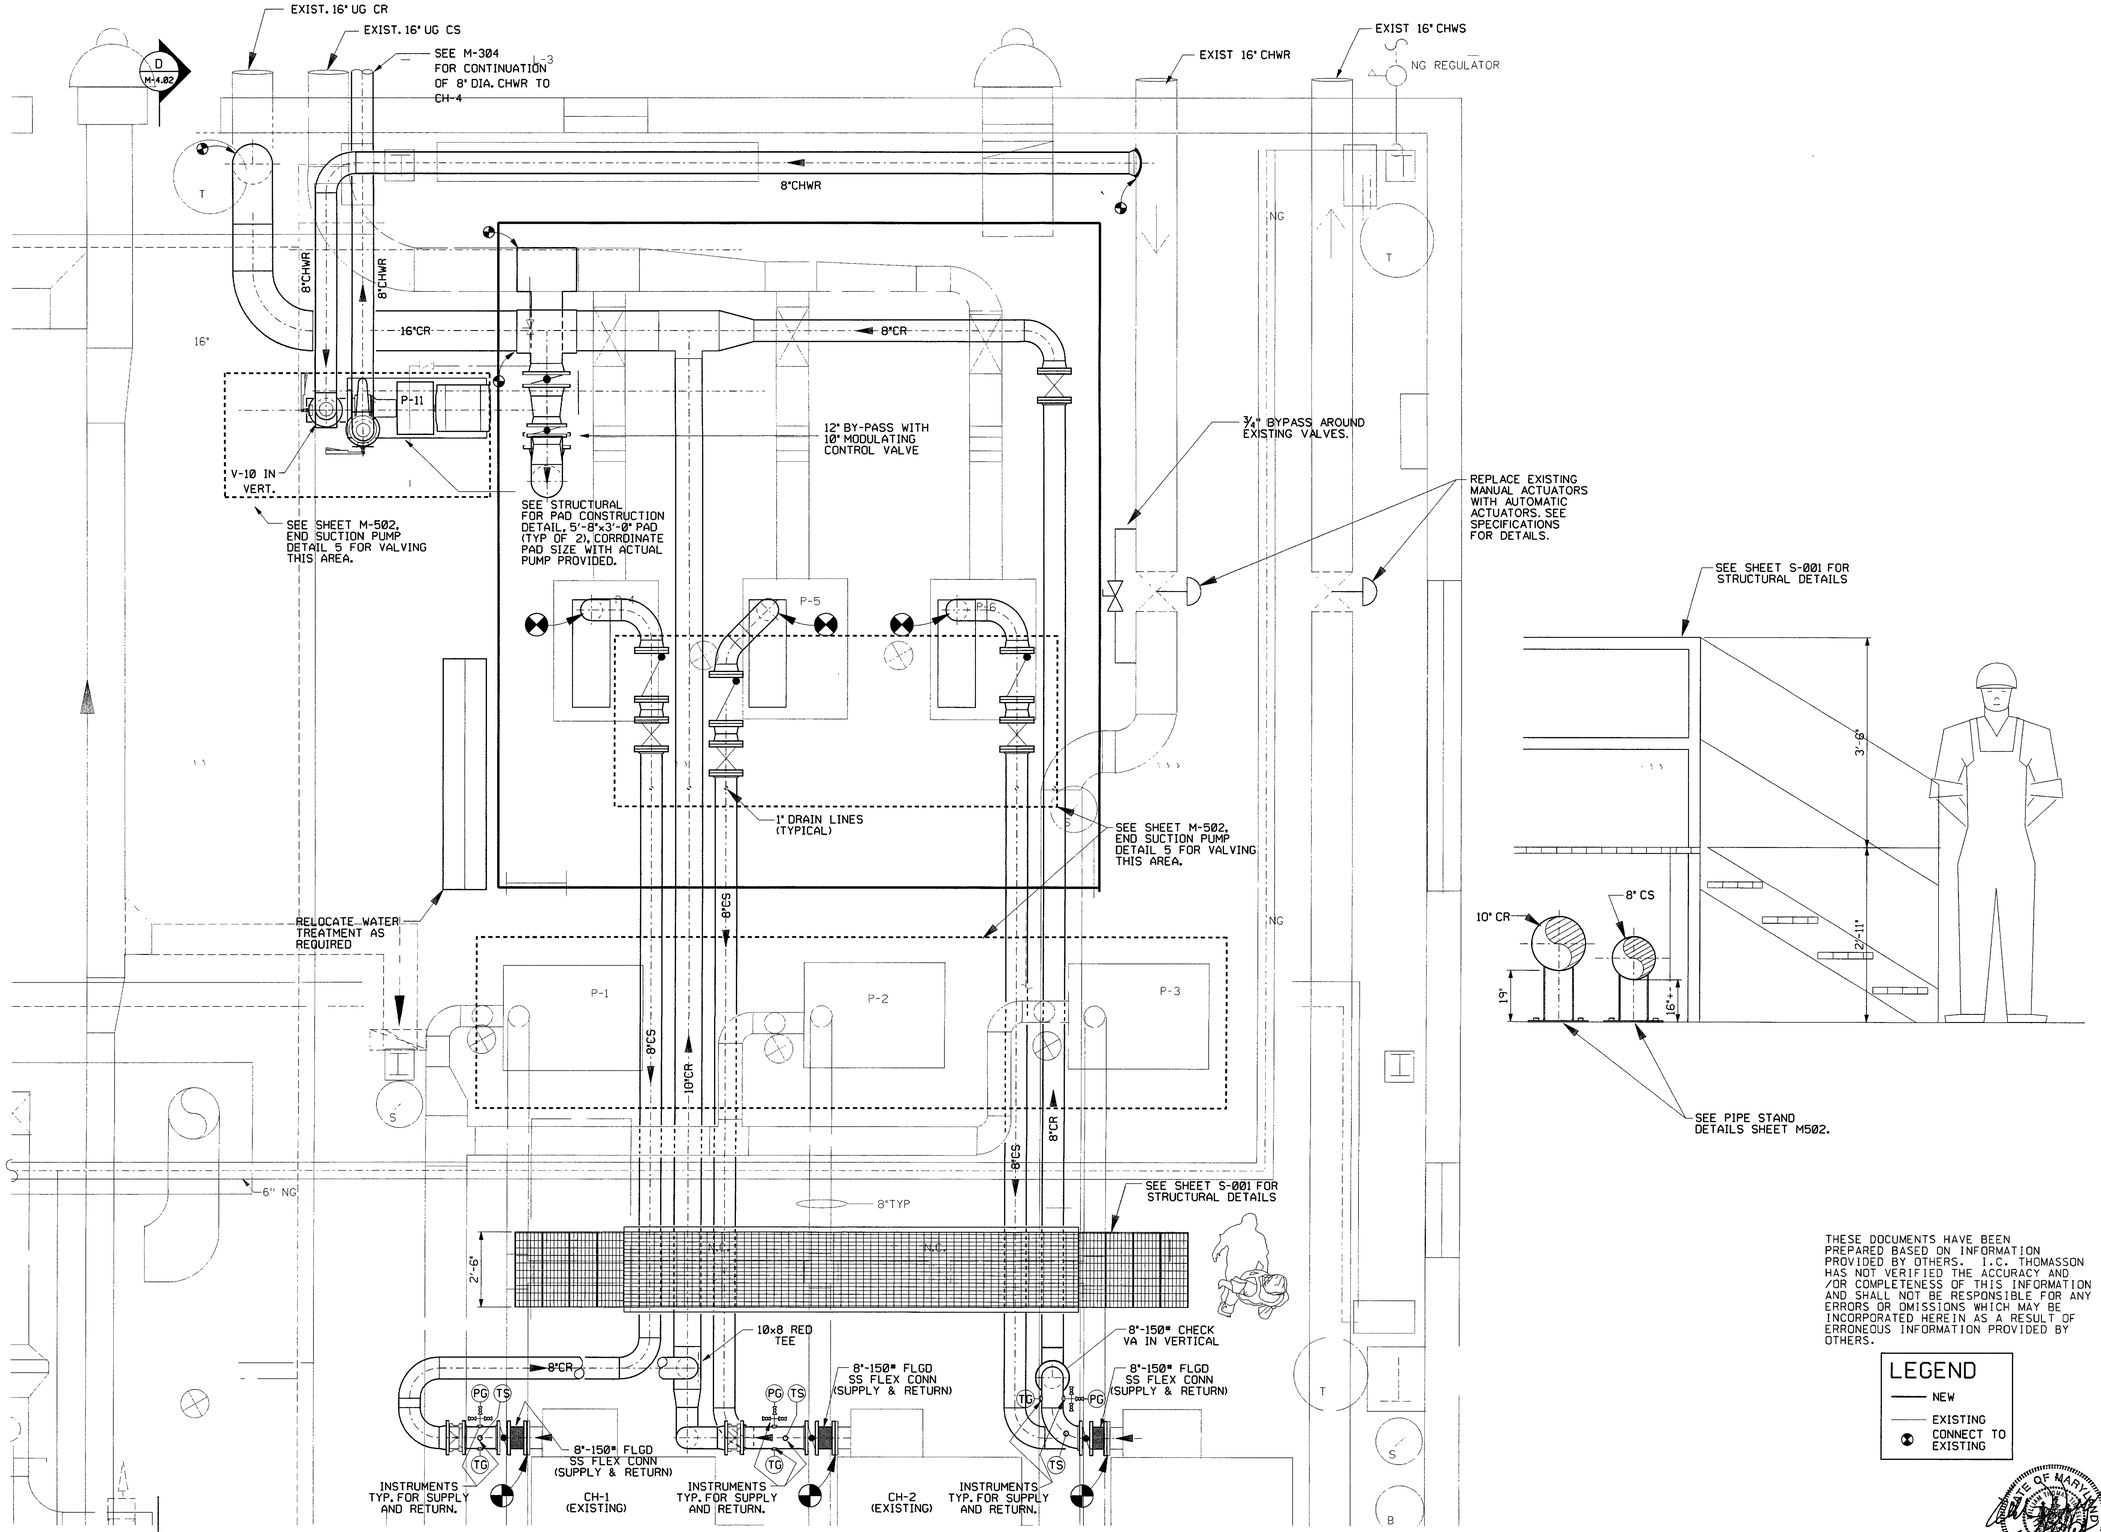

MECHANICAL ROOM CW NEW WORK

0 5

½" = 1'-0"

THESE DOCUMENTS HAVE BEEN PREPARED BASED ON INFORMATION PROVIDED BY OTHERS. I.C. THOMASSON HAS NOT VERIFIED THE ACCURACY AND /OR COMPLETENESS OF THIS INFORMATION AND SHALL NOT BE RESPONSIBLE FOR ANY ERRORS OR OMISSIONS WHICH MAY BE INCORPORATED HEREIN AS A RESULT OF ERRONEOUS INFORMATION PROVIDED BY OTHERS.

LEGEND
- NEW
- EXISTING
- CONNECT TO EXISTING

US ARMY ENGINEERING AND SUPPORT CENTER HUNTSVILLE

Symbol	Description	Date	Appr.

Date: 02/27/04
Checked by: WTT
Drawn by: ICT
Approved by: Chief, Prj. Mgmt. Division
CADD File Name: 312M303.DGN
ICT Project No. 203121
DACA87-03-D-0006
Plot date: 02/27/04
Plot scale:

TASK ORDER "1 FRR004
PADUCAH, KENTUCKY
VOICE 270-442-6620

TRANSCEND ENVIRONMENTAL

I.C. Thomasson Associates, Inc.
NASHVILLE, TENNESSEE
PHONE (615) 346-3400

ICT

DEFENSE INFORMATION SCHOOL
FT. MEADE MARYLAND

MECHANICAL ROOM CONDENSER WATER NEW WORK

STATE OF MARYLAND
WILLIAM T. TRIPLETT
No. 17801
MECHANICAL ENGINEER

Sheet reference number:
M-303