


## ZONE No. 4 - 2nd FLOOR HVAC

0 5 10

1/8" = 1'-0"

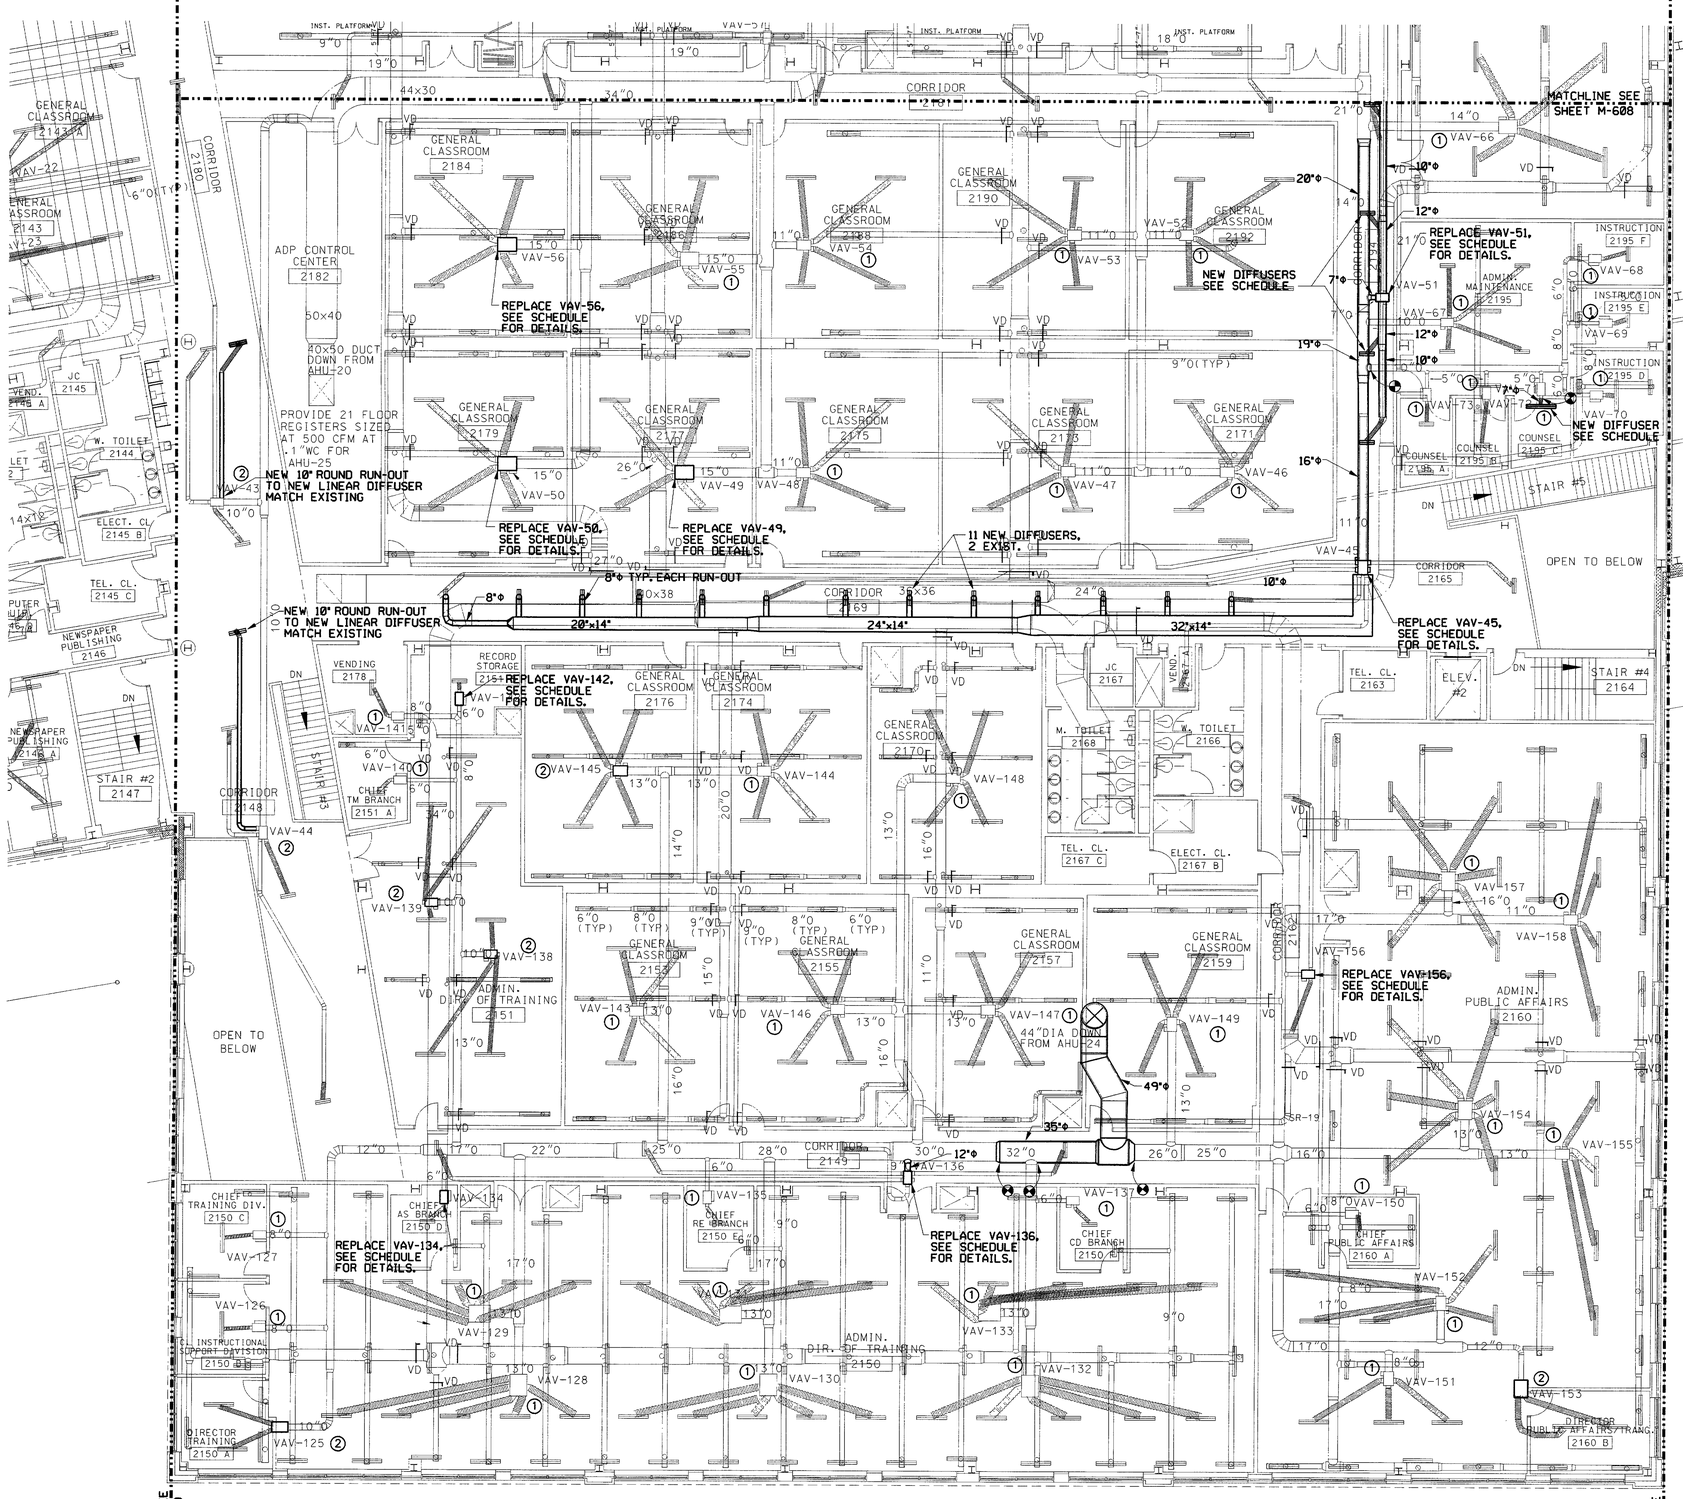


US ARMY ENGINEERING AND SUPPORT CENTER HUNTSVILLE

| Symbol | Description | Date | Appr. |
|---|---|---|---|
| | | | |

TASK ORDER #: FRR004

VINGUARD CONSTRUCTORS

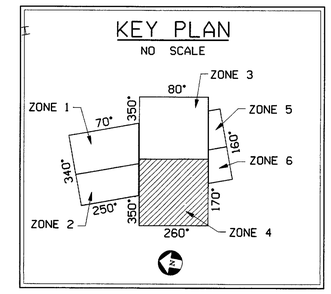I.C. Thomasson Associates, Inc.
PADUCAH, KENTUCKY VOICE 270-442-8620
NASHVILLE, TENNESSEE PHONE (615) 346-3400

ICT

Date: 02/27/04 | Checked by: WTT
CADD File Name: 312M609.DGN | Dwn by: ICT
ICT Project No. 203121 | DAC#87-03-D-0006
Plot date: 02/27/04 | Approved by:
Plot scale: | Chief, Prj. Mgmt. Division

## LEGEND

EXISTING

NEW

DEMO

NOTE(S):

1. REBALANCE VAV (AIR AND HOT WATER FLOW) PER VAV BOX SCHEDULE.
2. REPLACE VAV BOX SHOWN AS NEW. SEE VAV BOX SCHEDULE FOR DETAILS.

# DEFENSE INFORMATION SCHOOL

FT. MEADE MARYLAND

ZONE 4 - 2nd FLOOR HVAC

STATE OF MARYLAND — MECHANICAL ENGINEER

Sheet reference number: M-609

THESE DOCUMENTS HAVE BEEN PREPARED PRIMARILY BASED ON INFORMATION PROVIDED BY OTHERS. I.C. THOMASSON HAS NOT VERIFIED THE ACCURACY OF ALL INFORMATION PROVIDED BY OTHERS. SEE LIMIT OF LIAIBILITIES STATEMENT ON COVER SHEET.