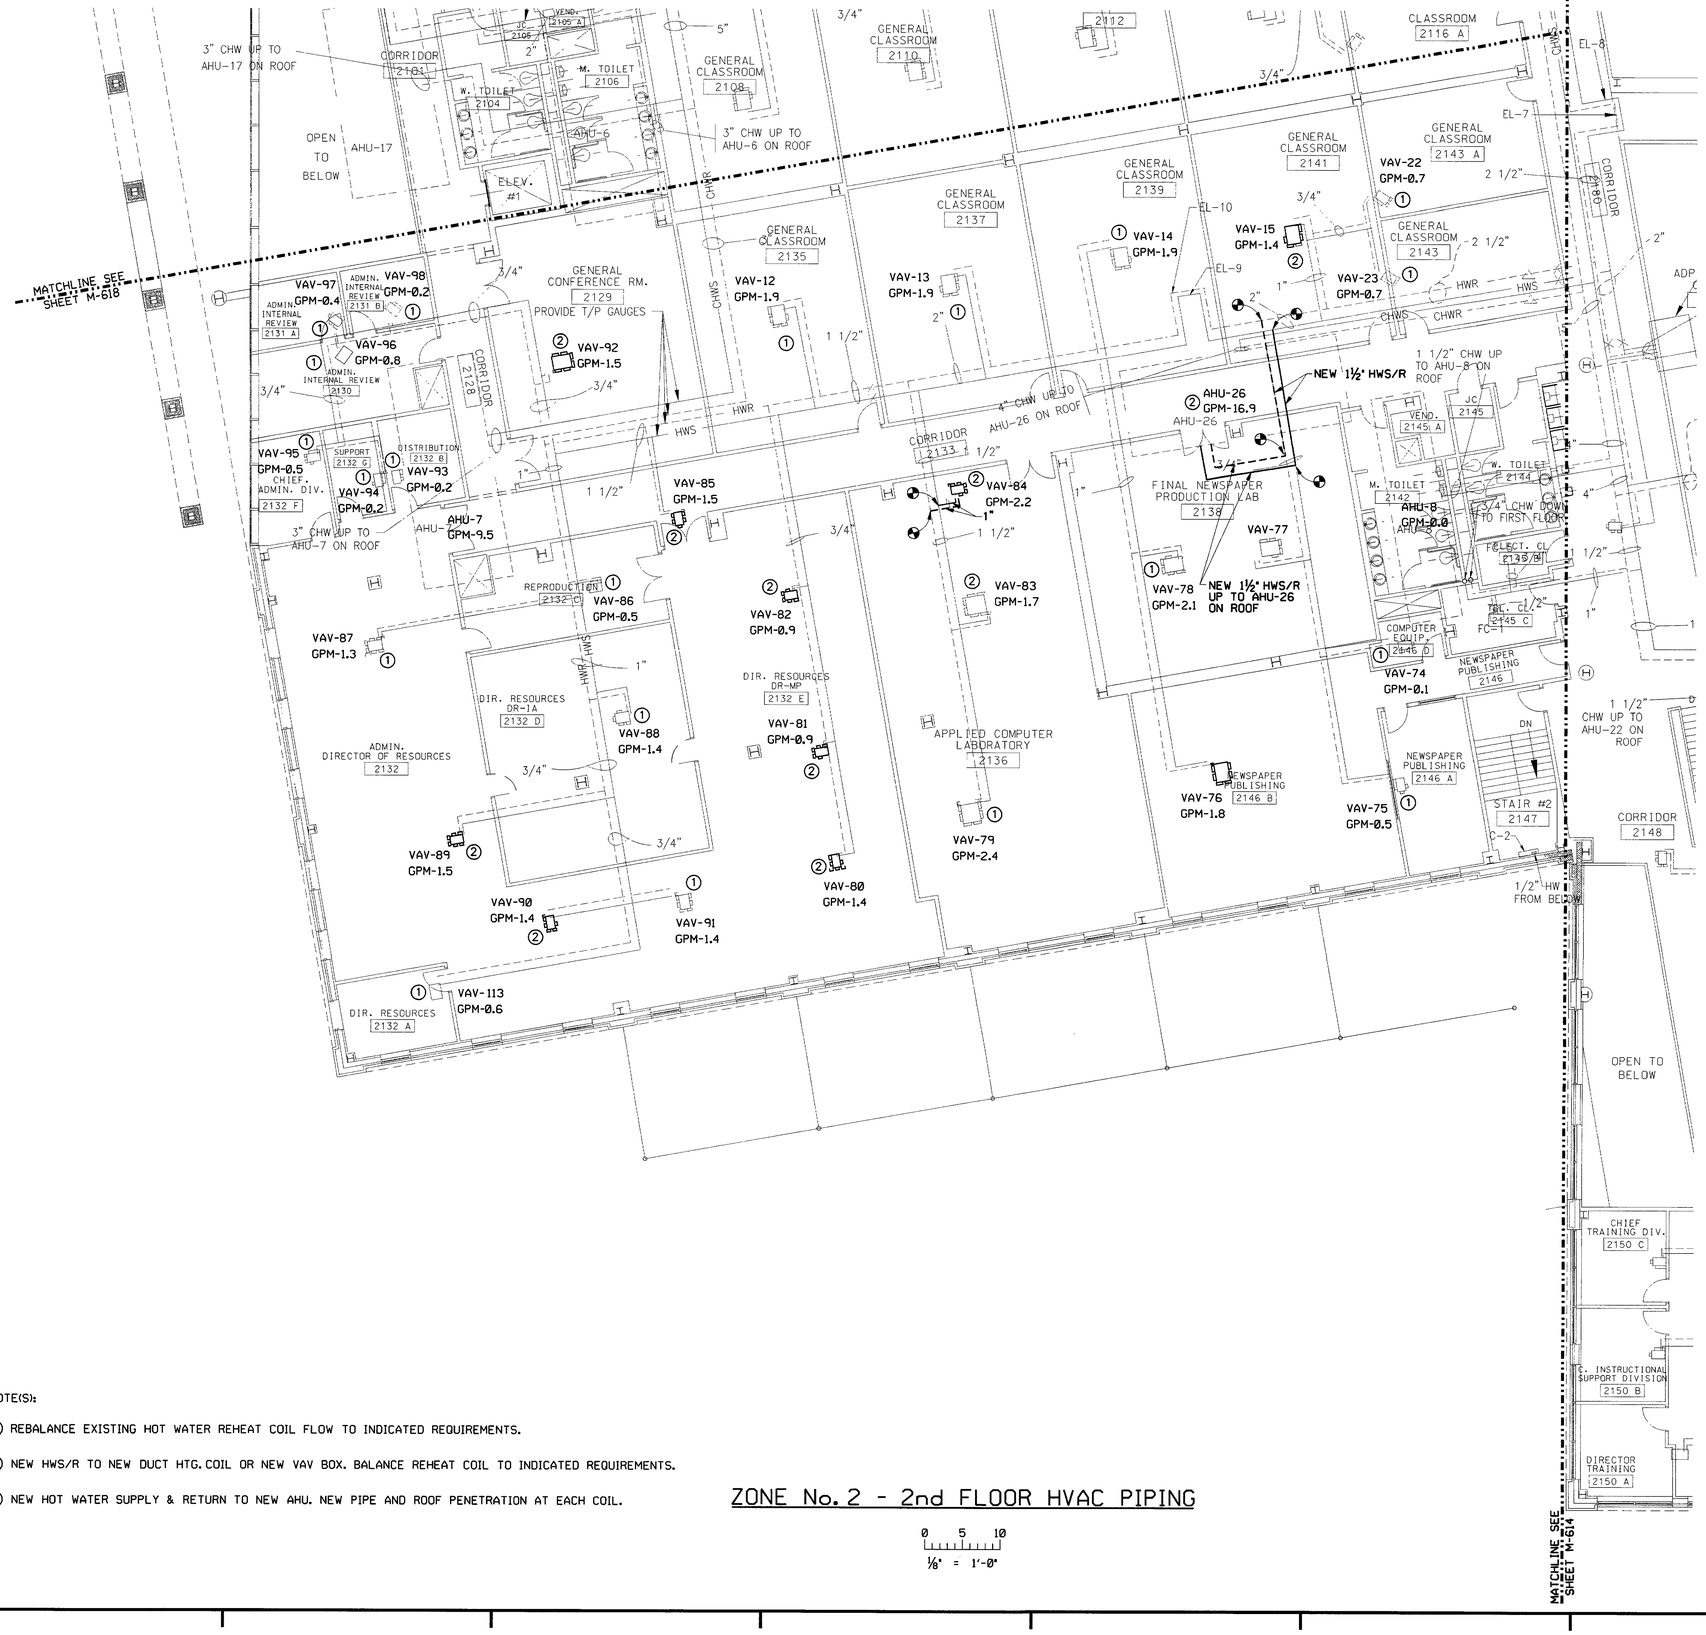

NOTE(S):

① REBALANCE EXISTING HOT WATER REHEAT COIL FLOW TO INDICATED REQUIREMENTS.

② NEW HWS/R TO NEW DUCT HTG. COIL OR NEW VAV BOX. BALANCE REHEAT COIL TO INDICATED REQUIREMENTS.

③ NEW HOT WATER SUPPLY & RETURN TO NEW AHU. NEW PIPE AND ROOF PENETRATION AT EACH COIL.

ZONE No. 2 - 2nd FLOOR HVAC PIPING

0 5 10

1/8" = 1'-0"

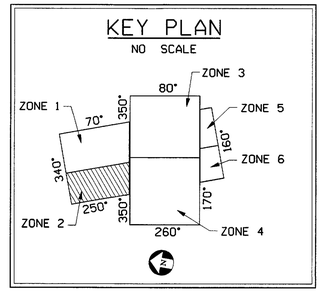

THESE DOCUMENTS HAVE BEEN PREPARED PRIMARILY BASED ON INFORMATION PROVIDED BY OTHERS. I.C. THOMASSON HAS NOT VERIFIED THE ACCURACY OF ALL INFORMATION PROVIDED BY OTHERS. SEE LIMIT OF LIAIBILITIES STATEMENT ON COVER SHEET.

US ARMY ENGINEERING AND SUPPORT CENTER HUNTSVILLE

Symbol	Description	Date	Appr.

Date: 02/27/04
CADD File Name: 312M617.DGN
ICT Project No. 20312106
Plot date: 02/27/04
Plot scale:
Checked by: WTT
Dwn by: ICT
DAC487-03-D-0006
Approved by:
Chief, Prj. Mgmt. Division

TASK ORDER #: FRR004

PADUCAH, KENTUCKY VOICE 270-442-8620

I.C. Thomasson Associates, Inc.
NASHVILLE, TENNESSEE PHONE (615) 346-3400

ICT

DEFENSE INFORMATION SCHOOL FT. MEADE MARYLAND

ZONE 2 - 2nd FLOOR HW PIPING

Sheet reference number: M-617

STATE OF MARYLAND — WILLIAM T. TOLLEY — MECHANICAL ENGINEER