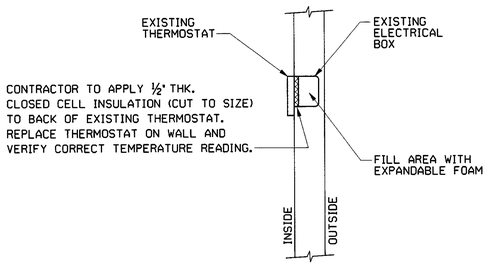

THERMOSTAT INSULATION DETAIL

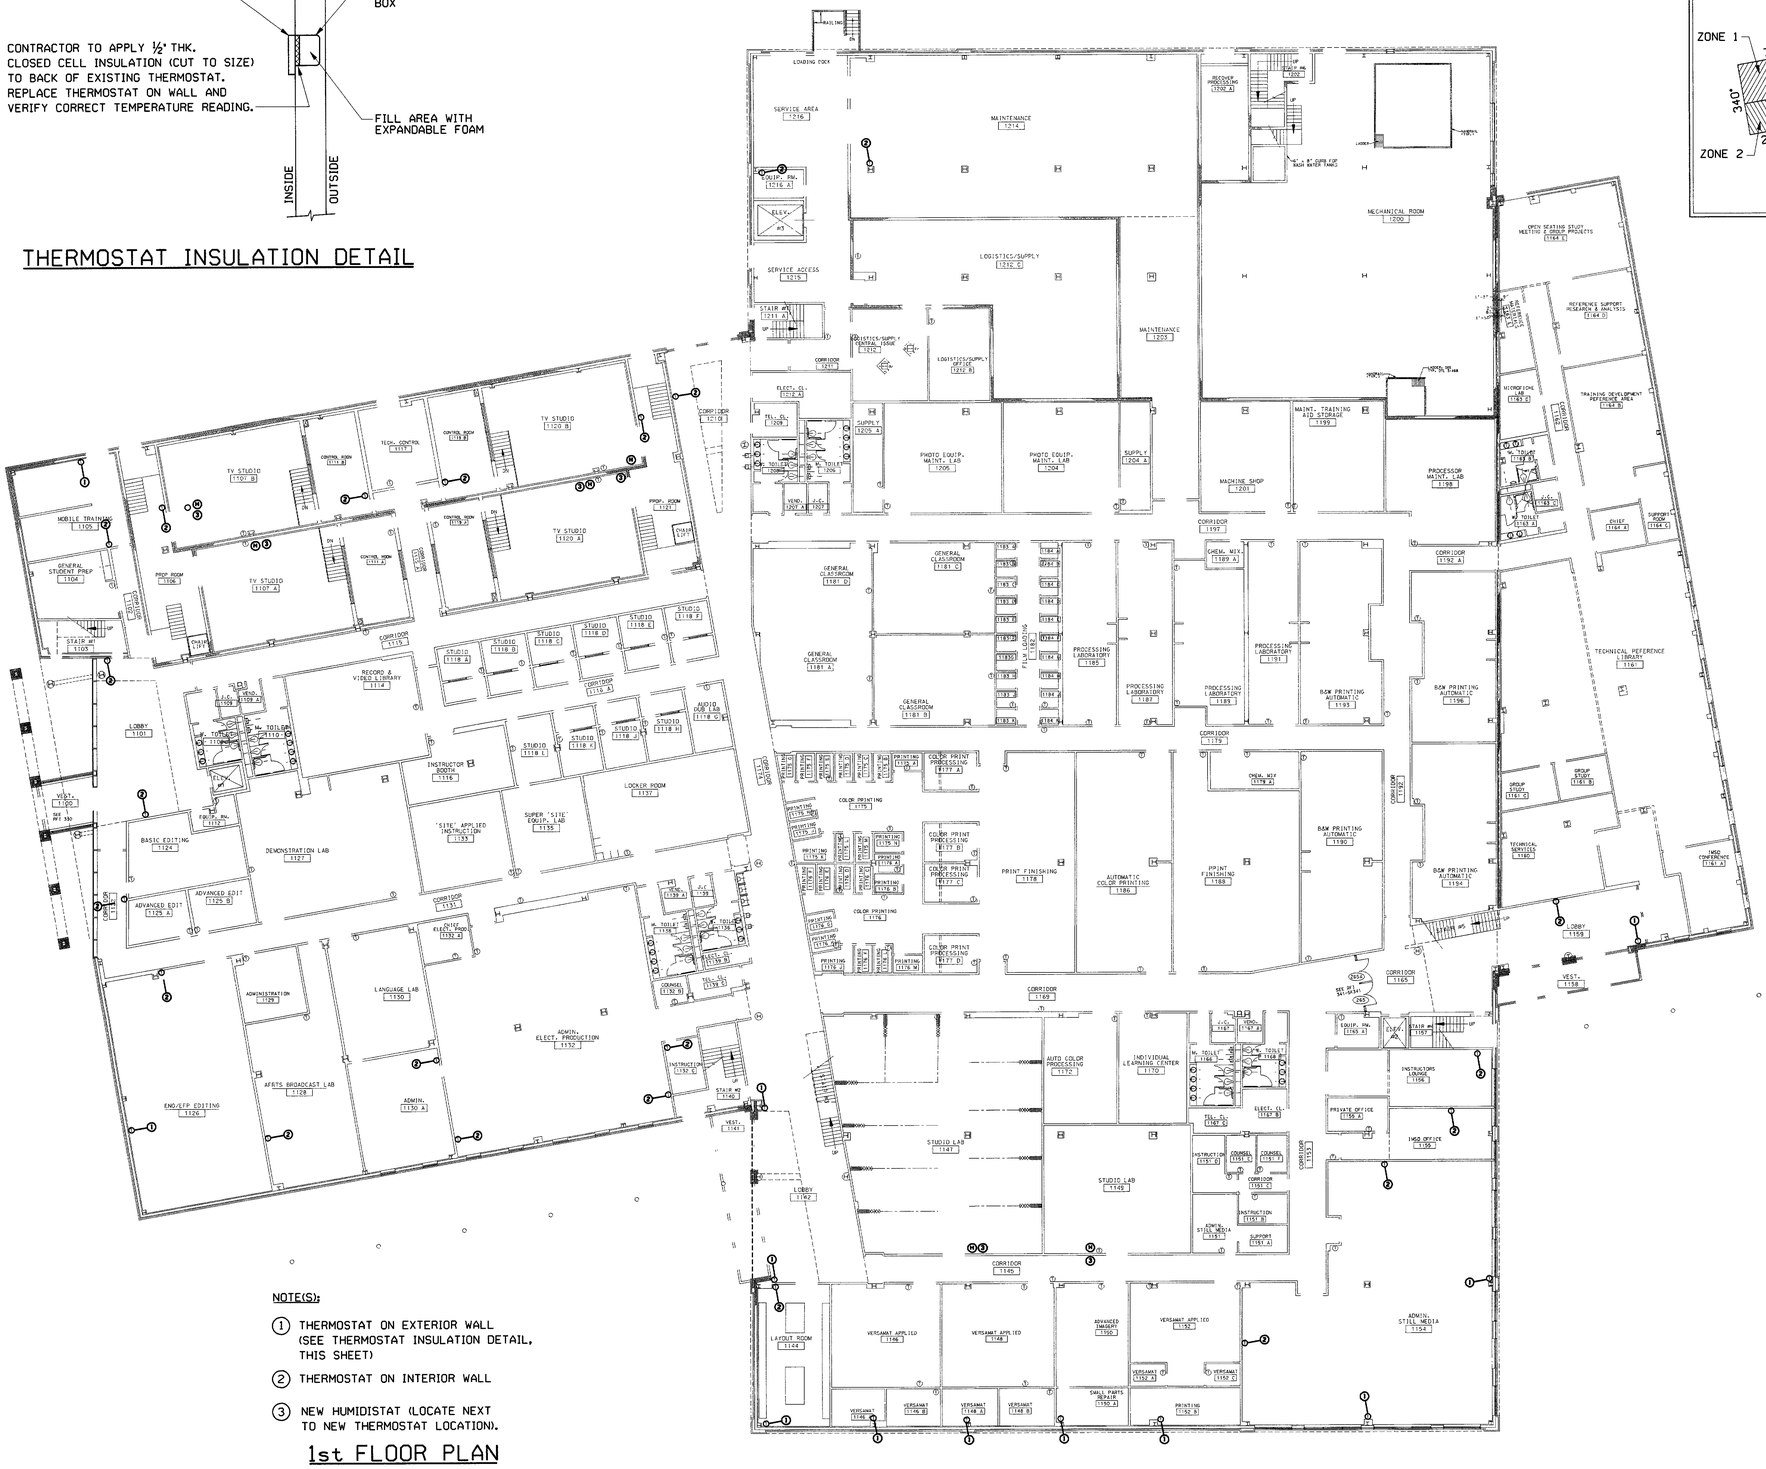

NOTE(S):

1. THERMOSTAT ON EXTERIOR WALL (SEE THERMOSTAT INSULATION DETAIL, THIS SHEET)
2. THERMOSTAT ON INTERIOR WALL
3. NEW HUMIDISTAT (LOCATE NEXT TO NEW THERMOSTAT LOCATION).

1st FLOOR PLAN

0 5 10

1/16" = 1'-0"

KEY PLAN

NO SCALE

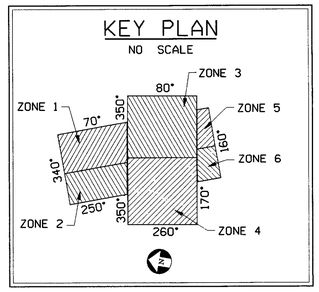

THESE DOCUMENTS HAVE BEEN PREPARED PRIMARILY BASED ON INFORMATION PROVIDED BY OTHERS. I.C. THOMASSON HAS NOT VERIFIED THE ACCURACY OF ALL INFORMATION PROVIDED BY OTHERS. SEE LIMIT OF LIABILITIES STATEMENT ON COVER SHEET.

US ARMY ENGINEERING AND SUPPORT CENTER HUNTSVILLE

Symbol	Description	Date	Appr.

Date: 02/27/04
CADD File Name: 312M901.DGN
ICT Project No. 203121
Plot date: 02/27/04
Plot scale:

Checked by:
Dwn by: ICT
DACA87-03-D-0006
Approved by:
Chief, Prj. Mgmt. Division

TASK ORDER #: FRR004

ENGLAND

PADUCAH, KENTUCKY VOICE 270-442-8620

J.C. Thomasson Associates Inc.
NASHVILLE, TENNESSEE PHONE (615) 345-3400

ICT

DEFENSE INFORMATION SCHOOL
FT. MEADE MARYLAND

1st FLOOR THERMOSTAT LOCATIONS

STATE OF MARYLAND — MECHANICAL ENGINEER

Sheet reference number:

M-901