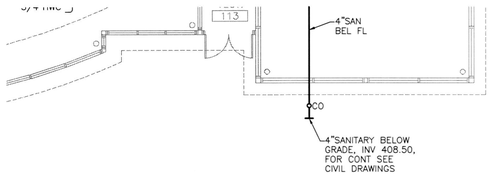

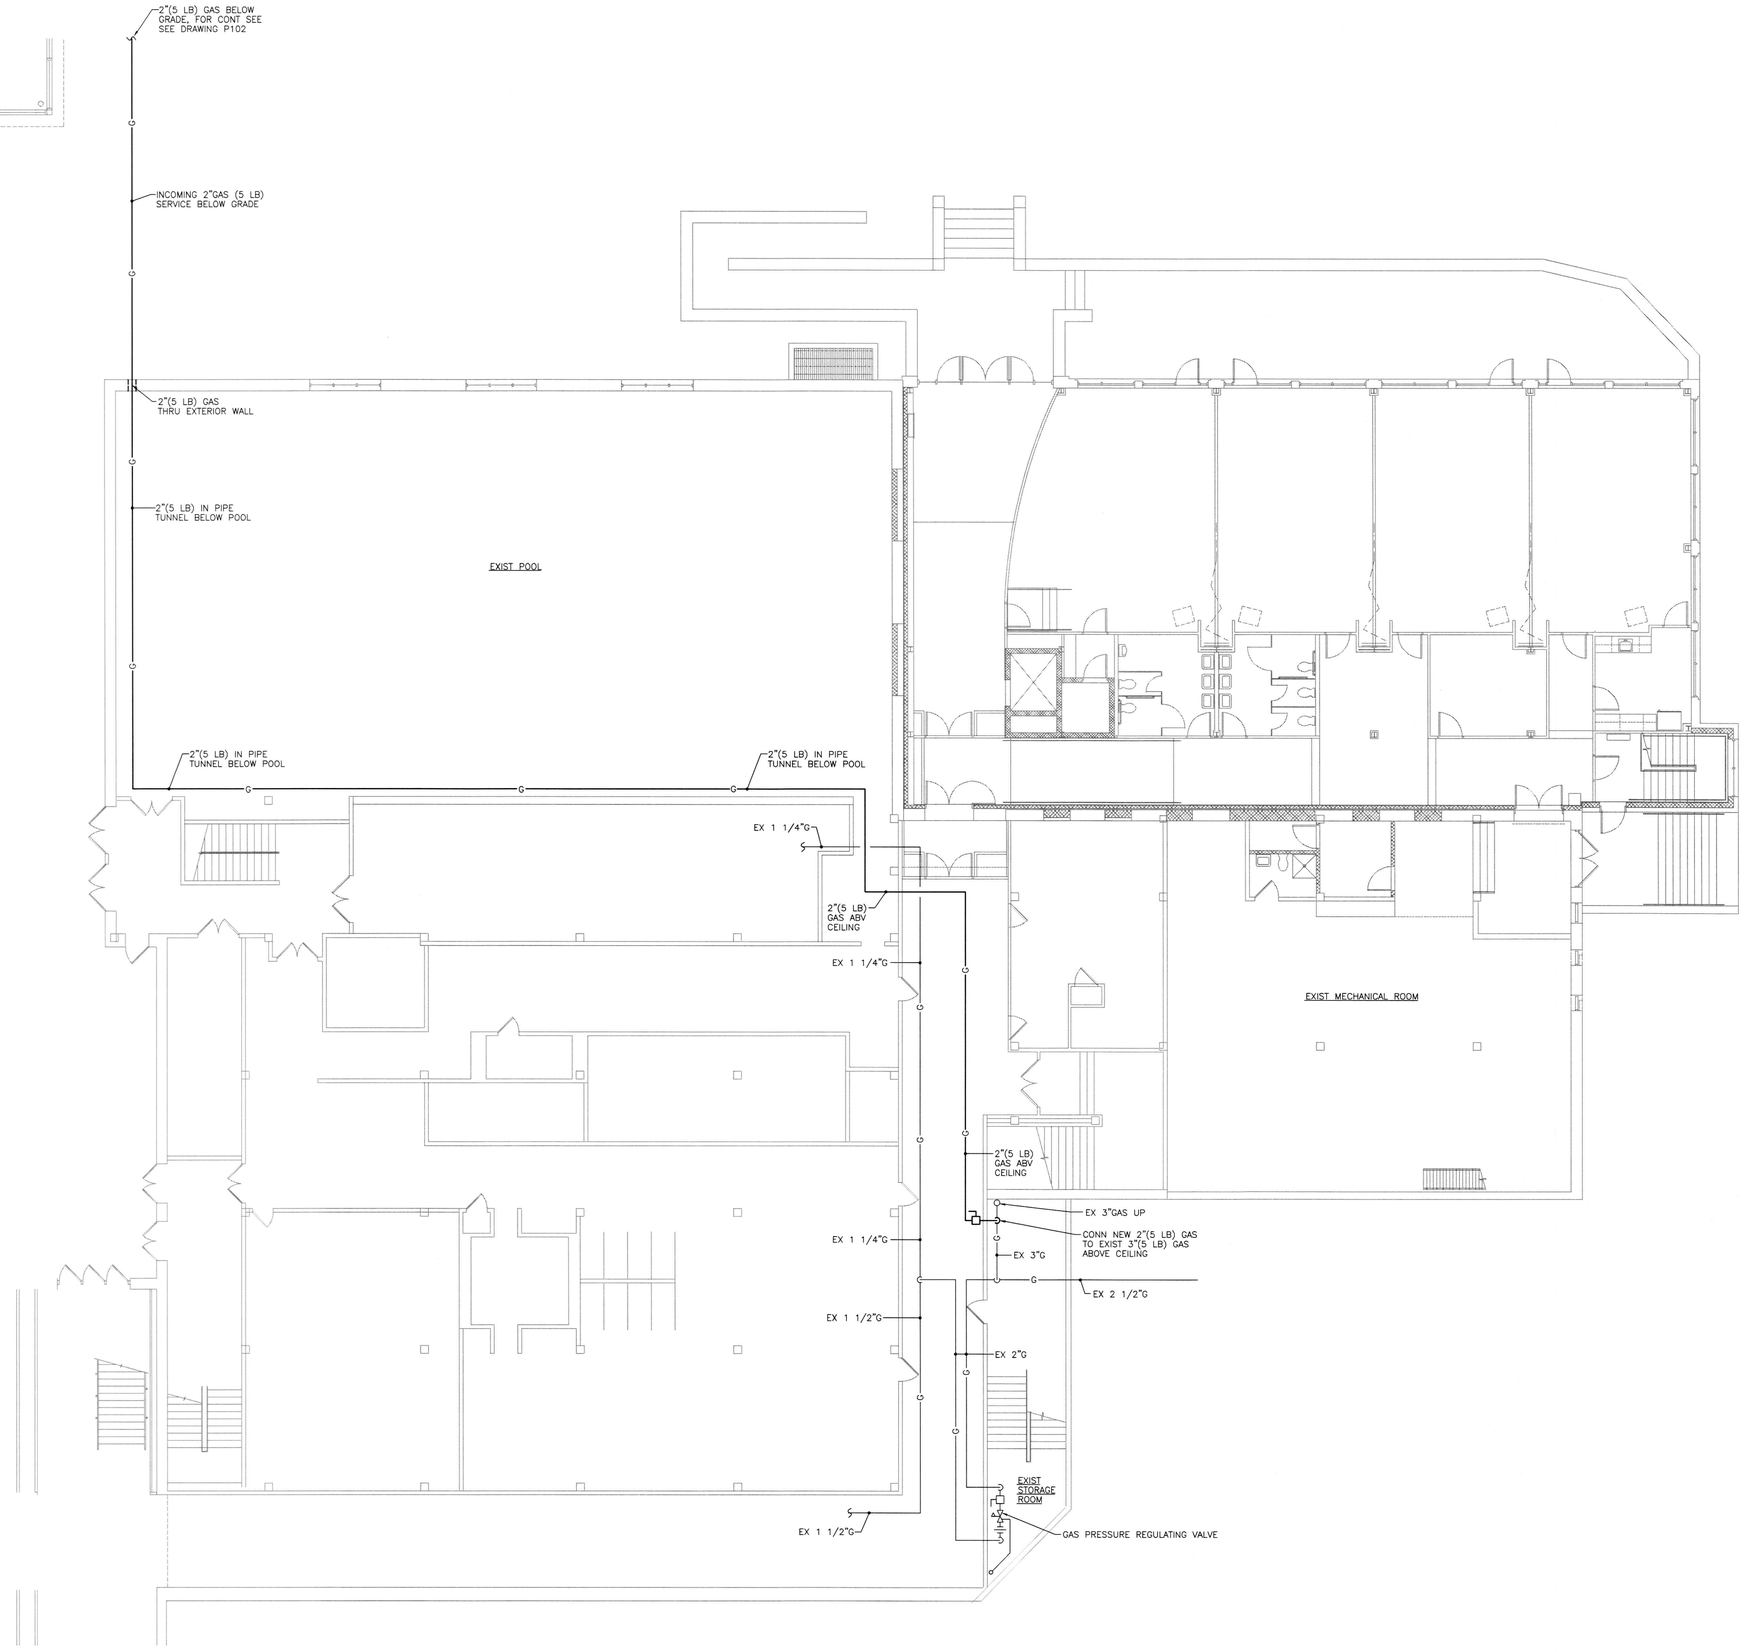

N

PART LOWER LEVEL FLOOR PLAN EXISTING BUILDING – PLUMBING

SCALE: 1/8" = 1'-0"

RUBELING & ASSOCIATES, INC.
ARCHITECTURE
INTERIOR DESIGN
401 JEFFERSON AVENUE
TOWSON, MARYLAND 21286-5308
410-337-2886
FAX 410-337-2974

Century Engineering, Inc.
32 West Road
Towson, Maryland 21204
Voice (410) 823-8070
Fax (410) 823-2184

SPORTS AND FITNESS CENTER
NOTRE DAME PREPARATORY SCHOOL
815 HAMPTON LANE
TOWSON, MARYLAND 21286

95% SUBMISSION

REVISIONS:

NO.	DESCRIPTION	DATE

LAST REV.:
PROJECT NO.: 02-037
DATE: 2-19-03
SCALE: AS NOTED

TITLE:
PART LOWER LEVEL FLOOR PLAN–EXISTNG BUILDING PLUMBING

SHEET:
P

103

22111.01

©RUBELING & ASSOCIATES 2002