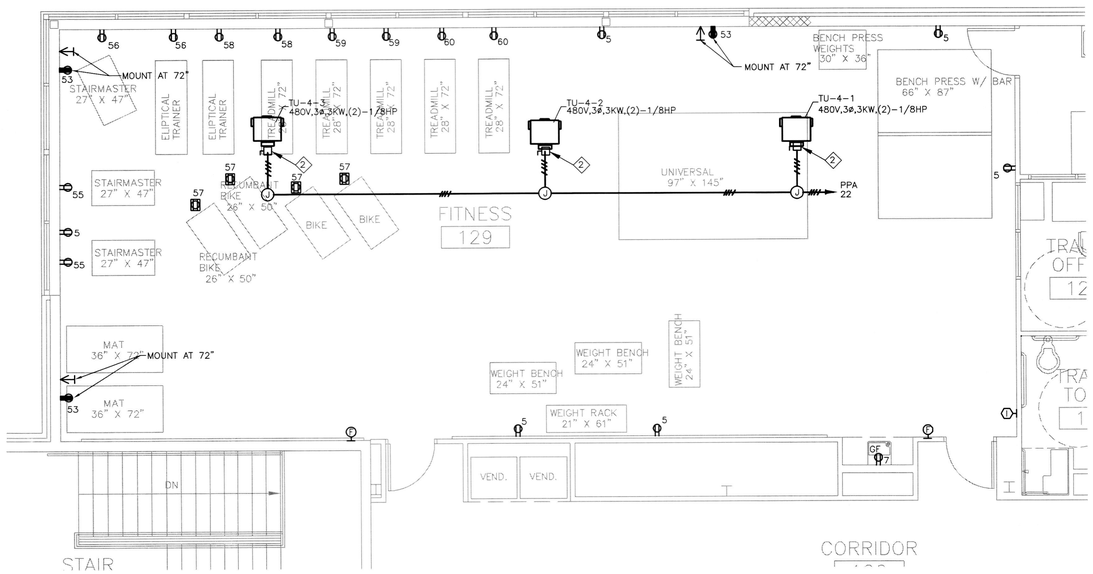

FITNESS ROOM – POWER AND SPECIAL SYSTEMS ③

SCALE: 1/4" = 1'-0"

REFERENCED NOTES

1. 2#10 & 1#10 GRD IN 1"C
2. NFSS 600V,1P,30A
3. ALL CIRCUITS ON THIS FLOOR SHALL BE FED FROM PANEL RPA UNLESS OTHERWISE NOTED.
4. JUNCTION BOX TO BE LOCATED ABOVE CEILING.
5. PROVIDE ELECTRICAL CONNECTION THROUGH THE PEDISTAL OF THE DRAFT BARRIER HEATER. COORDINATE WITH MECHANICAL CONTRACTOR FOR EXACT LOCATION OF THE ELECTRICAL CONNECTION.
6. GYMNASIUM SOUND SYSTEM TO BE PROVIDED BY OTHERS. CONTRACTOR TO COORDINATE WITH SOUND CONTRACTOR.

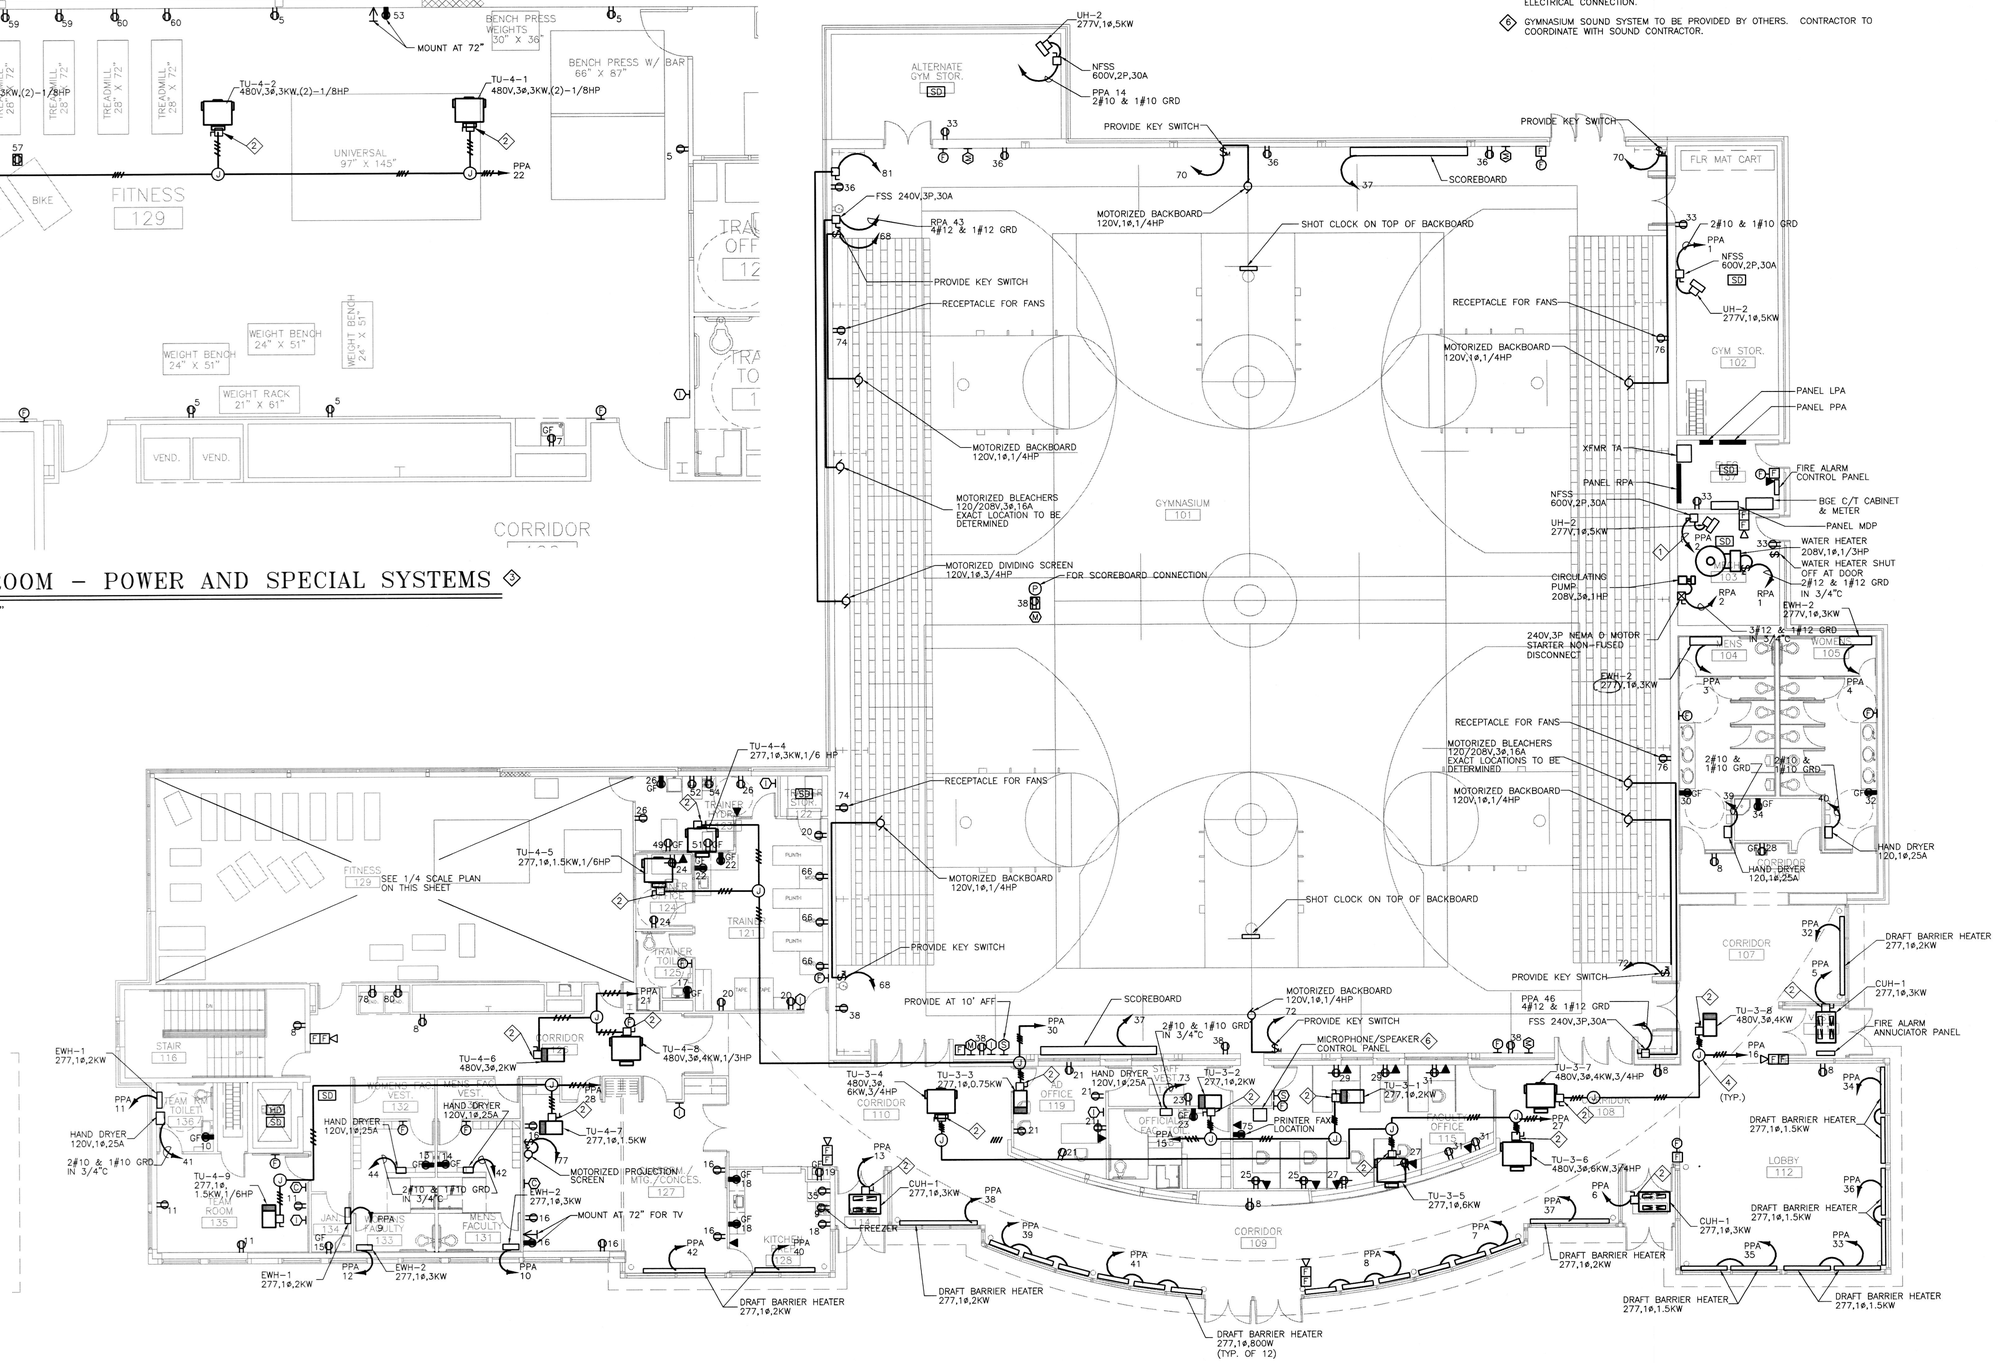

MAIN FLOOR PLAN – POWER AND SPECIAL SYSTEMS ③

SCALE: 1/8" = 1'-0"

RUBELING & ASSOCIATES, INC.
ARCHITECTURE
INTERIOR DESIGN
401 JEFFERSON AVENUE
TOWSON, MARYLAND 21286-5308
410-337-2888
FAX 410-337-2974

Century Engineering, Inc.
32 West Road
Towson, Maryland 21204
Voice (410) 823-8070
Fax (410) 823-2184

SPORTS AND FITNESS CENTER
NOTRE DAME PREPARATORY SCHOOL

815 HAMPTON LANE
TOWSON, MARYLAND 21286

95% SUBMISSION

REVISIONS:

NO.	DESCRIPTION	DATE

LAST REV.:
PROJECT NO.: 02-037
DATE: 2-19-03
SCALE: AS NOTED

TITLE:
MAIN FLOOR PLANS –POWER AND SPECIAL SYSTEMS

SHEET:
E
104

22111.01

©RUBELING & ASSOCIATES 2002