


6B MAIN LEVEL PLAN
1/8" = 1'-0"

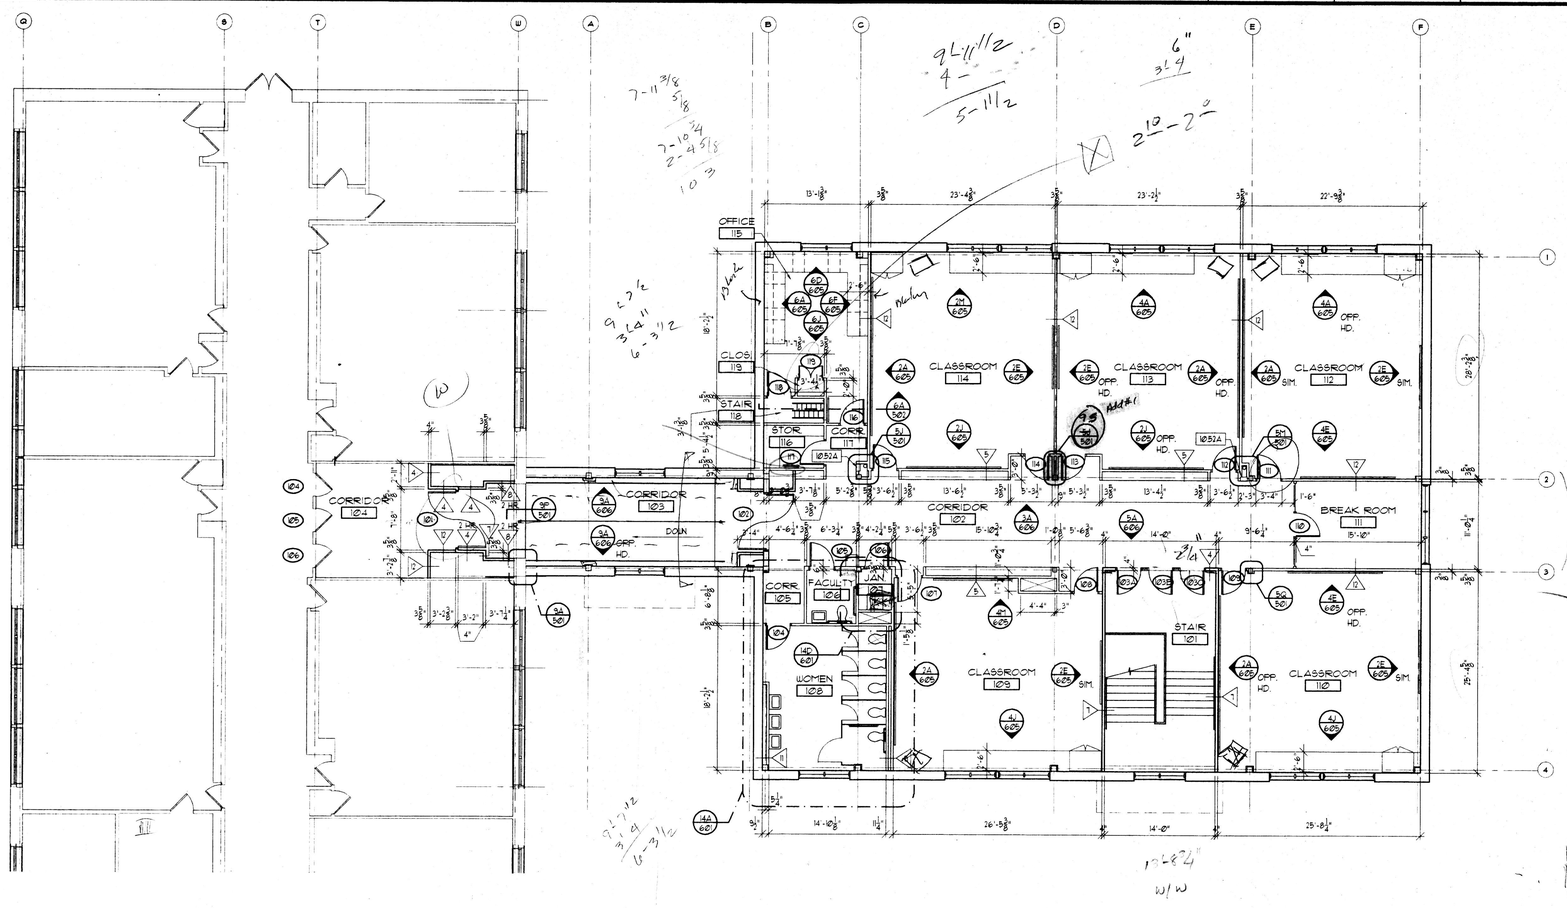


13B LOWER LEVEL PLAN
1/8" = 1'-0"

## GENERAL NOTES

1. COLUMN GRID LINES ARE FOR REFERENCE ONLY. SEE STRUCTURAL DRAWINGS FOR COLUMN LOCATIONS.
2. SEE 600s SHEETS FOR MILLWORK AND FURNISHINGS.
3. PLAN LOCATIONS OF DOORS AND FRAMES RELATIVE TO THE PLANE OF THE WALL IS DIAGRAMMATIC ONLY. SEE THE REFERENCED JAMB AND HEAD CONDITIONS TO DETERMINE ACTUAL PLACEMENT OF DOOR AND FRAME. SEE STRUCTURAL DRAWINGS FOR STEEL LINTEL REQUIREMENTS AT ALL INTERIOR OPENINGS.
4. PROVIDE BLOCKING IN WALLS FOR ALL OVERHEAD MILLWORK.
5. SEE SHEET 901 FOR DOOR SCHEDULES. SEE SHEET 902 FOR WALL TYPES.
6. SEE 3A/501 FOR LOCKER RECESS.

## DRAWING NOTES

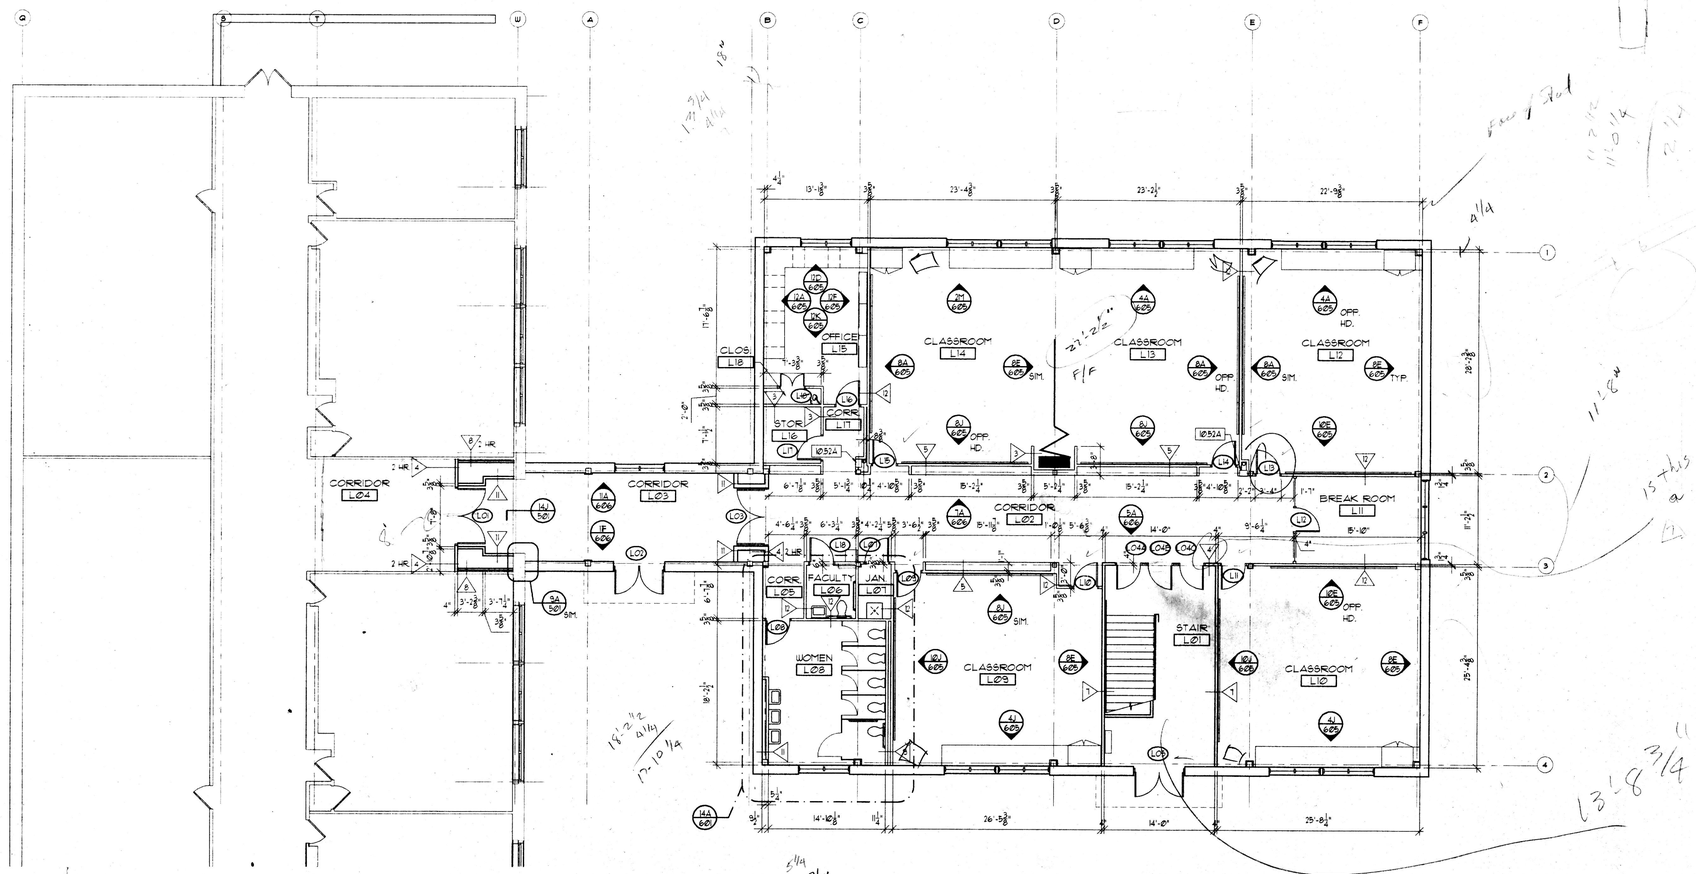1052A RECESSED FIRE EXTINGUISHER CABINET #6 DRY CHEMICAL UNIT.


RUBELING & ASSOCIATES, INC.
ARCHITECTURE
INTERIOR DESIGN
401 JEFFERSON AVENUE
TOWSON, MARYLAND 21286
410-337-2886
FAX: 410-337-2974


I certify that these documents were prepared or approved by me, and that I am a duly licensed architect under the laws of the State of Maryland.
License number 5223-A
Expiration date: May 10, 1999

# PERFORMING ARTS AND CLASSROOM ADDITIONS
## NOTRE DAME PREPARATORY SCHOOL
TOWSON, MARYLAND

REVISIONS:

| NO. | DESCRIPTION | DATE |
|---|---|---|
| | | |

LAST REV.:
PROJECT NO.: 98-033
DATE: FEB. 16, 1999
SCALE: 1/8" = 1'-0"
TITLE: CLASSROOM BUILDING MAIN AND LOWER LEVEL FLOOR PLANS
SHEET: I

102