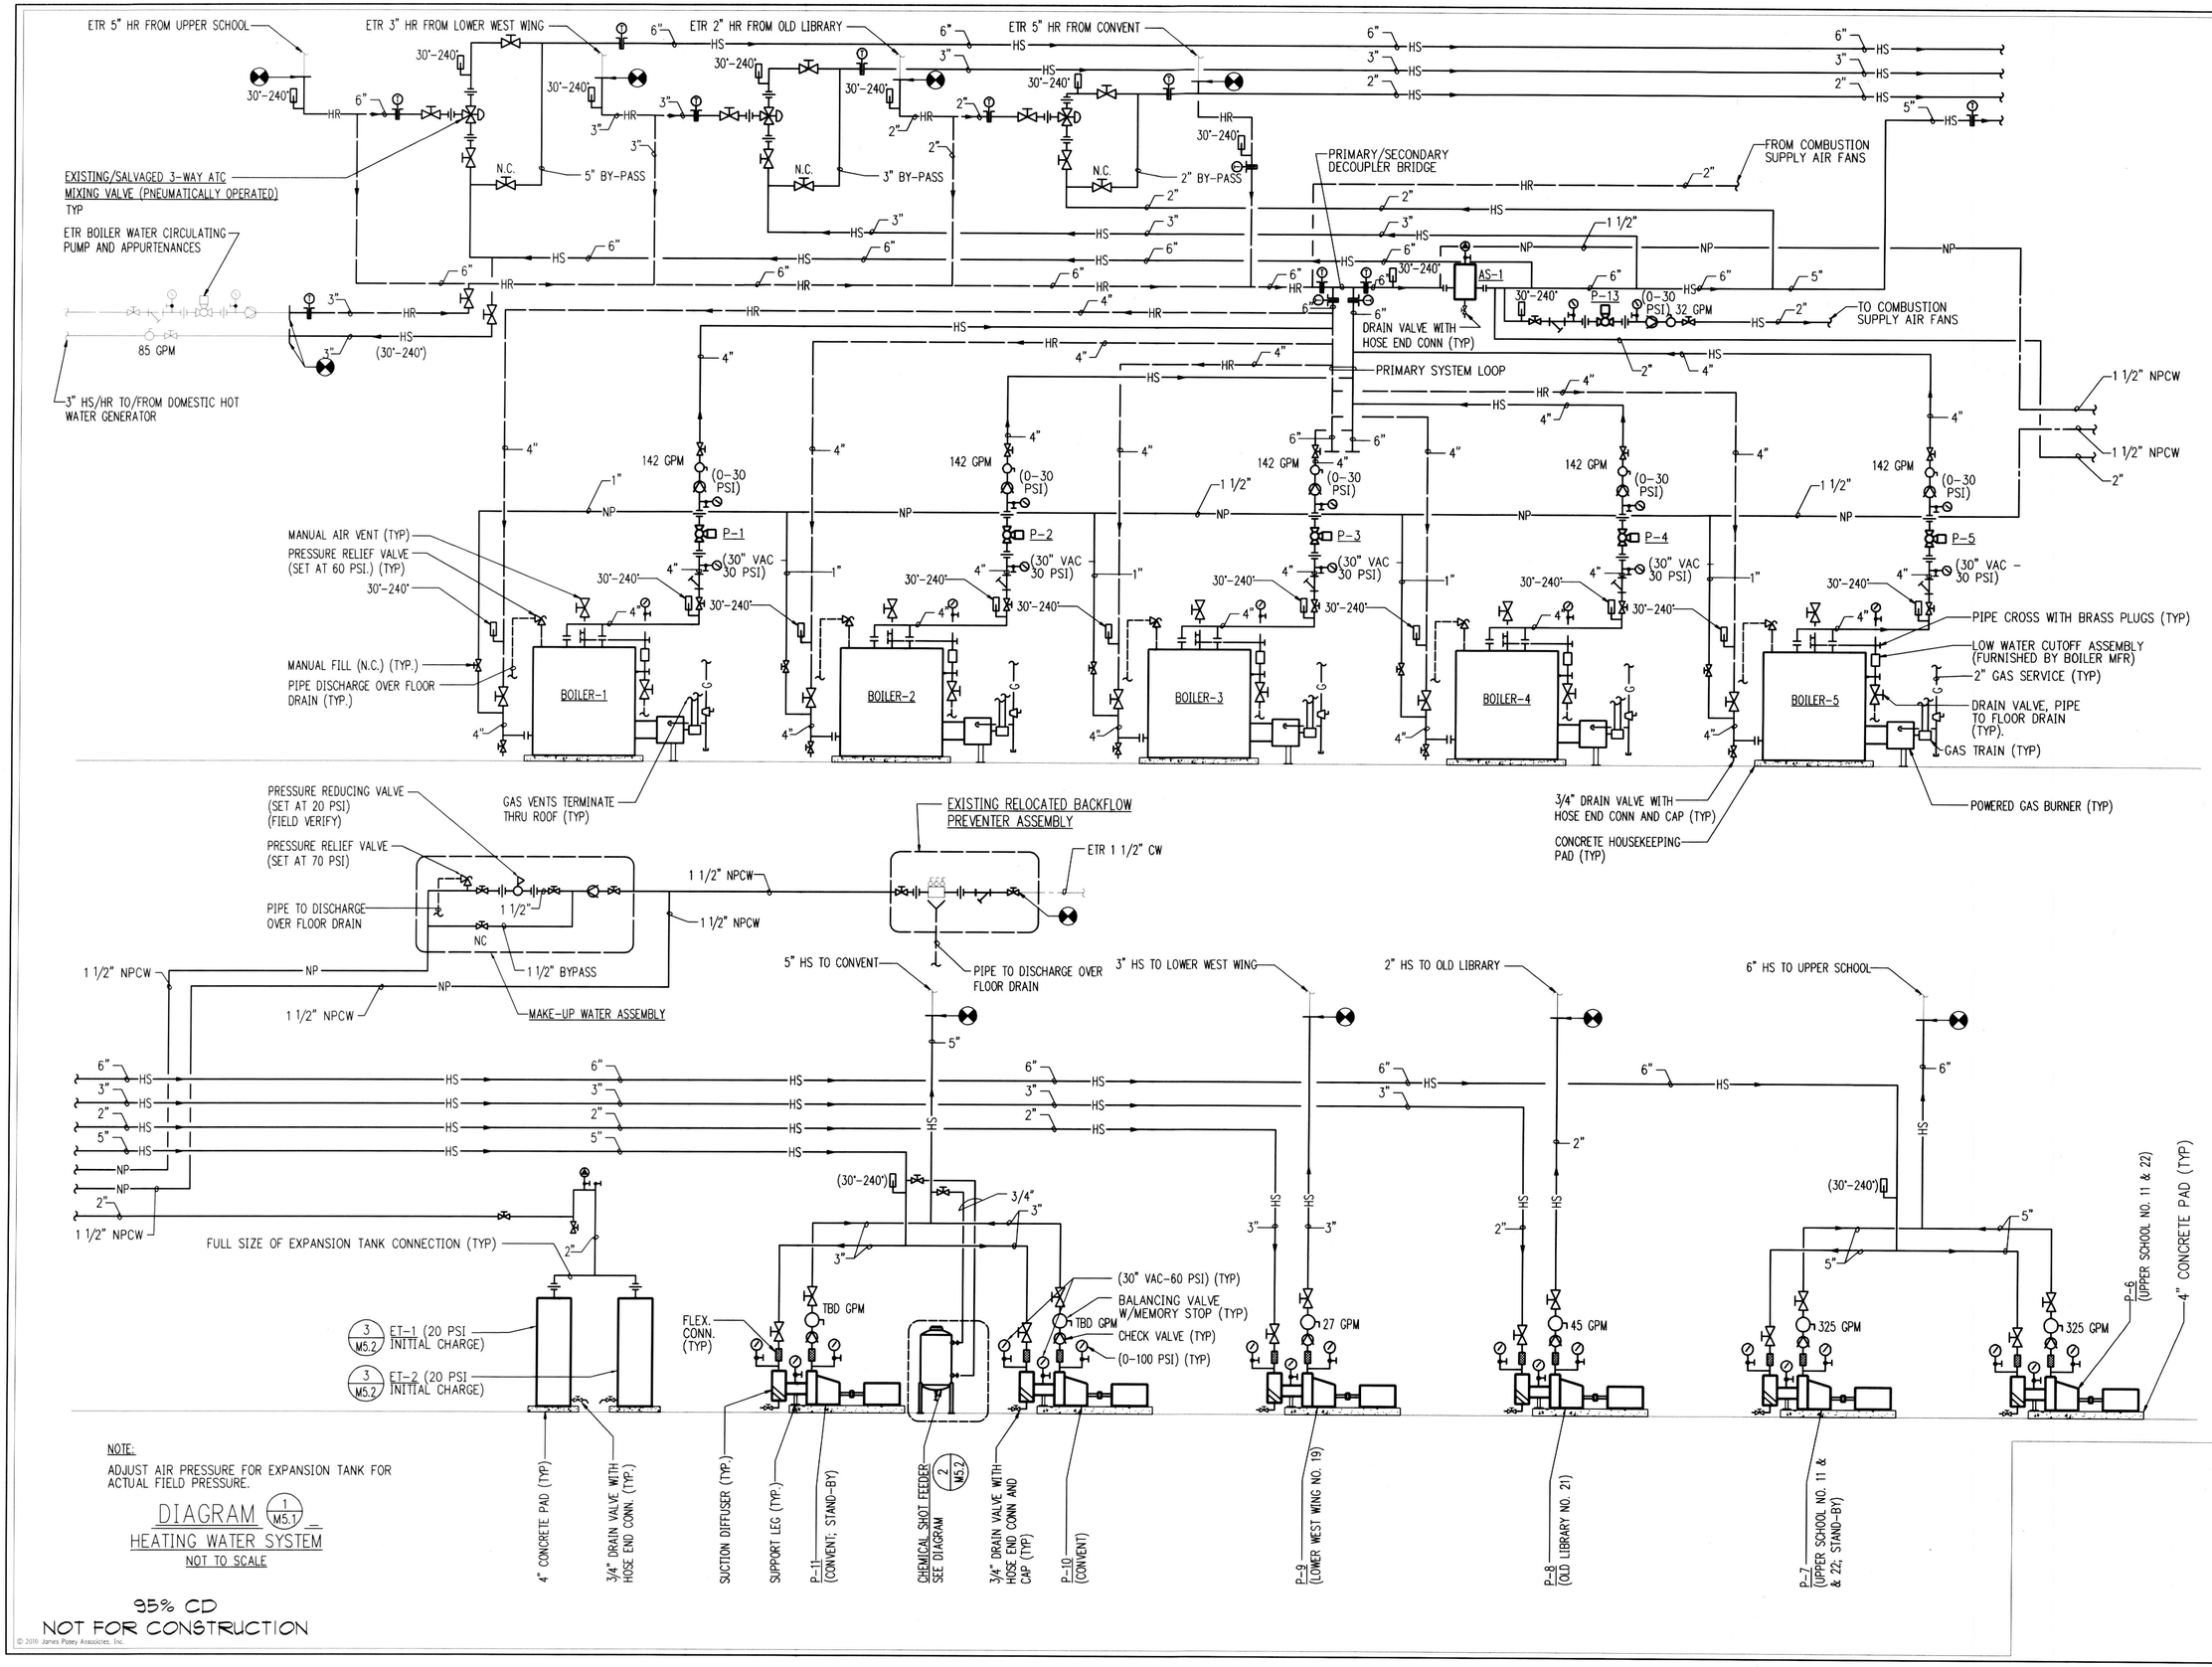

NOTE:
ADJUST AIR PRESSURE FOR EXPANSION TANK FOR ACTUAL FIELD PRESSURE.

DIAGRAM 1/M5.1
HEATING WATER SYSTEM
NOT TO SCALE

95% CD
NOT FOR CONSTRUCTION

© 2010 James Posey Associates, Inc.

April 06, 2010 6:04 p.m.
Drawing: I:\5806-09\5-DRAWINGS\5806M01.DWG TSCHREIBER

BOILER REPLACEMENT FOR NOTRE DAME PREPARATORY SCHOOL
815 HAMPTON LANE
TOWSON, BALTIMORE COUNTY, MARYLAND 21286

James Posey Associates
Engineering Your Vision
Mechanical & Electrical Consulting Engineers
3112 Lord Baltimore Drive
Baltimore, MD 21244
tel 410-265-6100
fax 410-298-9820
jamesposey.com

Comm. No. 5806-09

Sym.	REVISIONS	Date

Drawn	TGS
Designed	TGS
Checked	SJH
Approved	SJH
Scale	
Comm No	5806-09
Date	4/7/2010

Drawing Title
DIAGRAMS

Sheet No:
M5.1