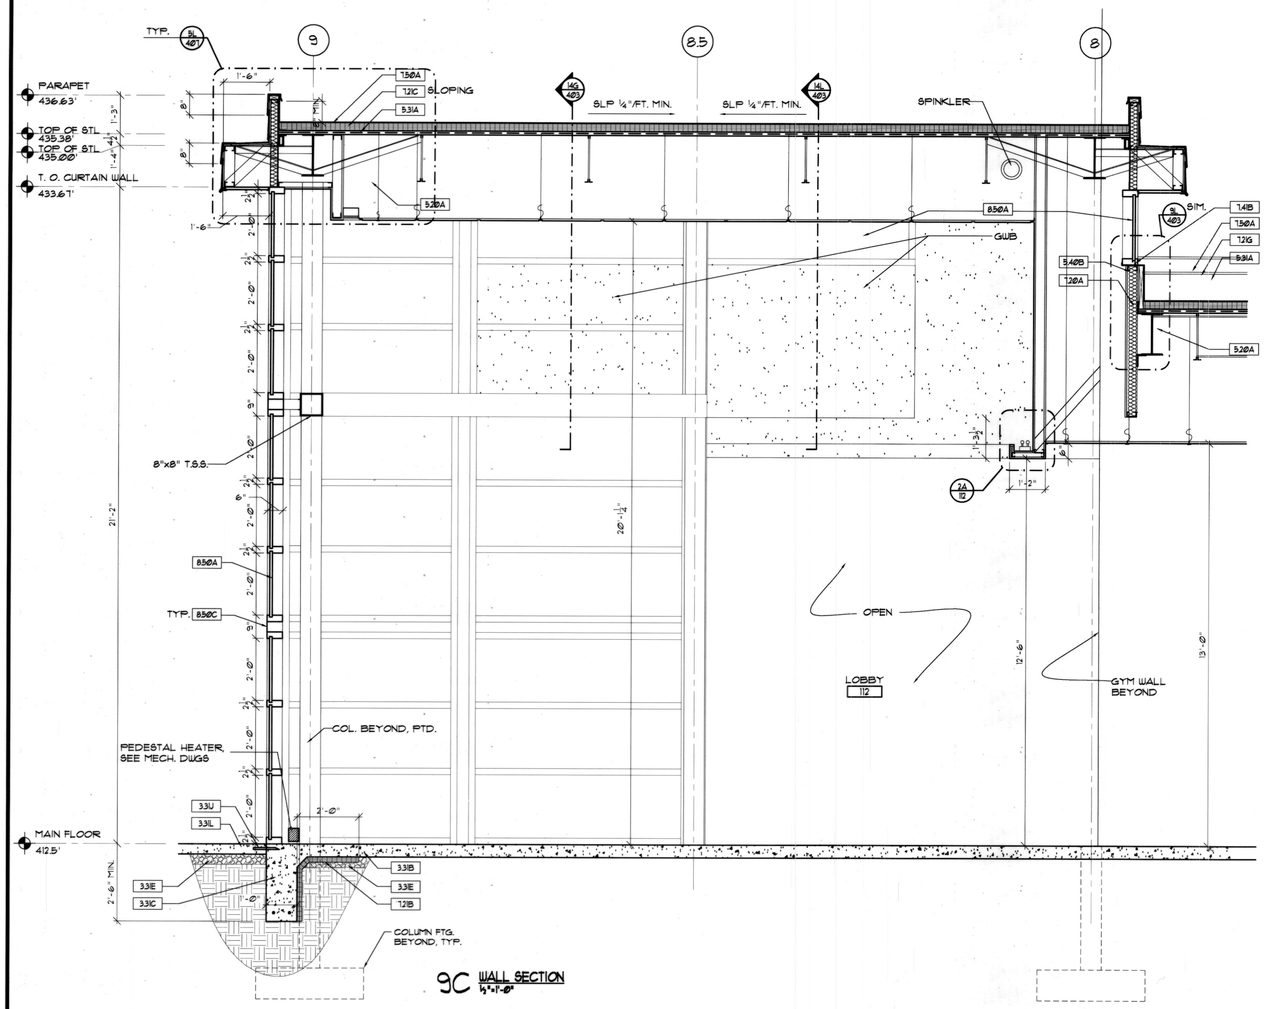

9C WALL SECTION ½"=1'-0"

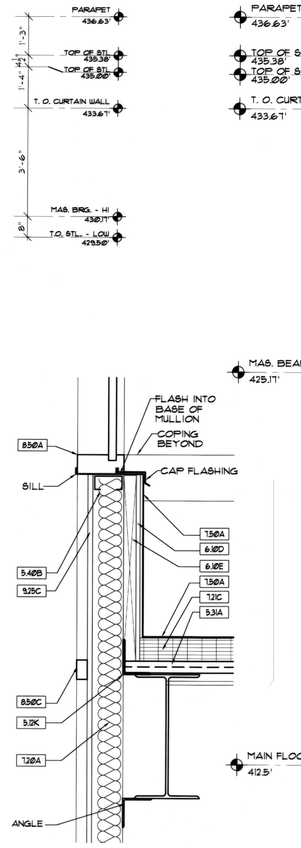

9L DETAIL ½"=1'-0"

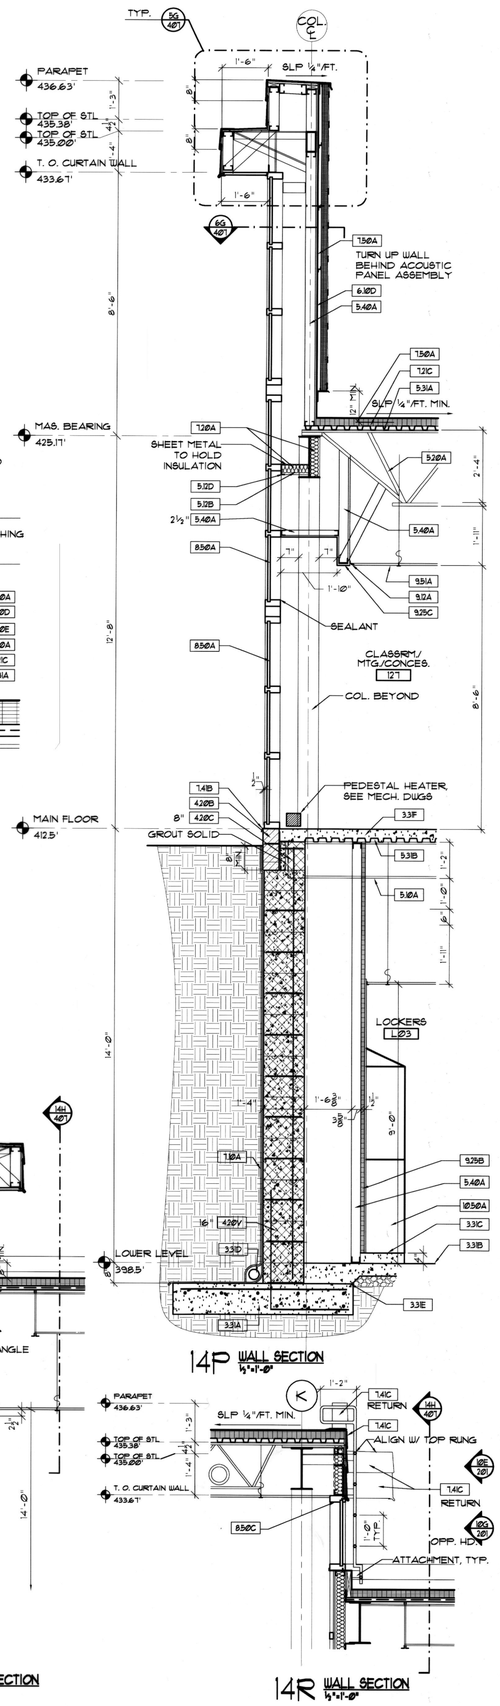

14P WALL SECTION ½"=1'-0"

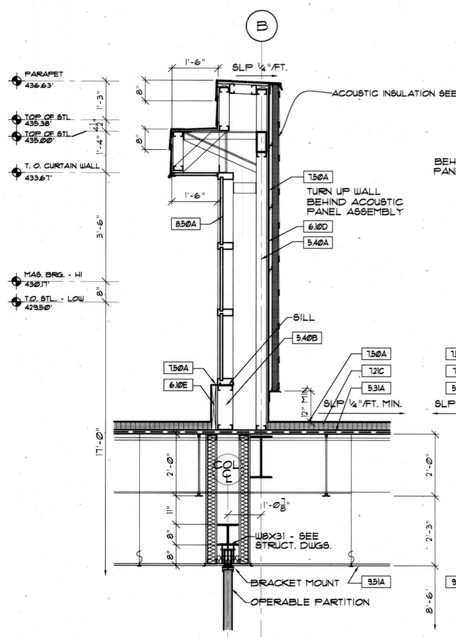

14A WALL SECTION ½"=1'-0"

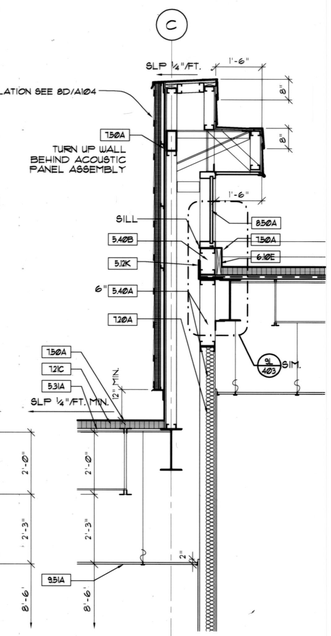

14D WALL SECTION ½"=1'-0"

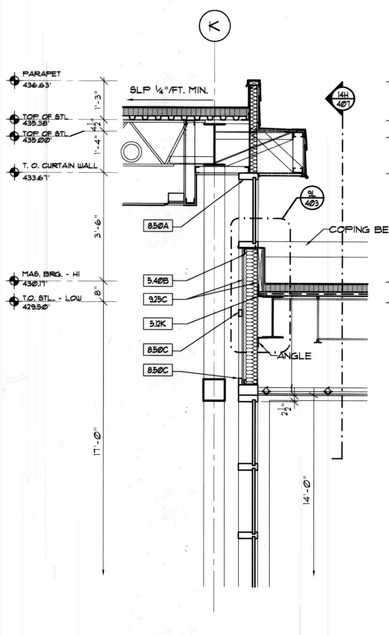

14G WALL SECTION ½"=1'-0"

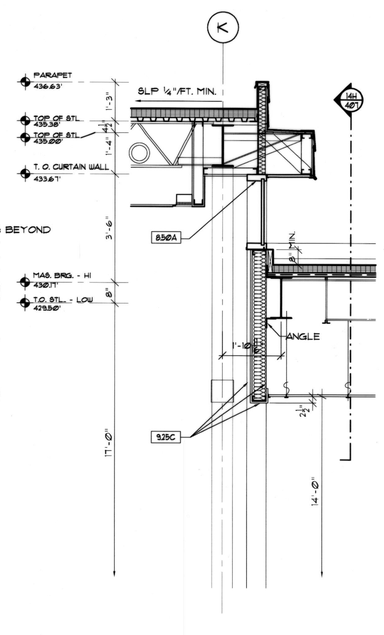

14L WALL SECTION ½"=1'-0"

14R WALL SECTION ½"=1'-0"

DRAWING NOTES

3.3A	CONCRETE FOOTING. SEE STRUCT. DWGS.
3.3B	5" CONCRETE SLAB ON GRADE w/ 6x6-W2.9 XW2.9 WWM. ON VAPOR BARRIER. SEE STRUCT. DWGS.
3.3C	TURNED DOWN CONC. SLAB - SEE STRUCT. DWGS.
3.3D	4" PERFORATED CONT. DRAIN - TIE INTO STORMDRAINS - SEE CIVIL DWGS.
3.3E	4" GRAVEL w/6 MIL. VAPOR BARRIER
3.3F	3½" LIGHTWEIGHT CONC. SLAB w/ 6x6-W2.1XW2.1 WWM. AND 1½" COMP. METAL DECK - SEE STRUCT. DWGS.
3.3H	THICKENED SLAB - SEE STRUCT. DWGS.
3.3J	2'-0" x ½" S.S. DOWEL
3.3K	CONC. CURB
3.3L	CONC. WALK - SEE CIVIL DWGS.
3.3M	ISOLATION JOINT FILLER STRIP
3.4A	PRECAST CONC. HEAD
3.4B	PRECAST CONC. SILL
4.0A	ACOUSTIC CMU w/JOINT REINFORCING 16" O.C. - SEE PATTERN A&D---.
4.0B	BUTLER STONE w/VENEER ANCHORS 16" EACH WAY
4.0C	CMU w/JOINT REINFORCING 16" O.C.
4.0D	BOND BEAM, SEE STRUCT. DWGS.
4.0E	REINF. CMU WALL - SEE STRUCT.
4.0F	SPLITFACE CMU w/VENEER ANCHORS 16" EACH WAY
4.0V	"IVANY" BLOCK CMU w/TRUSS-TYPE REINF. 16" O.C. MAX VERTICALLY, AND HORZ. BARS - SEE STRUCT. DWGS.
4.0W	"IVANY" SPLITFACE BLOCK w/TRUSS-TYPE REINF. 16" O.C. MAX VERTICALLY, AND HORZ. BARS - SEE STRUCT. DWGS.
5.0A	BEAM - SEE STRUCT. DWGS.
5.0B	HOIST BEAM - SEE STRUCT. DWGS.
5.0A	HAT CHANNEL, 16"O.C.
5.0B	ANGLE - SEE STRUCT. DWGS
5.0C	LINTEL, PTD. - SEE STRUCT. DWGS
5.0D	CHANNEL, PTD.
5.0E	3⅜" KICKER, 4'-0" O.C.
5.0G	3½"x3½"x⅜" STEEL SILL ANGLE - COORD. W/ ELEVATOR MANUFACTURE
5.0H	STEEL LADDER
5.0J	TUBE STEEL - SEE STRUCT. DWGS
5.0K	3½" x 4½" L.L.V. ANGLE
5.0A	METAL JOIST - SEE STRUCT. DWGS
5.0B	KICKER 4'-0" O.C. - SEE STRUCT. DWGS
5.1A	1½" GALV. METAL ROOF DECK
5.1B	2" GALV. COMPOSITE METAL DECK
5.4A	4" 18 GA. METAL STUD, 16" O.C. w/⅝" GWB., PTD.
5.4B	4" 18 GA. METAL STUD, 16" O.C.
5.5A	ALTERNATING TREAD STAIR
5.7A	METAL PAN STAIRS w/CHANNEL STRINGER
5.7B	CHANNEL - SEE STRUCT. DWGS.
5.7C	GUARDRAILS/ HANDRAILS - SEE DETAILS 4C4E/10I
5.7D	STAIR CHANNEL
5.7A	SILL - SEE DOOR SCHEDULE
6.0A	WOOD SILL, STAINED TO MATCH DOORS
6.0B	¾" CDX PLYWOOD
6.0C	½" OSB
6.0D	½" CEMENTITIOUS SHEATHING BOARD
6.0E	WOOD BLOCKING
6.0F	¾" FIRETREATED PLYWOOD
7.0A	WATERPROOFING MEMBRANE & PROTECTION BOARD/FOUNDATION DRAINAGE MATTING
7.0B	½" DRAIN BOARD W/FILTER CLOTH
7.0C	BITUMINOUS DAMPPROOFING
7.0D	BITUMINOUS COATING ON CMU
7.0A	RIB BATT INSULATION w/VAPOR BARRIER
7.1A	2" RIGID INSULATION
7.1B	2" PERIMETER INSULATION
7.1C	ROOF INSULATION 3" MINIMUM
7.2A	EIFS ON 1" RIGID INSULATION ON ½" CEMENTITIOUS SHEATHING BOARD
7.2B	EIFS ON 2½" RIGID INSULATION ON ½" CEMENTITIOUS SHEATHING BOARD
7.4A	PREFINISHED ALUM. PANEL
7.4B	THRU-WALL FLASHING w/WEEPHOLES 2'-0" O.C.
7.4C	Ø.40 CLEAR ANODIZED ALUMINUM PANEL
7.4D	ALUMINUM SOFFIT
7.4E	CAP FLASHING
7.4F	Ø.40 CLEAR ANODIZED ALUMINUM COPING
7.5A	EPDM MEMBRANE ROOFING
7.7A	ALUMINUM COPING - CLEAR ANODIZED
7.7A	ROOF HATCH
8.0A	H.M. FRAME - SEE DOOR SCHEDULE
8.0A	WOOD DOOR - SEE DOOR SCHEDULE
8.4A	ALUM. STOREFRONT
8.4B	ALUM. STOREFRONT DOOR
8.5A	CURTAIN WALL
8.5B	CURTAIN WALL DOOR
8.5C	CURTAIN WALL CAP USED AS TRIM
8.5A	ALUMINUM WINDOW
8.9A	TRANSLUCENT FIBERGLASS SANDWICH PANEL WALL ASSEMBLY
8.9B	ALUMINUM SILL EXTENSION
9.2A	CEILING GRID SYSTEM SHADOW MOLDING
9.2A	⅞" FURRING @ 24" O.C. WITH ⅝" GWB. PTD.
9.2B	1½" RIGID INSULATION WITH 1½" Z-FURRING @ 24" O.C. WITH ⅝" GWB. PTD. - EXTEND INSULATION TO DECK ABOVE
9.2C	⅝" GWB. PTD.
9.2D	3⅝" MET. STUD W/⅝" GWB. PTD.
9.2R	½" REVEAL TRIM, SPACKLE FLUSH
9.5A	SUSPENDED ACOUSTIC CEILING PANEL ASSEMBLY - SEE FINISH SCHEDULE
9.6A	GYMNASIUM FLOATING WOOD ATHLETIC FLOOR SYSTEM W/ FLOOR FANS. PROVIDE VAPOR PROOFING FOAM OVER POLYETHYLENE VAPOR BARRIER ON CONC. 1ST GRADE MAPLE THROUGHOUT, TRANSITIONS TO 3RD GRADE MAPLE BELOW FULLY CLOSED BLEACHERS ONLY - SEE FIN. SCHED. PROVIDE SOLID BLOCKING UNDER OPEN BLEACHERS.
9.6B	ACTIVITY ROOM FLOATING WOOD ATHLETIC FLOOR SYSTEM. PROVIDE VAPOR PROOFING FOAM OVER POLYETHYLENE VAPOR BARRIER ON CONC.
Ø.5A	LOCKER - SEE FLOOR PLANS
2.4A	MOTORIZED ROLLER SHADE W/ MAN. STD. POCKET FOR MOUNTING
3.2A	GABLE ANGLE
3.2B	CLOSURE PANEL BY BLEACHER MANUFACTURE
3.2C	CLOSURE
3.2D	ELECTRICALLY OPERATED BLEACHERS
3.2E	EAVE STRUT
3.2F	BUILDING FRAME CLEAR SPAN (RF), PTD. P-4 - SEE FINISH SCHED.
3.2G	GUTTER
3.2H	CHANNEL GIRT W/ SAG ROD
3.2J	Z-GIRT
3.2K	CHANNEL GIRT BEAM
3.2M	SIDEWALL FLASHING
3.2P	PURLIN, PTD. P-4 - SEE FINISH SCHED.
3.2R	METAL ROOF W/CLIP SYSTEM
3.2S	STRUCTURAL WITH GIRT & CLIP, PTD. P1 - SEE FINISH SCHED.
3.2T	RAKE TRIM
3.2V	6" FIBER GLASS INSULATION AND VAPOR RETARDER - PERFORATED FOR MAXIMUM ACOUSTIC PERFORMANCE
3.2U	METAL WALL PANELS W AGGREGATE PAINT
4.2A	S.S. ELEVATOR DOOR FRAME
8.0A	MECH. SUPPLY VENT - SEE MECH. DWGS.

RUBELING & ASSOCIATES, INC.
ARCHITECTURE
INTERIOR DESIGN
24 N.W. HIGHWAY ONE, SUITE 102
ROSEMONT, PA 19010
610-667-8888
FAX: 610-667-8884

SPORT AND FITNESS CENTER
NOTRE DAME PREPARATORY SCHOOL

815 HAMPTON LANE
TOWSON, MARYLAND 21286

REVISIONS:

NO.	DESCRIPTION	DATE
	RECORD DWGS.	05/05/03

LAST REV.:
PROJECT NO.: 02-037
DATE: 6-27-03
SCALE: ⅛"=1'-0"
TITLE: WALL SECTIONS

SHEET: A 403

©RUBELING & ASSOCIATES 2003