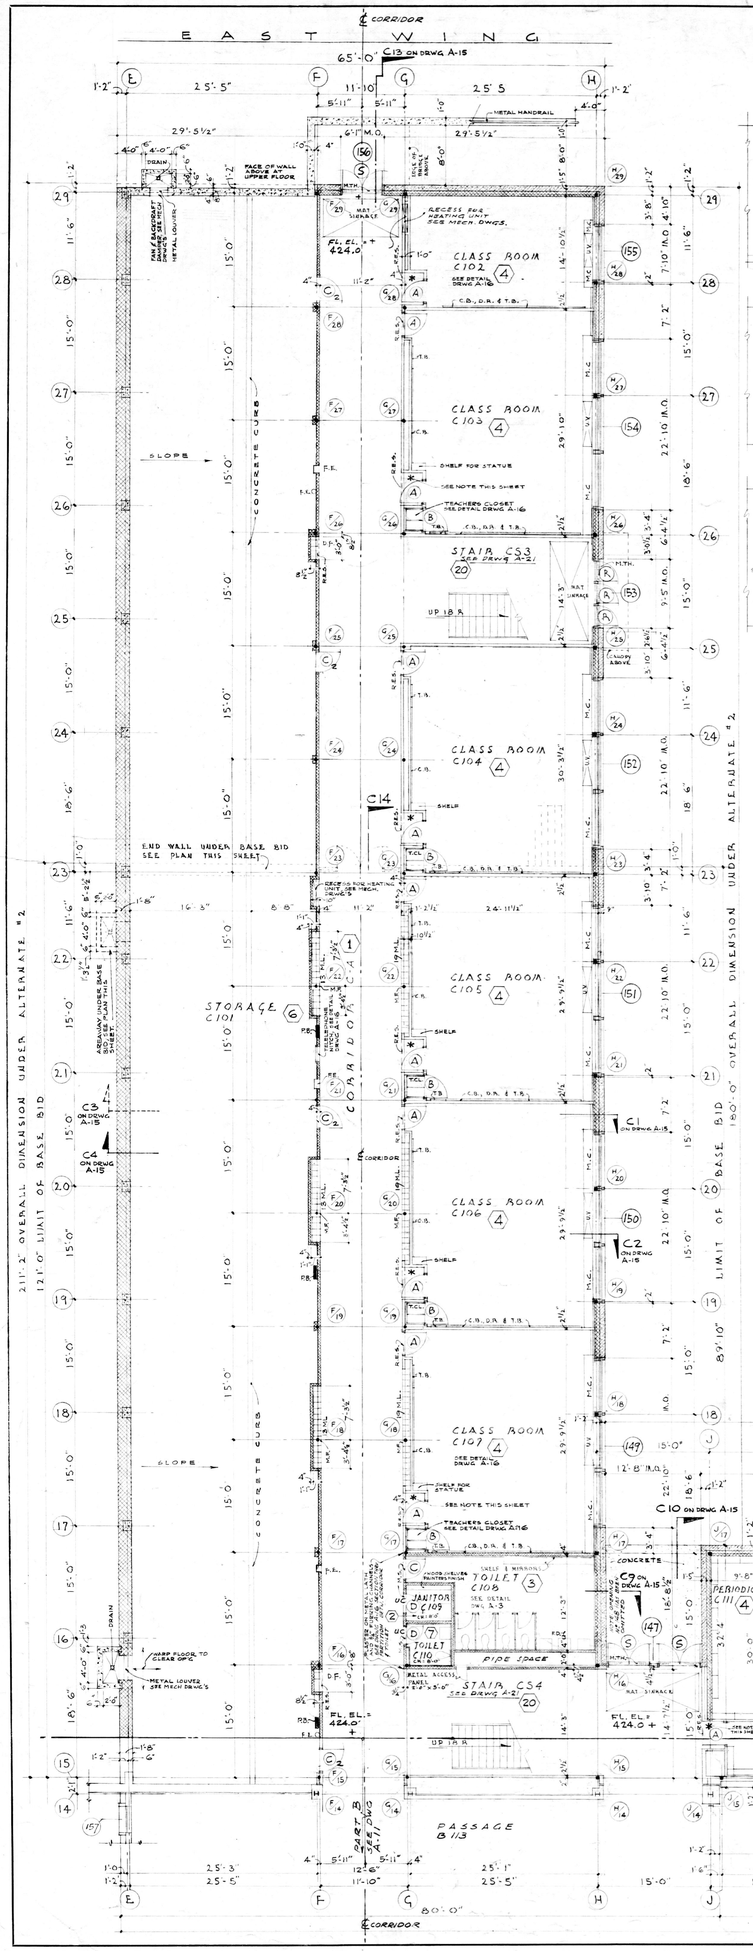

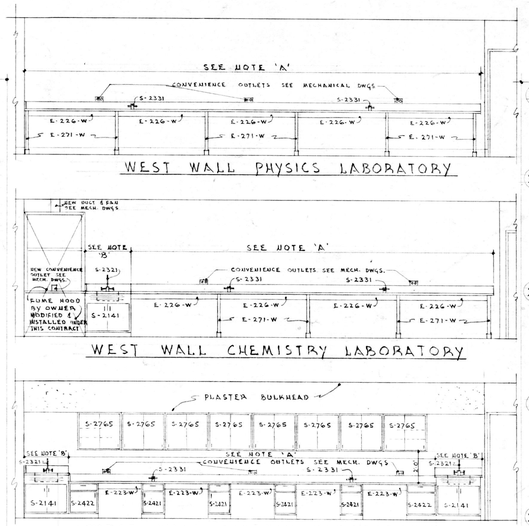

LABORATORY ELEVATIONS

NOTES:
A. 1¼" THICK SOAPSTONE COUNTER 25½" WIDE, BACKSPLASH 6" HIGH RETURN AT WALLS ON S-2141
B. 16 GA. S.S. GAUGE STAINLESS STEEL TOP 25½" WIDE, BACKSPLASH 6" HIGH ALL ON ¾" PLYWOOD, EXPOSED EDGES FLANGED DOWN 1/16" & RETURNED UNDER, RETURN BACKSPLASH AT WALL & FUME HOOD.

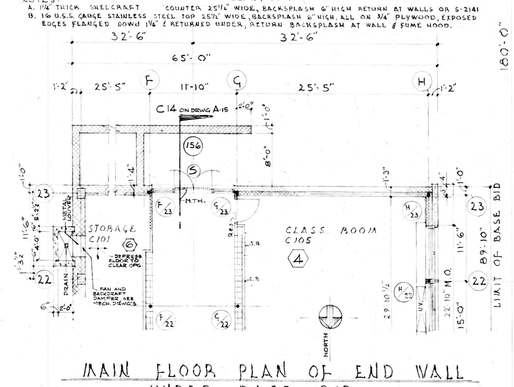

MAIN FLOOR PLAN OF END WALL UNDER BASE BID

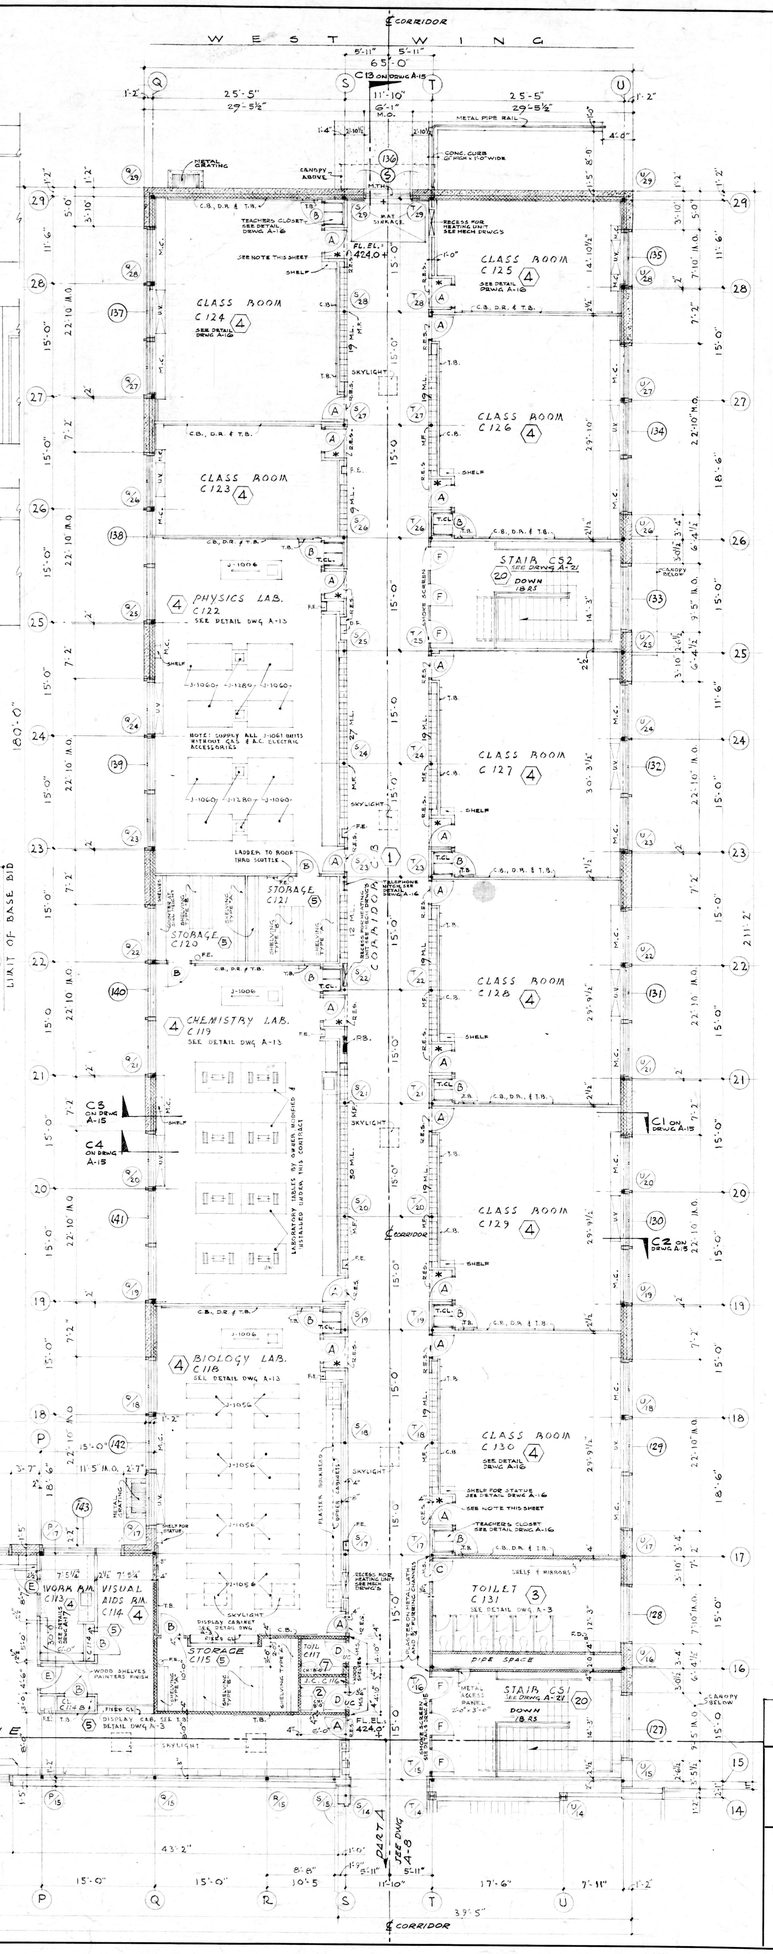

SCHEDULE OF INTERIOR FINISHES

FOR THIS PLAN

FINISH	FLOOR	WALLS: BASE	WALLS: WAINSCOT	WALLS: WALL	CEILING	PAINTERS FINISH	REMARKS
1	TERRAZZO / IN C.R. DOOR RECESS RESILIENT TILE	RESILIENT	NONE	PLASTER	SUSPENDED ACOUSTICAL TILE	WALLS	SEE C.R. DOOR RECESS, DETAIL DRWG A-16; CERAMIC TILE WALLS IN DRINKING FOUNTAIN RECESS, ON A-16
2	CONCRETE H.S.	NONE	NONE	EXPOSED CONSTRUCTN	PLASTER	WALLS	
3	CERAMIC TILE	CERAMIC TILE, COVED	CERAMIC TILE	PLASTER	PLASTER	WALLS ABOVE WAINSCOT CEILING	
4	RESILIENT TILE	RESILIENT	NONE	PLASTER CEMESTO 3D PARTITIONS IN CELLS OF # 210	SUSPENDED ACOUSTICAL TILE	WALLS	SEE LAYOUTS AND DETAILS DWG A-16 FOR GLASS ROOMS
5	RESILIENT TILE	RESILIENT	NONE	PLASTER	PLASTER	WALLS & CEILING	WOOD & GLASS PARTITION IN WAITING 3-102
6	CONCRETE SEE FLOOR NOTES FOR H.S.	NONE	NONE	EXPOSED CONSTRUCTN	EXPOSED CONSTRUCTN	NONE	
7	RESILIENT TILE	NONE	CERAMIC TILE 4'-0" HIGH	PLASTER ABOVE TILE	PLASTER	WALLS & CEILING	
20	TERRAZZO	TERRAZZO	NONE	PLASTER	SUSPENDED ACOUSTICAL TILE	WALLS	SEE DETAILS ON DWG A-21

NOTES
* ON PLAN DRAWING DENOTES:
CLASS ROOM DOOR RECESS SHALL HAVE RESILIENT TILE FLOOR WITH RESILIENT EDGE STRIP, RESILIENT BASE, PLASTER WALLS AND SOFFIT PAINTED.
SEE DETAILS DRWGS A-13 & A-16.
SEE DRWG A-16 FOR "PART PLANS AT INTERIOR COLUMNS SHOWING LOCATIONS OF PARTITIONS", ETC.

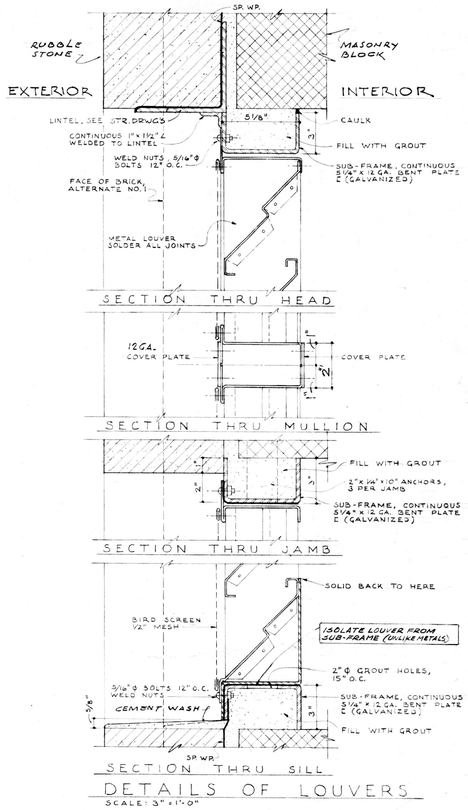

DETAILS OF LOUVERS

SCALE: 3" = 1'-0"

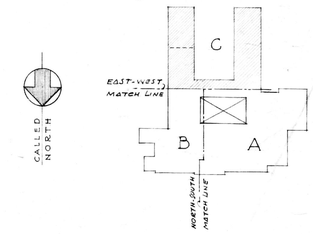

MAIN FLOOR PLAN — PART C

NOTRE DAME PREPARATORY SCHOOL
BALTIMORE COUNTY, MARYLAND
UPPER SCHOOL
FOR THE
SCHOOL SISTERS OF NOTRE DAME

TAYLOR AND FISHER, ARCHITECTS
D. K. ESTE FISHER, Jr., F.A.I.A. - WARREN A. BOWERSOCK, A.I.A.
130 W. HAMILTON ST., BALTIMORE 1, MD.
VAN RENSSELAER P. SAXE - STRUCTURAL ENGINEER
HENRY ADAMS, INC. - MECHANICAL ENGINEERS
MARTIN FUNNELL - LANDSCAPE ARCHITECT

JOB NO. 1115
DATE: APRIL 1, 1959
DRAWING NUMBER A-13
OF
THIS PRINT ISSUED: APR 7 1959