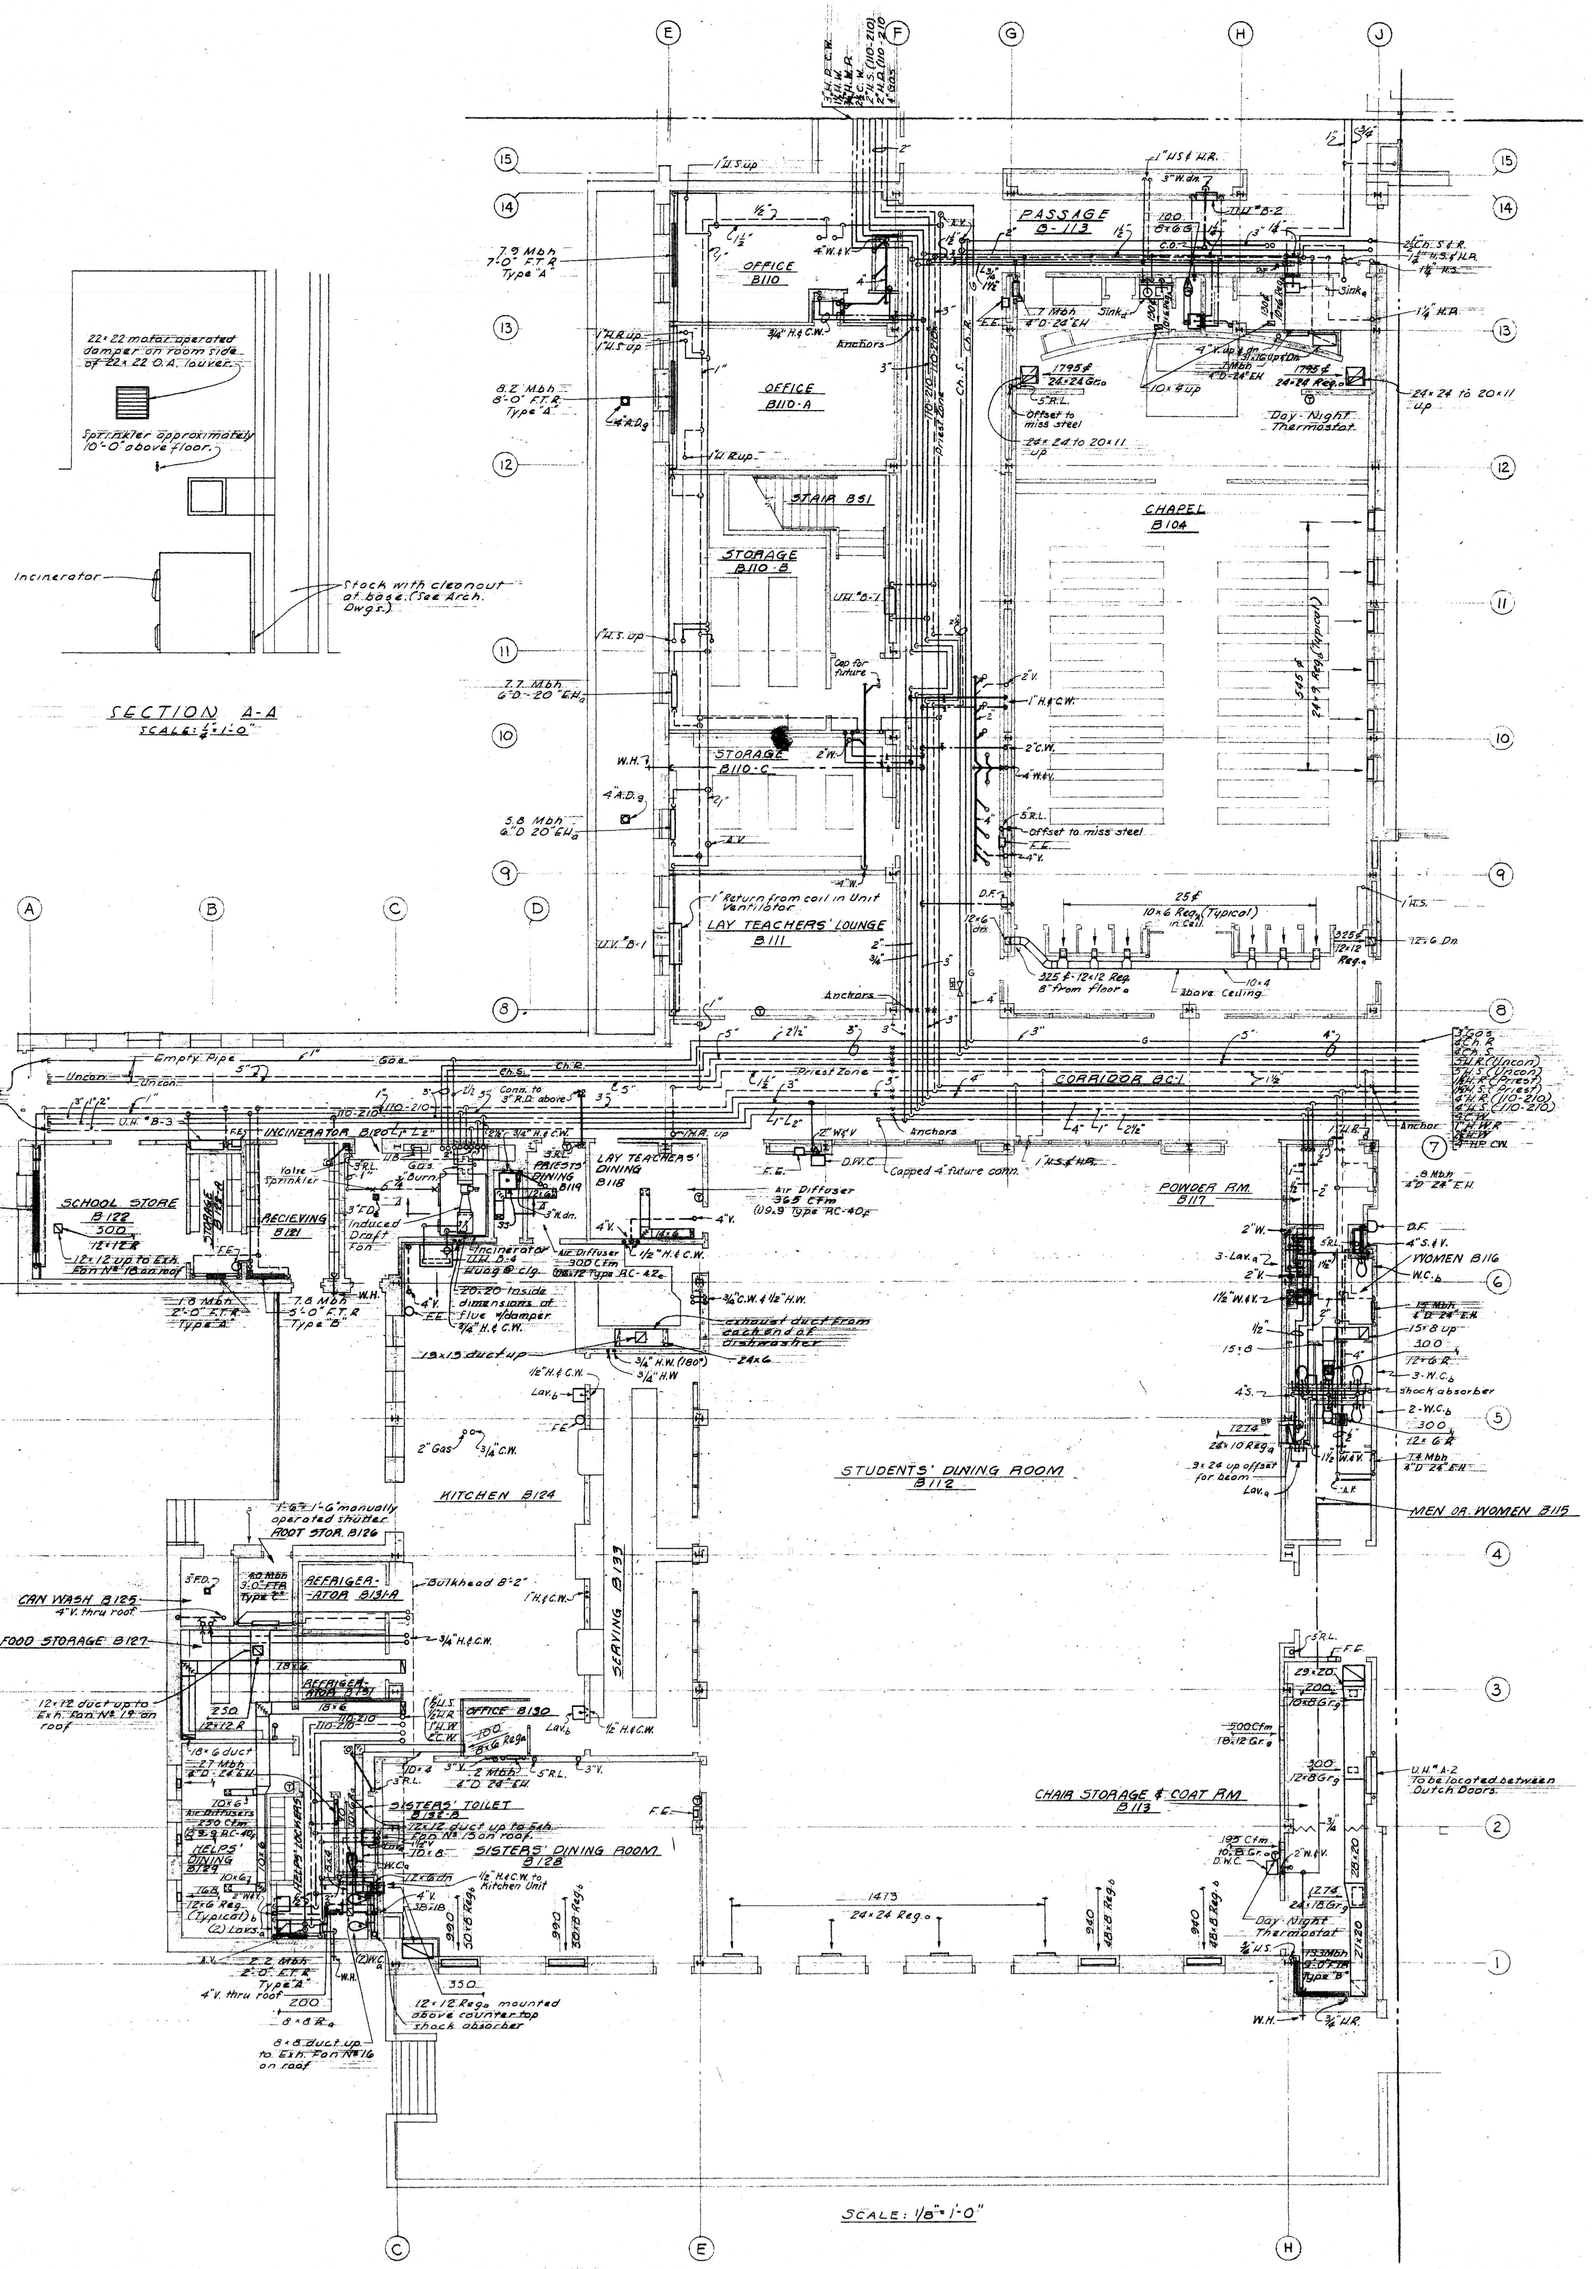

MAIN FLOOR PLAN — PART B

NOTRE DAME PREPARATORY SCHOOL

BALTIMORE COUNTY, MARYLAND

UPPER SCHOOL

FOR THE

SCHOOL SISTERS OF NOTRE DAME

TAYLOR AND FISHER, ARCHITECTS

D. K. ESTE FISHER, JR., F.A.I.A. - WARREN A. BOWERSOCK, A.I.A.

130 W. HAMILTON ST., BALTIMORE 1, MD.

VAN RENSSELAER P. SAXE - STRUCTURAL ENGINEER

HENRY ADAMS, INC. - MECHANICAL ENGINEERS

MARTIN FUNNELL - LANDSCAPE ARCHITECT

JOB NO. 1115

DATE: APRIL 1, 1959

DRAWING NUMBER M-7

OF

THIS PRINT ISSUED: