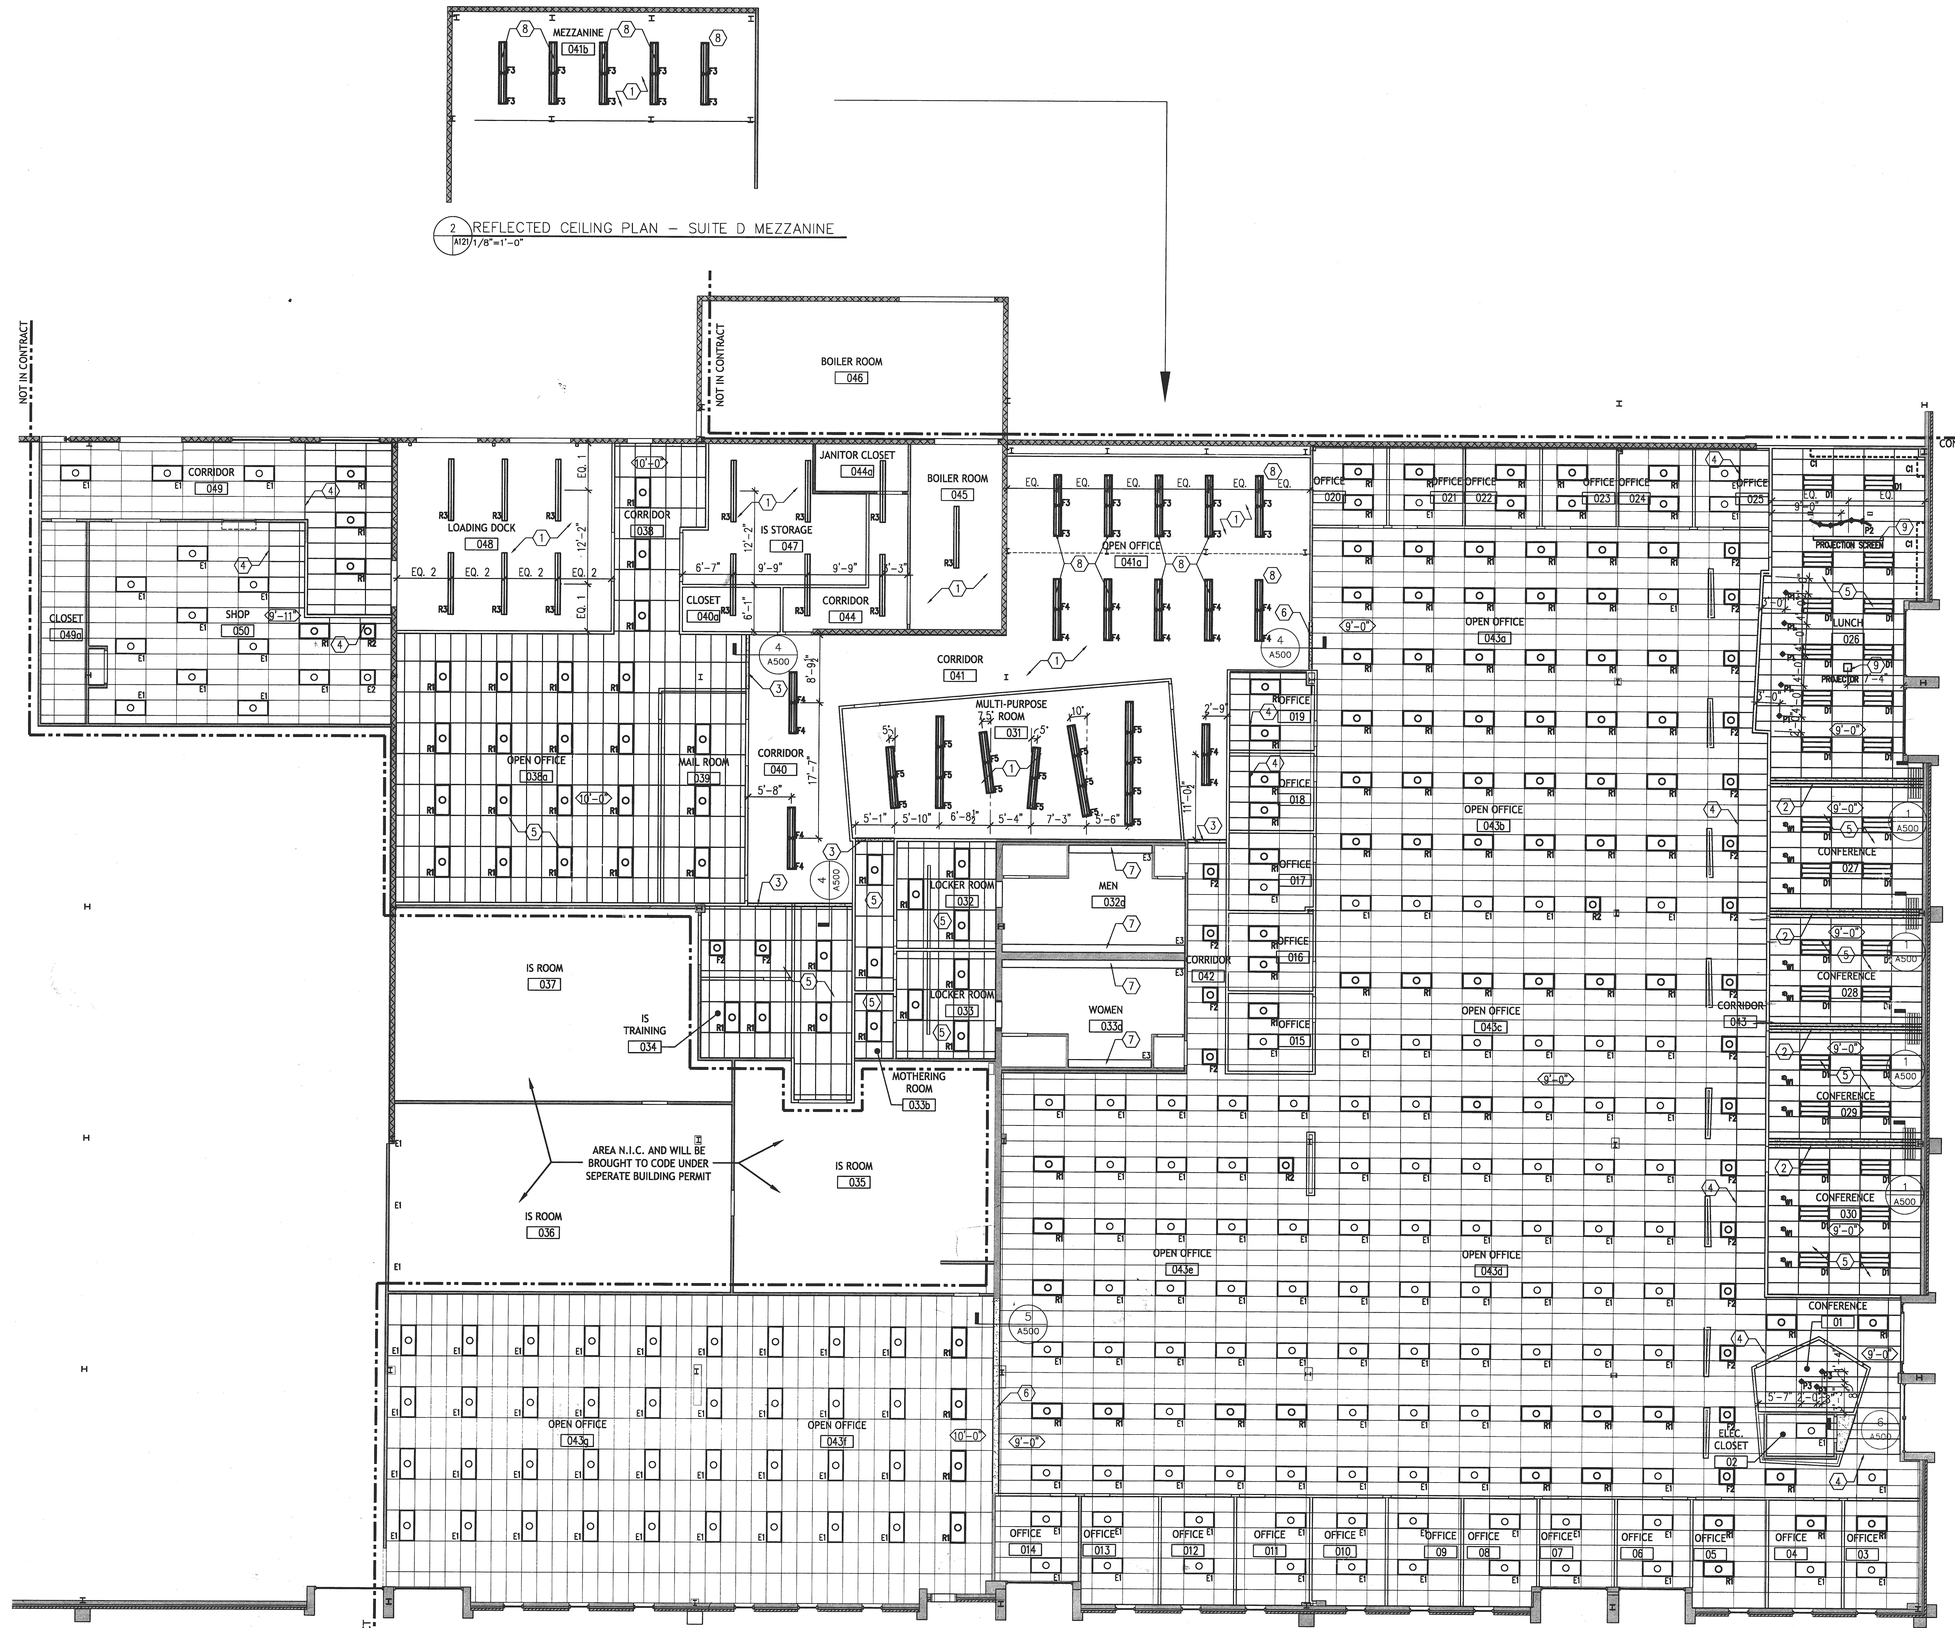

RCP GENERAL NOTES

1. CONCENTRATE REUSED CEILING TILES IN AREAS W/ TILES OF SIMILAR APPEARANCE OR IN ISOLATED SPACES SUCH AS OFFICES OR CLOSETS.

RCP APPLIED NOTES

1. NO CEILING IN THIS AREA, LIGHT FIXTURES TO BE HUNG FROM UNDERSIDE OF EXISTING STEEL STRUCTURE. DUCTWORK TO REMAIN EXPOSED. PAINT ALL EXPOSED ELEMENTS IN CEILING P1.
2. OPERABLE PARTITION TRACK AND GWB BULKHEAD, REF. DETAIL 1/A500
3. PROVIDE GWB. BULKHEAD, REF. DETAIL 4/A500
4. TIE NEW SALVAGED GRID INTO EXISTING CEILING PATTERN, PROVIDE FINISHED EDGE PROFILE AT FULL HEIGHT PARTITIONS
5. NEW CEILING GRID AND TILES IN THIS AREA. CENTER CEILING PATTERN EQUALLY WITHIN SPACE
6. VERIFY VERTICAL EXTENT OF EXISTING WALL ABOVE CEILING, CREATE NEW BULKHEAD OF SIMILAR CONSTRUCTION PER DETAIL 5/A500.
7. EXISTING FIXTURES TO REMAIN. REPLACE FIXTURE LENSE W/ SIMILAR NEW.
8. LOCATE NEW FIXTURES IN LINE WITH EXISTING REMOVED FIXTURES.
9. PROVIDE CEILING MOUNTED PROJECTOR AND RECESSED ELECTRIC PROJECTION SCREEN.

REFLECTED CEILING PLAN LEGEND

- EXISTING CEILING GRID TO REMAIN (SEE NOTES FOR TILES TO BE RELOCATED)
- NEW CEILING GRID AND TILES
- E= EXISTING FIX. R= RELOCATED FIX. F1= FIX. TYPE (NEW) — 2x4 FLORESCENT LIGHT FIXTURE (SEE APPLIED NOTES FOR RELOCATED FIXTURES)
- D1= FIX. TYPE — 2x4 DIRECT/ INDIRECT BASKET FIXTURE
- E= EXISTING FIX. R= RELOCATED FIX. F2= FIX. TYPE (NEW) — 2x2 FLORESCENT LIGHT FIXTURE (SEE APPLIED NOTES FOR RELOCATED FIXTURES)
- E= EXISTING FIX. R= RELOCATED FIX. F= FIX. TYPE (NEW) — 1X4 LIGHT FIXTURE
- RECESSED LIGHT FIXTURE (SEE APPLIED NOTES FOR RELOCATED FIXTURES)
- WALL WASH LIGHT FIXTURE
- PENDANT LIGHT
- DECORATIVE TRACK LIGHT FIXTURE
- UTILITY FLORESCENT FIXTURE

DESIGNCOLLECTIVE
ARCHITECTURE, PLANNING, INTERIORS
WWW.DESIGNCOLLECTIVE.COM
601 EAST PRATT STREET, SUITE 300
BALTIMORE, MARYLAND 21202
T: 410.685.6655 F: 410.539.6242
312 BLACKWELL STREET, SUITE 100
DURHAM, NORTH CAROLINA 27701
T: 919.381.9322 F: 919.381.9323

©DESIGN COLLECTIVE,INC. ALL RIGHTS RESERVED

ISSUED FOR	DATE
BID SET	07.07.2011
PERMIT	07.15.2011

CONSULTANT

OWNER / DEVELOPER

Johns Hopkins Healthcare
6704 Curtis Court
Glen Burnie, MD 20160

PROJECT NAME

Johns Hopkins Healthcare Masterplan

PROJECT ADDRESS

6701 Curtis Court
Suite D
Glen Burnie, MD 20160

PROJECT MANAGEMENT

DCI Project No. 459-10-01

SEAL

"I certify that these documents were prepared or approved by me, and that I am a duly licensed architect under the laws of the State of Maryland, License No. 9684 ,expiration date 09/11 "

By: Fred S. Marino, AIA Date: 07.15.2011
Design Collective, Inc.
ARCHITECT No. 9684
Fred Marino STATE OF MARYLAND

SHEET TITLE

REFLECTED CEILING PLAN - SUITE D

SCALE

1/8" = 1'-0"

SHEET NUMBER

A121