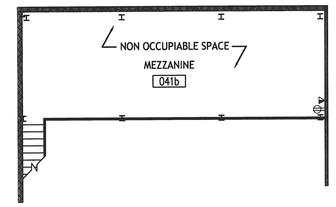

2 A131 POWER AND DATA PLAN – SUITE D MEZZANINE
1/8"=1'-0"

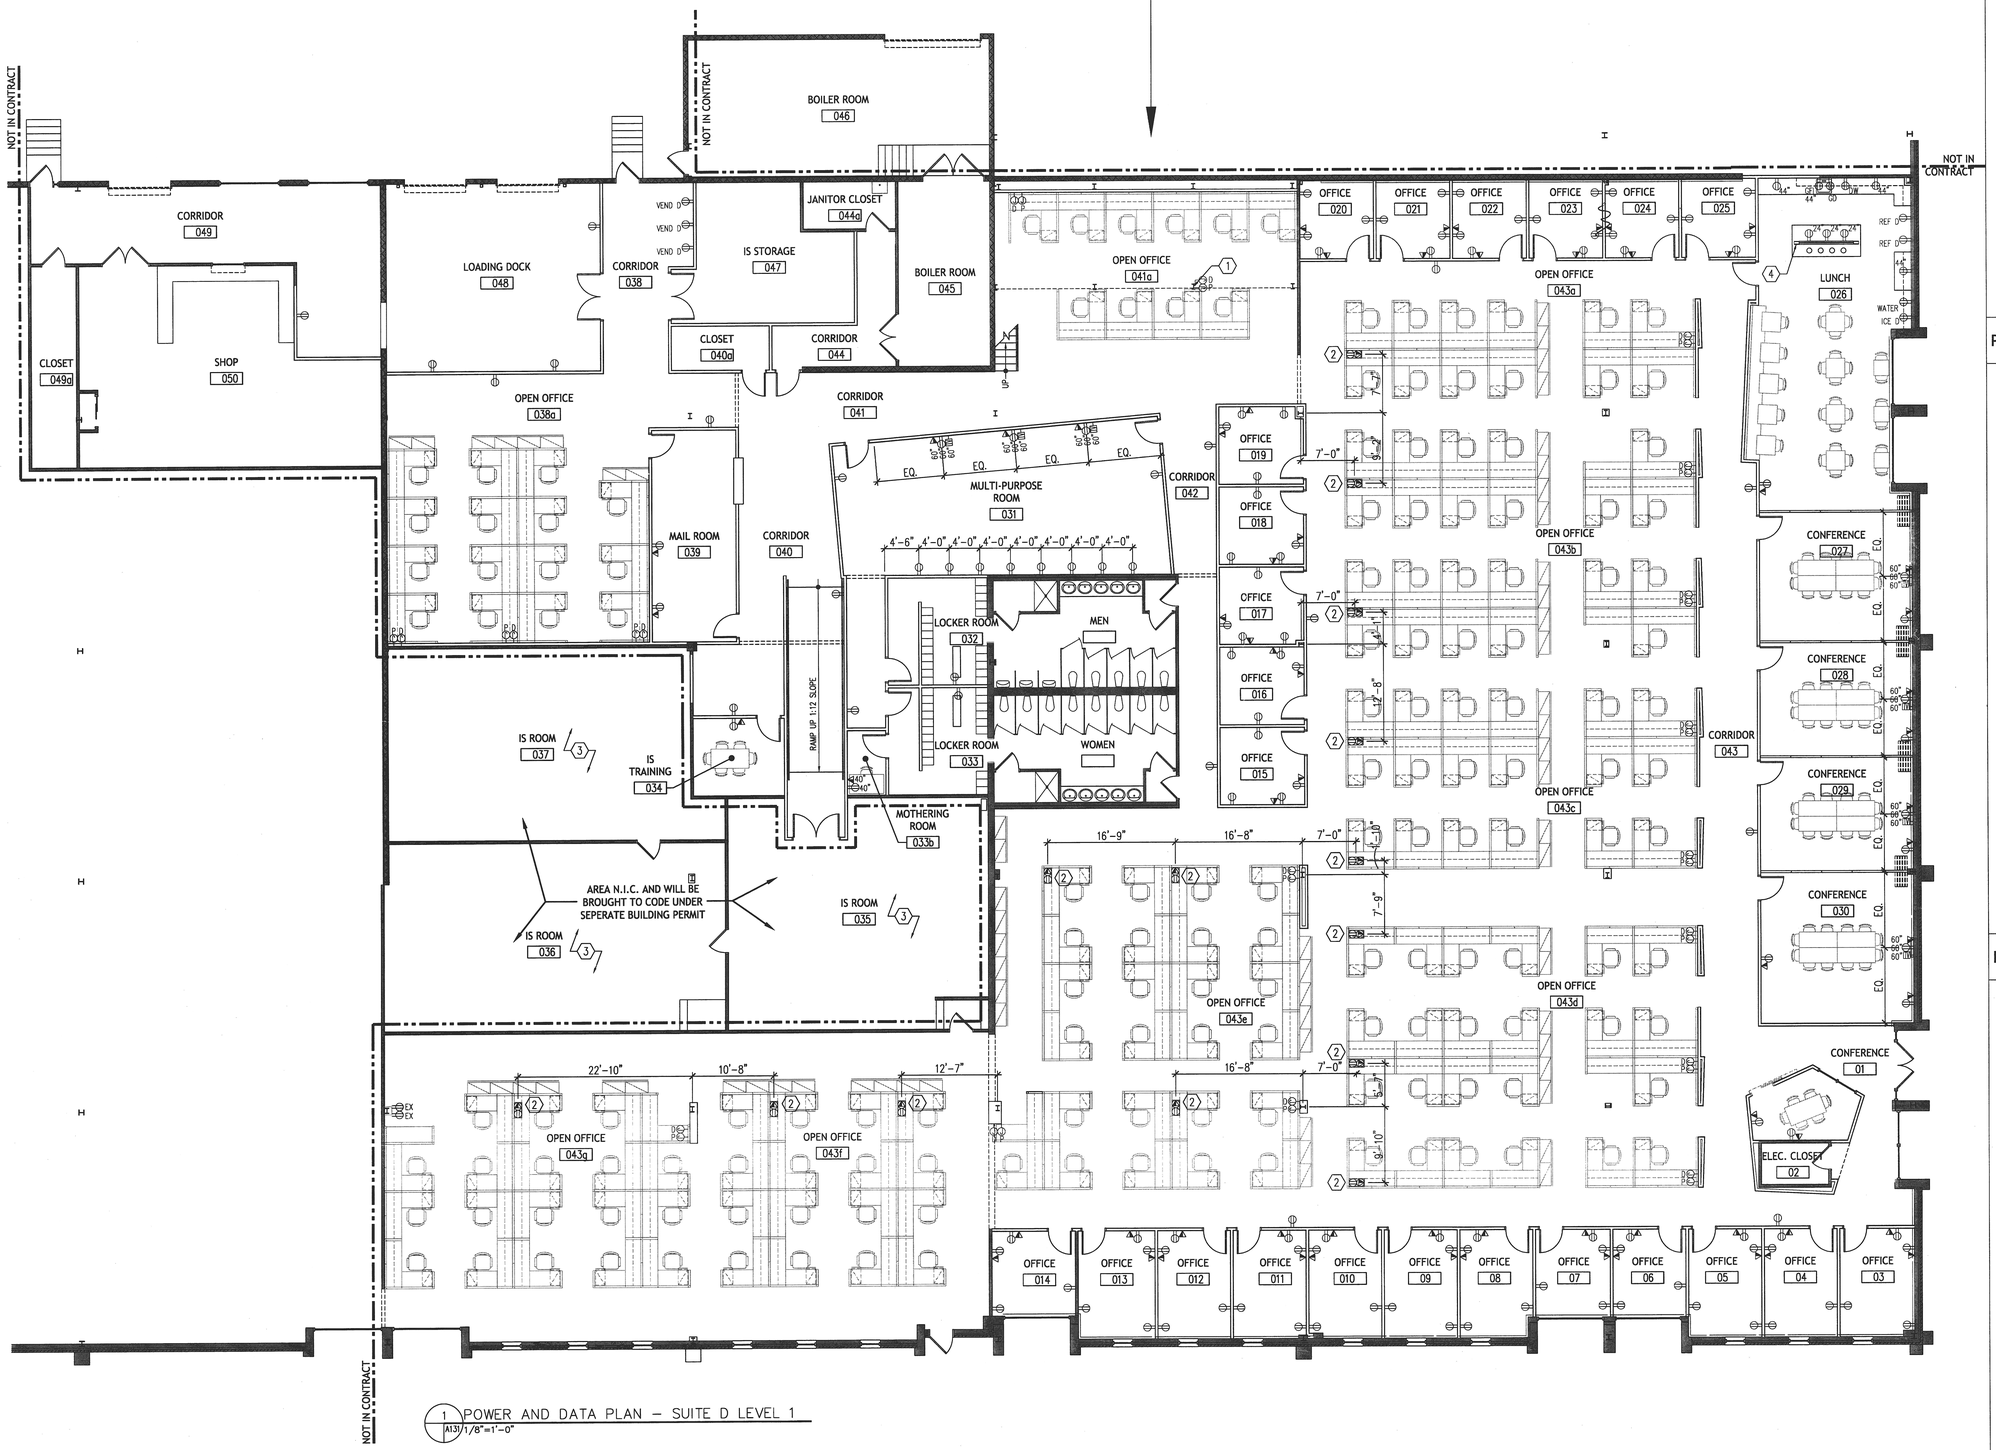

1 A131 POWER AND DATA PLAN – SUITE D LEVEL 1
1/8"=1'-0"

POWER/ DATA PLAN GENERAL NOTES

1. COORDINATE POWER/ DATA RECEPTACLE LOCATIONS FOR FURNITURE SYSTEMS WITH MANUFACTURER.
2. TRENCHING REQUIRED FOR POWER/ DATA RUNS TO FLOOR RECEPTACLES, REF. SHEET A101 FOR APPROXIMATE LENGTHS AND COORDINATE WITH RECEPTACLE LOCATIONS SHOWN.

POWER/ DATA PLAN APPLIED NOTES

1. PROVIDE POWER AND DATA WITHIN CONDUIT @ INSIDE FACE OF COLUMN FOR SYSTEM FURNITURE
2. FLUSH FLOOR JUNCTION BOXES SERVICED THROUGH FLOOR TRENCHES. REFER TO DEMO/ CONSTRUCTION PLANS.
3. I.S. ROOM POWER AND DATA TO BE REDESIGNED UNDER SEPERATE CONTRACT. PROVIDE ADEQUATE CONDUIT FOR SERVICE TO SPACE.
4. PROVIDE POWER CONDUIT FROM CEILING THROUGH MILLWORK TO POWER MICROWAVE, SEE DETAIL 4/A501

POWER/ DATA PLAN LEGEND

- DUPLEX RECEPTACLE
- QUAD RECEPTACLE
- 60" HEIGHT ABOVE FINISH FLOOR
- DEDICATED CIRCUIT
- PHONE/ DATA JACK
- COAXIAL CABLE FOR T.V.
- JUNCTION BOX (PWR/ DATA AS NOTED)
- FLUSH FLOOR MOUNTED DUAL POWER AND DATA JUNCTION BOX

DESIGNCOLLECTIVE
ARCHITECTURE, PLANNING, INTERIORS
WWW.DESIGNCOLLECTIVE.COM
601 EAST PRATT STREET, SUITE 300
BALTIMORE, MARYLAND 21202
T: 410.685.6655 F: 410.539.6242
312 BLACKWELL STREET, SUITE 100
DURHAM, NORTH CAROLINA 27701
T: 919.381.9322 F: 919.381.9323

©DESIGN COLLECTIVE,INC. ALL RIGHTS RESERVED

ISSUED FOR	DATE
BID SET	07.07.2011
PERMIT	07.15.2011

CONSULTANT

OWNER / DEVELOPER
Johns Hopkins Healthcare
6704 Curtis Court
Glen Burnie, MD 20160

PROJECT NAME
Johns Hopkins Healthcare Masterplan

PROJECT ADDRESS
6701 Curtis Court
Suite D
Glen Burnie, MD 20160

PROJECT MANAGEMENT
DCI Project No. 459-10-01

SEAL
"I certify that these documents were prepared or approved by me, and that I am a duly licensed architect under the laws of the State of Maryland, License No. 9684 ,expiration date 09/11 "

By: Fred S. Marino, AIA Date: 07.15.2011
Design Collective, Inc.

ARCHITECT No. 9684 Fred Marino STATE OF MARYLAND

SHEET TITLE
POWER AND DATA PLAN - SUITE D LEVEL 1

SCALE
1/8" = 1'-0"

SHEET NUMBER
A131