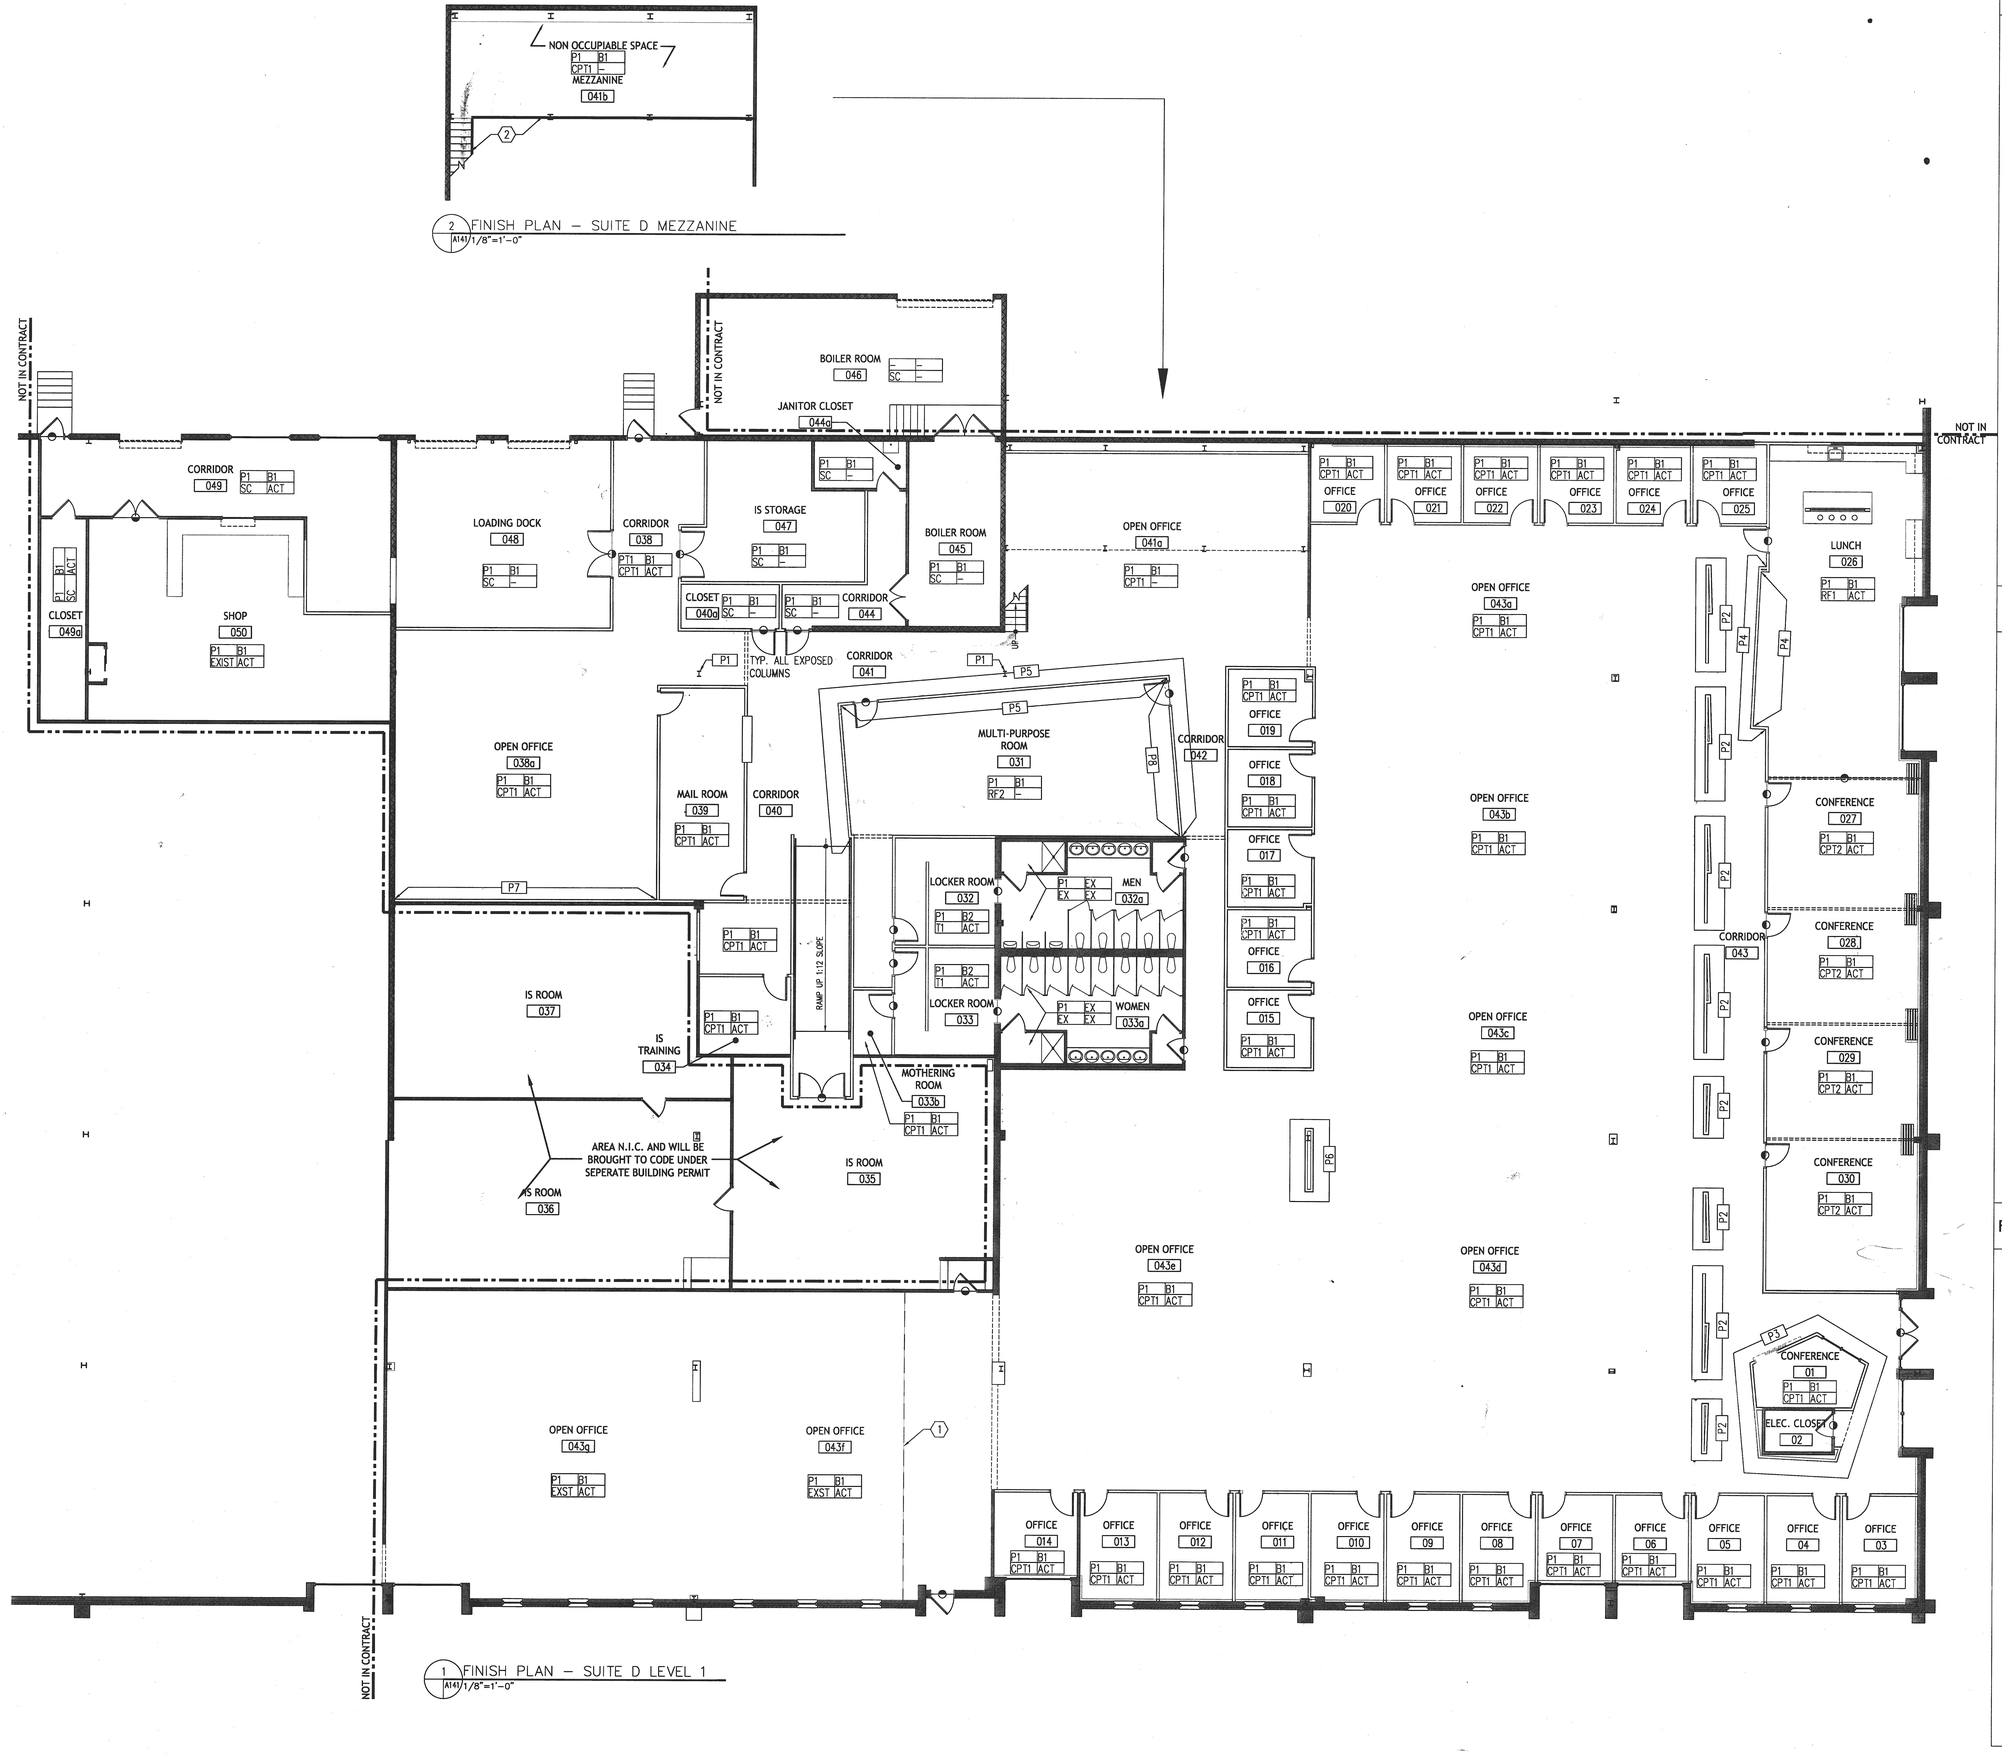

FINISH PLAN GENERAL NOTES

1. --

FINISH PLAN APPLIED NOTES

1. START LINE OF CARPET TO ALIGN WITH EXISTING CARPET AT OPEN OFFICE #043f
2. PAINT RAILING P-1

FINISH PLAN LEGEND

FINSH PLAN SYMBOLS

W B
F C
WALL FINISH
BASE TYPE
CEILING FINISH
FLOOR FINISH

TRANSITION INDICATOR

GENERAL MATERIAL HATCHING (REFER TO NOTES AND FINISH SCHEDULE FOR MATERIAL CALLOUTS)

CARPET

RESILIENT FLOORING

TILE

DESIGNCOLLECTIVE

312 BLACKWELL STREET, SUITE 100
DURHAM, NORTH CAROLINA 27701
T: 919.381.9322 F: 919.381.9323

601 EAST PRATT STREET, SUITE 300
BALTIMORE, MARYLAND 21202
T: 410.685.6655 F: 410.539.6242

ARCHITECTURE, PLANNING, INTERIORS
WWW.DESIGNCOLLECTIVE.COM

©DESIGN COLLECTIVE,INC. ALL RIGHTS RESERVED

ISSUED FOR	DATE
BID SET	07.07.2011
PERMIT	07.15.2011

CONSULTANT

OWNER / DEVELOPER

Johns Hopkins Healthcare
6704 Curtis Court
Glen Burnie, MD 20160

PROJECT NAME

Johns Hopkins Healthcare Masterplan

PROJECT ADDRESS

6701 Curtis Court
Suite D
Glen Burnie, MD 20160

PROJECT MANAGEMENT

DCI Project No. 459-10-01

SEAL

"I certify that these documents were prepared or approved by me, and that I am a duly licensed architect under the laws of the State of Maryland, License No. 9684 ,expiration date 09/11 "

By: Fred S. Marino, AIA Date: 07.15.2011
Design Collective, Inc.

ARCHITECT
No. 9684
Fred Marino
STATE OF MARYLAND

SHEET TITLE

FINISH PLAN
LEVEL 1

SCALE

1/8" = 1'-0"

SHEET NUMBER

A141