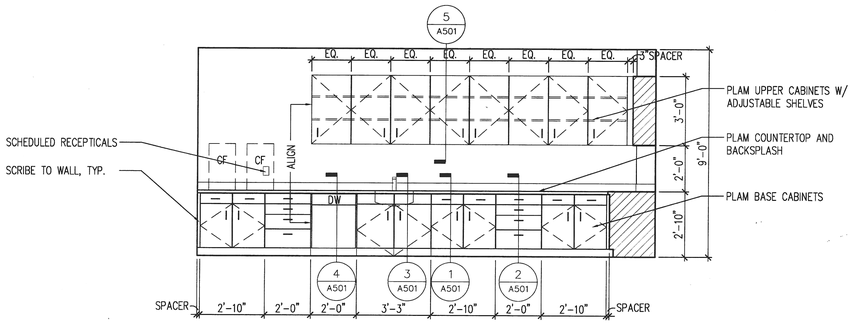

1 A400 INTERIOR ELEVATION – KITCHEN
3/8"=1'-0"

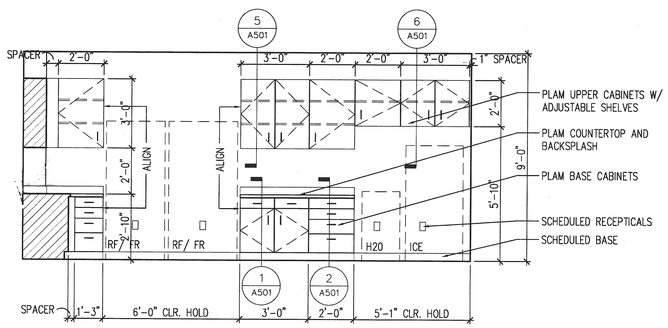

2 A400 INTERIOR ELEVATION – KITCHEN
3/8"=1'-0"

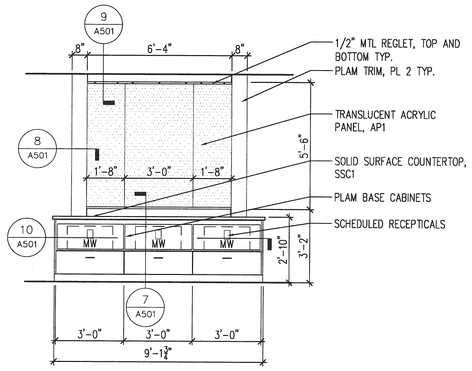

3 A400 INTERIOR ELEVATION – KITCHEN ISLAND
3/8"=1'-0"

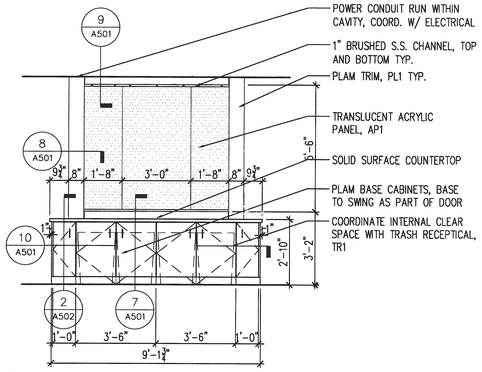

4 A400 INTERIOR ELEVATION – KITCHEN ISLAND
3/8"=1'-0"

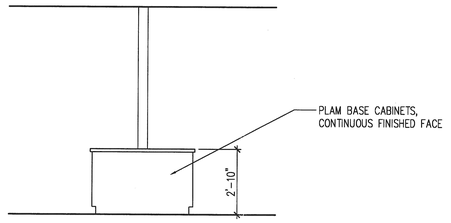

5 A400 INTERIOR ELEVATION – KITCHEN ISLAND
3/8"=1'-0"

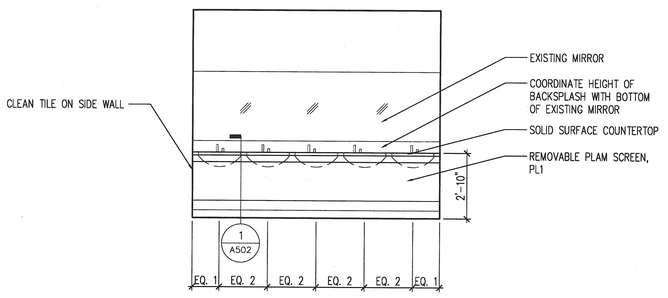

6 A400 INTERIOR ELEVATION – RESTROOM LAVATORY
3/8"=1'-0"

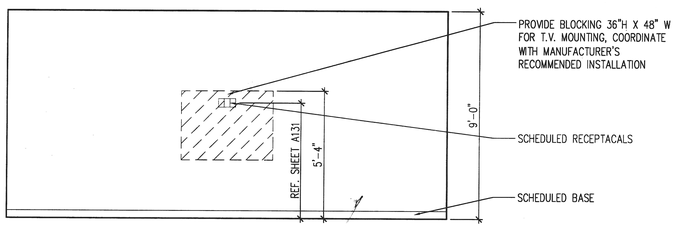

7 A400 INTERIOR ELEVATION – TYP. CONFERENCE ROOM
3/8"=1'-0"

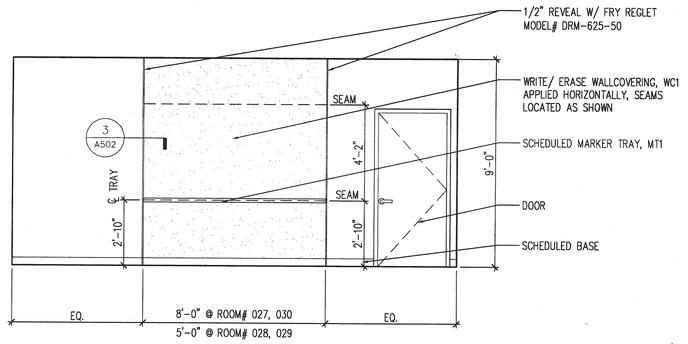

8 A400 INTERIOR ELEVATION – TYP. CONFERENCE ROOM
3/8"=1'-0"

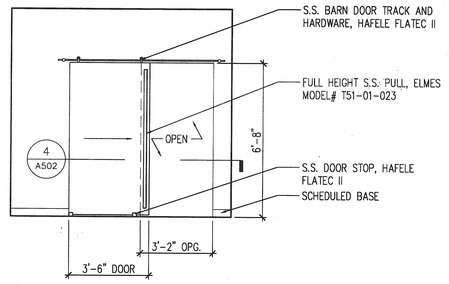

9 A400 INTERIOR ELEVATION – 'TETRA' DOOR
3/8"=1'-0"

DESIGNCOLLECTIVE

312 BLACKWELL STREET, SUITE 100
DURHAM, NORTH CAROLINA 27701
T: 919.381.9322 F: 919.381.9323

601 EAST PRATT STREET, SUITE 300
BALTIMORE, MARYLAND 21202
T: 410.685.6655 F: 410.539.6242

ARCHITECTURE, PLANNING, INTERIORS
WWW.DESIGNCOLLECTIVE.COM

©DESIGN COLLECTIVE,INC. ALL RIGHTS RESERVED

ISSUED FOR	DATE
BID SET	07.07.2011
PERMIT	07.15.2011

CONSULTANT

OWNER / DEVELOPER
Johns Hopkins Healthcare
6704 Curtis Court
Glen Burnie, MD 20160

PROJECT NAME
Johns Hopkins Healthcare Masterplan

PROJECT ADDRESS
6701 Curtis Court
Suite D
Glen Burnie, MD 20160

PROJECT MANAGEMENT
DCI Project No. 459-10-01

SEAL

"I certify that these documents were prepared or approved by me, and that I am a duly licensed architect under the laws of the State of Maryland, License No. 9684 ,expiration date 09/11 "

By: Fred S. Marino, AIA Date: 07.15.2011
Design Collective, Inc

ARCHITECT
No. 9684
Fred Marino
STATE OF MARYLAND

SHEET TITLE
INTERIOR ELEVATIONS

SCALE
3/8" = 1'-0"

SHEET NUMBER
A400